


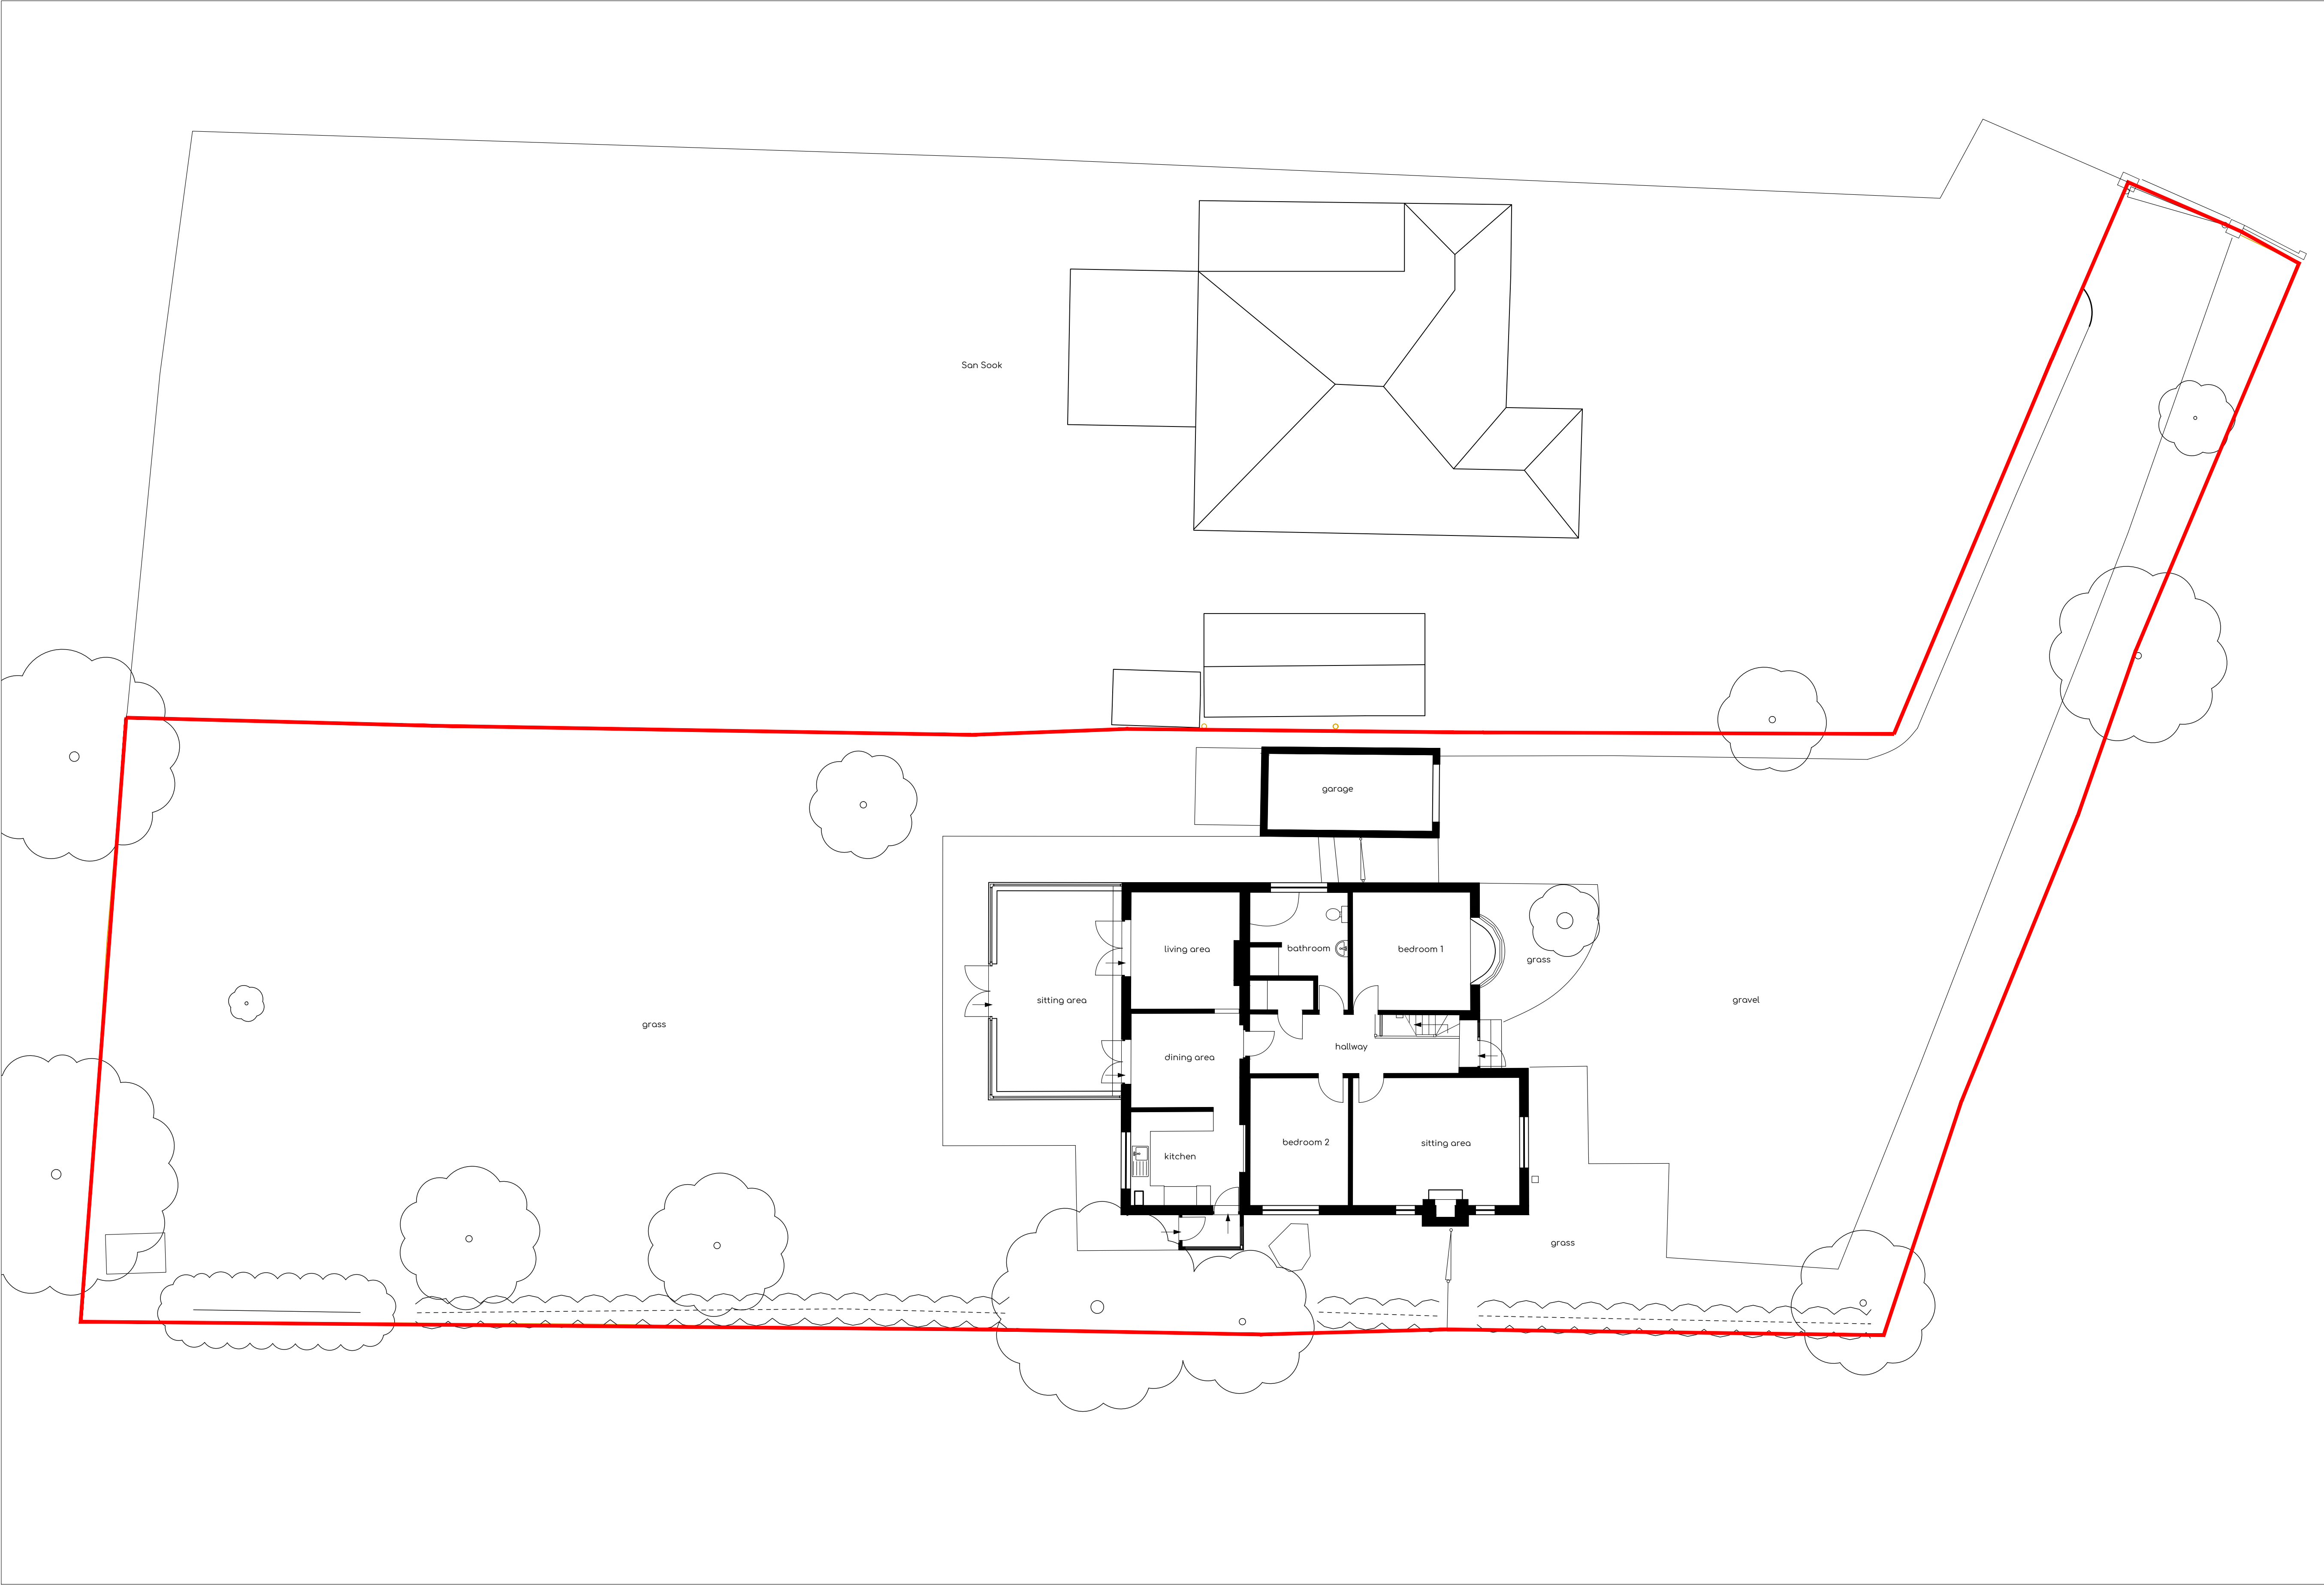

General Notes

1. This drawing is © copyright BLUNN Architects 2021. No unauthorised reproduction of any kind is permitted.

2. No Dimensions to be scaled from this drawing

3. This map is reproduced from Ordnance Survey material with the permission of Ordnance Survey on behalf of the controller of Her Majesty's Stationery Office © Crown copyright. Unauthorised reproduction infringes Crown Copyright and may lead to prosecution or civil proceedings. (100019180), (2021)

Notes:

Site boundary ———

01 Existing Ground Floor Plan 1:100



FOR PLANNING

Rev	Date	Description	Drawn	Check

BLUNN. ARCHITECTS

Foxcroft Studio
Oliver's Battery
Winchester
SO22 4JT

mail@blunnarchitects.com
tel:01962 275835
07977 148516

Kanga Warren
Pycroft Close, Hayling Island

Existing Ground Floor Plan
Scale 1:100 @ A1 / 1:200 @ A3
P1050-A-PLN-200