

Address

108A Lovedean Lane,
Waterlooville, Hampshire,
PO8 9SN

Drawing

Built Form:

Existing

East & West Elevations

Scale @ A3

1:100


Drawn:	Issued:
23.03.2022	24.03.2022
Drawn By	Checked By
MD	BK

Job No.
220209_R4

Drawing No.
220209_R4_103

Status
FOR COMMENT

Revisions:
R.0

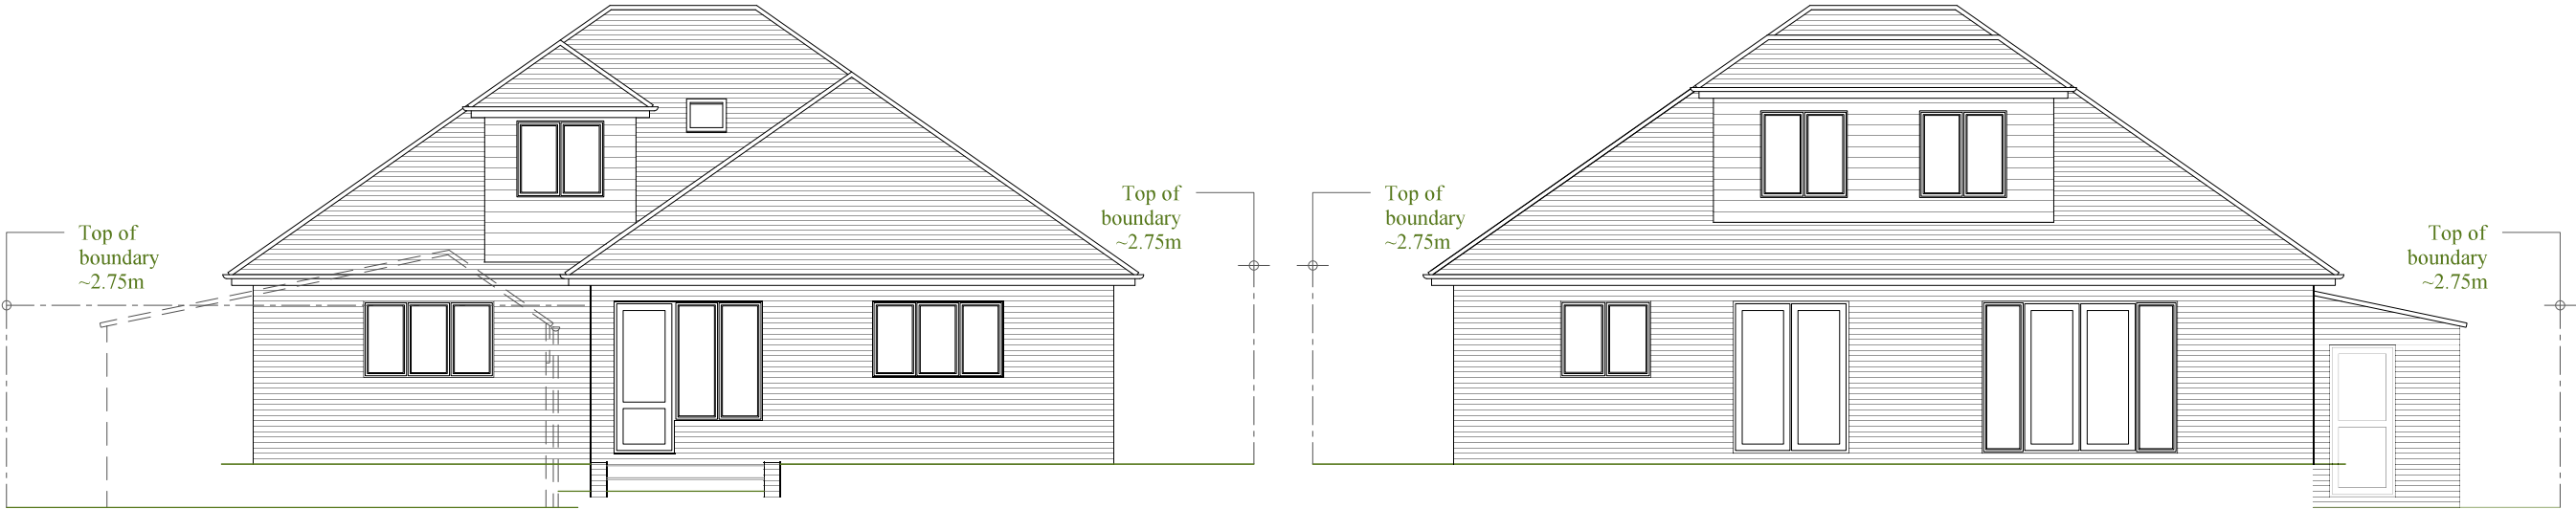

West
1:100 | EXISTING

East
1:100 | EXISTING



West
1:100 | EXISTING

