


Proposed Site Plan

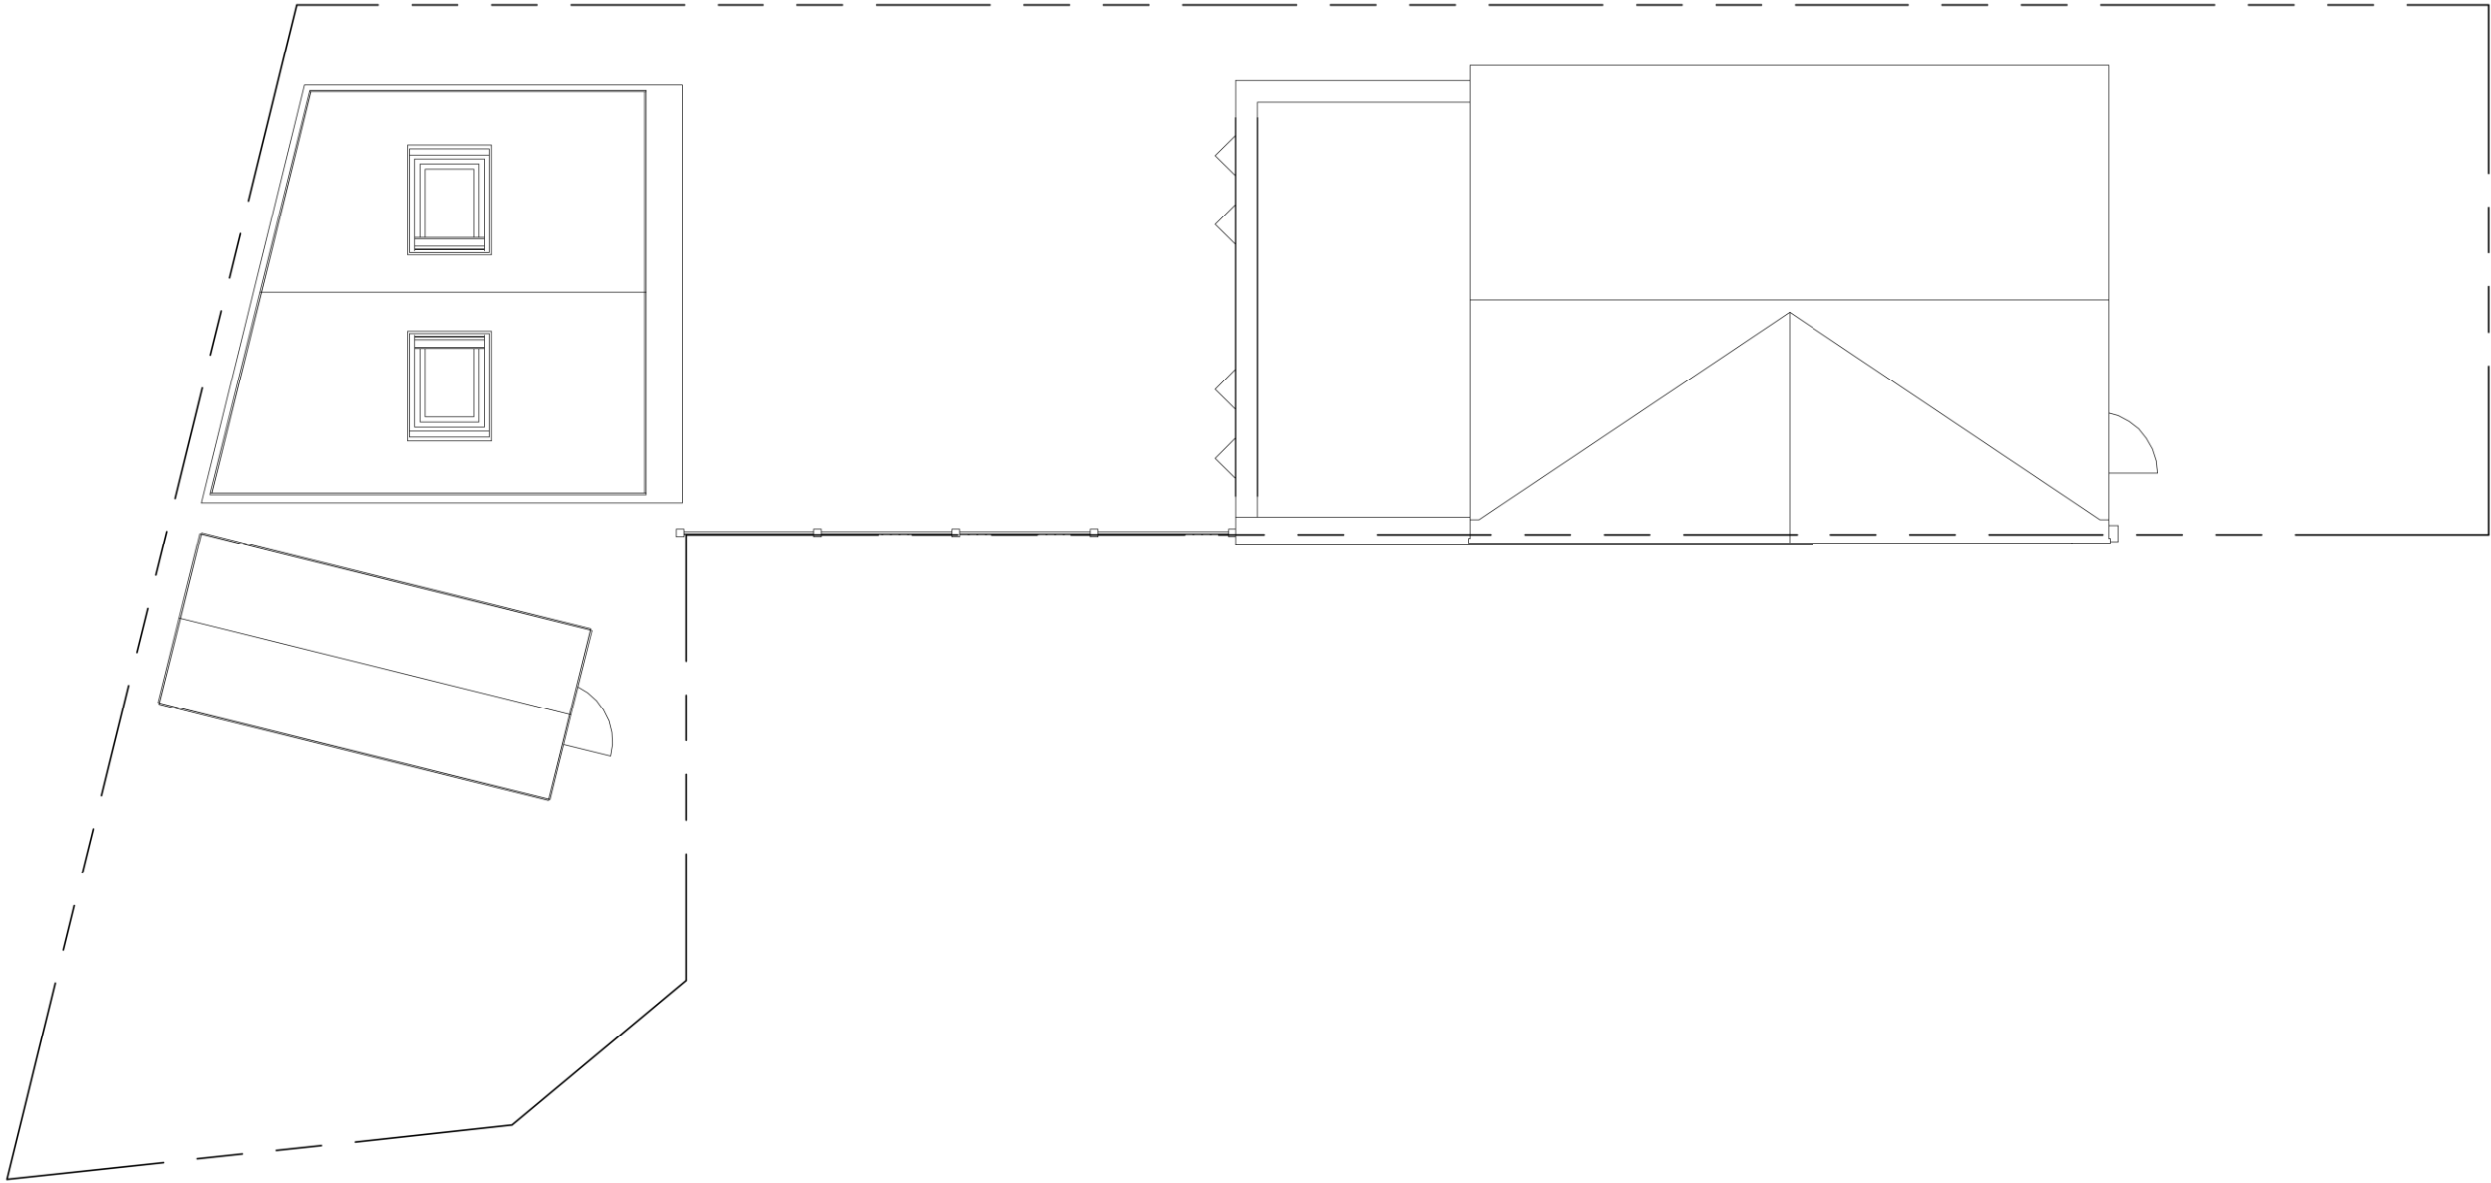

1:500		50
1:200		20
1:100		10
1:50		5

pd

parkers

executive

design

All measurement to be checked on site prior to any commenment (C) Copyright of Parkers Design (Southern) Limited. Any reproduction of these drawings will require written authority from the copyright owner. Parkers Design Limited - The Studio @ 90, PO9 2PR www.pexd.co.uk - info@pexd.co.uk - 07776 008822	PROJECT	CLIENT				
	15 Longwood Avenue		Barton/Beagley			
	SHEET	Date		Issue Date	Scale (@ A3)	1 : 100
		Roof/Site Proposed		Drawn by	SW	DRAWING NUMBER
		Checked by	SR	P 2		