


NOTES:

This drawing has been prepared for the purposes of concept and design development and is not to be used for any other purpose. Dimensions are indicative and should be referenced against measured surveys only.

This drawing is the property of LUNDI ARCHITECTS and must not be reproduced, in part or whole, or deviated from, without their permission.

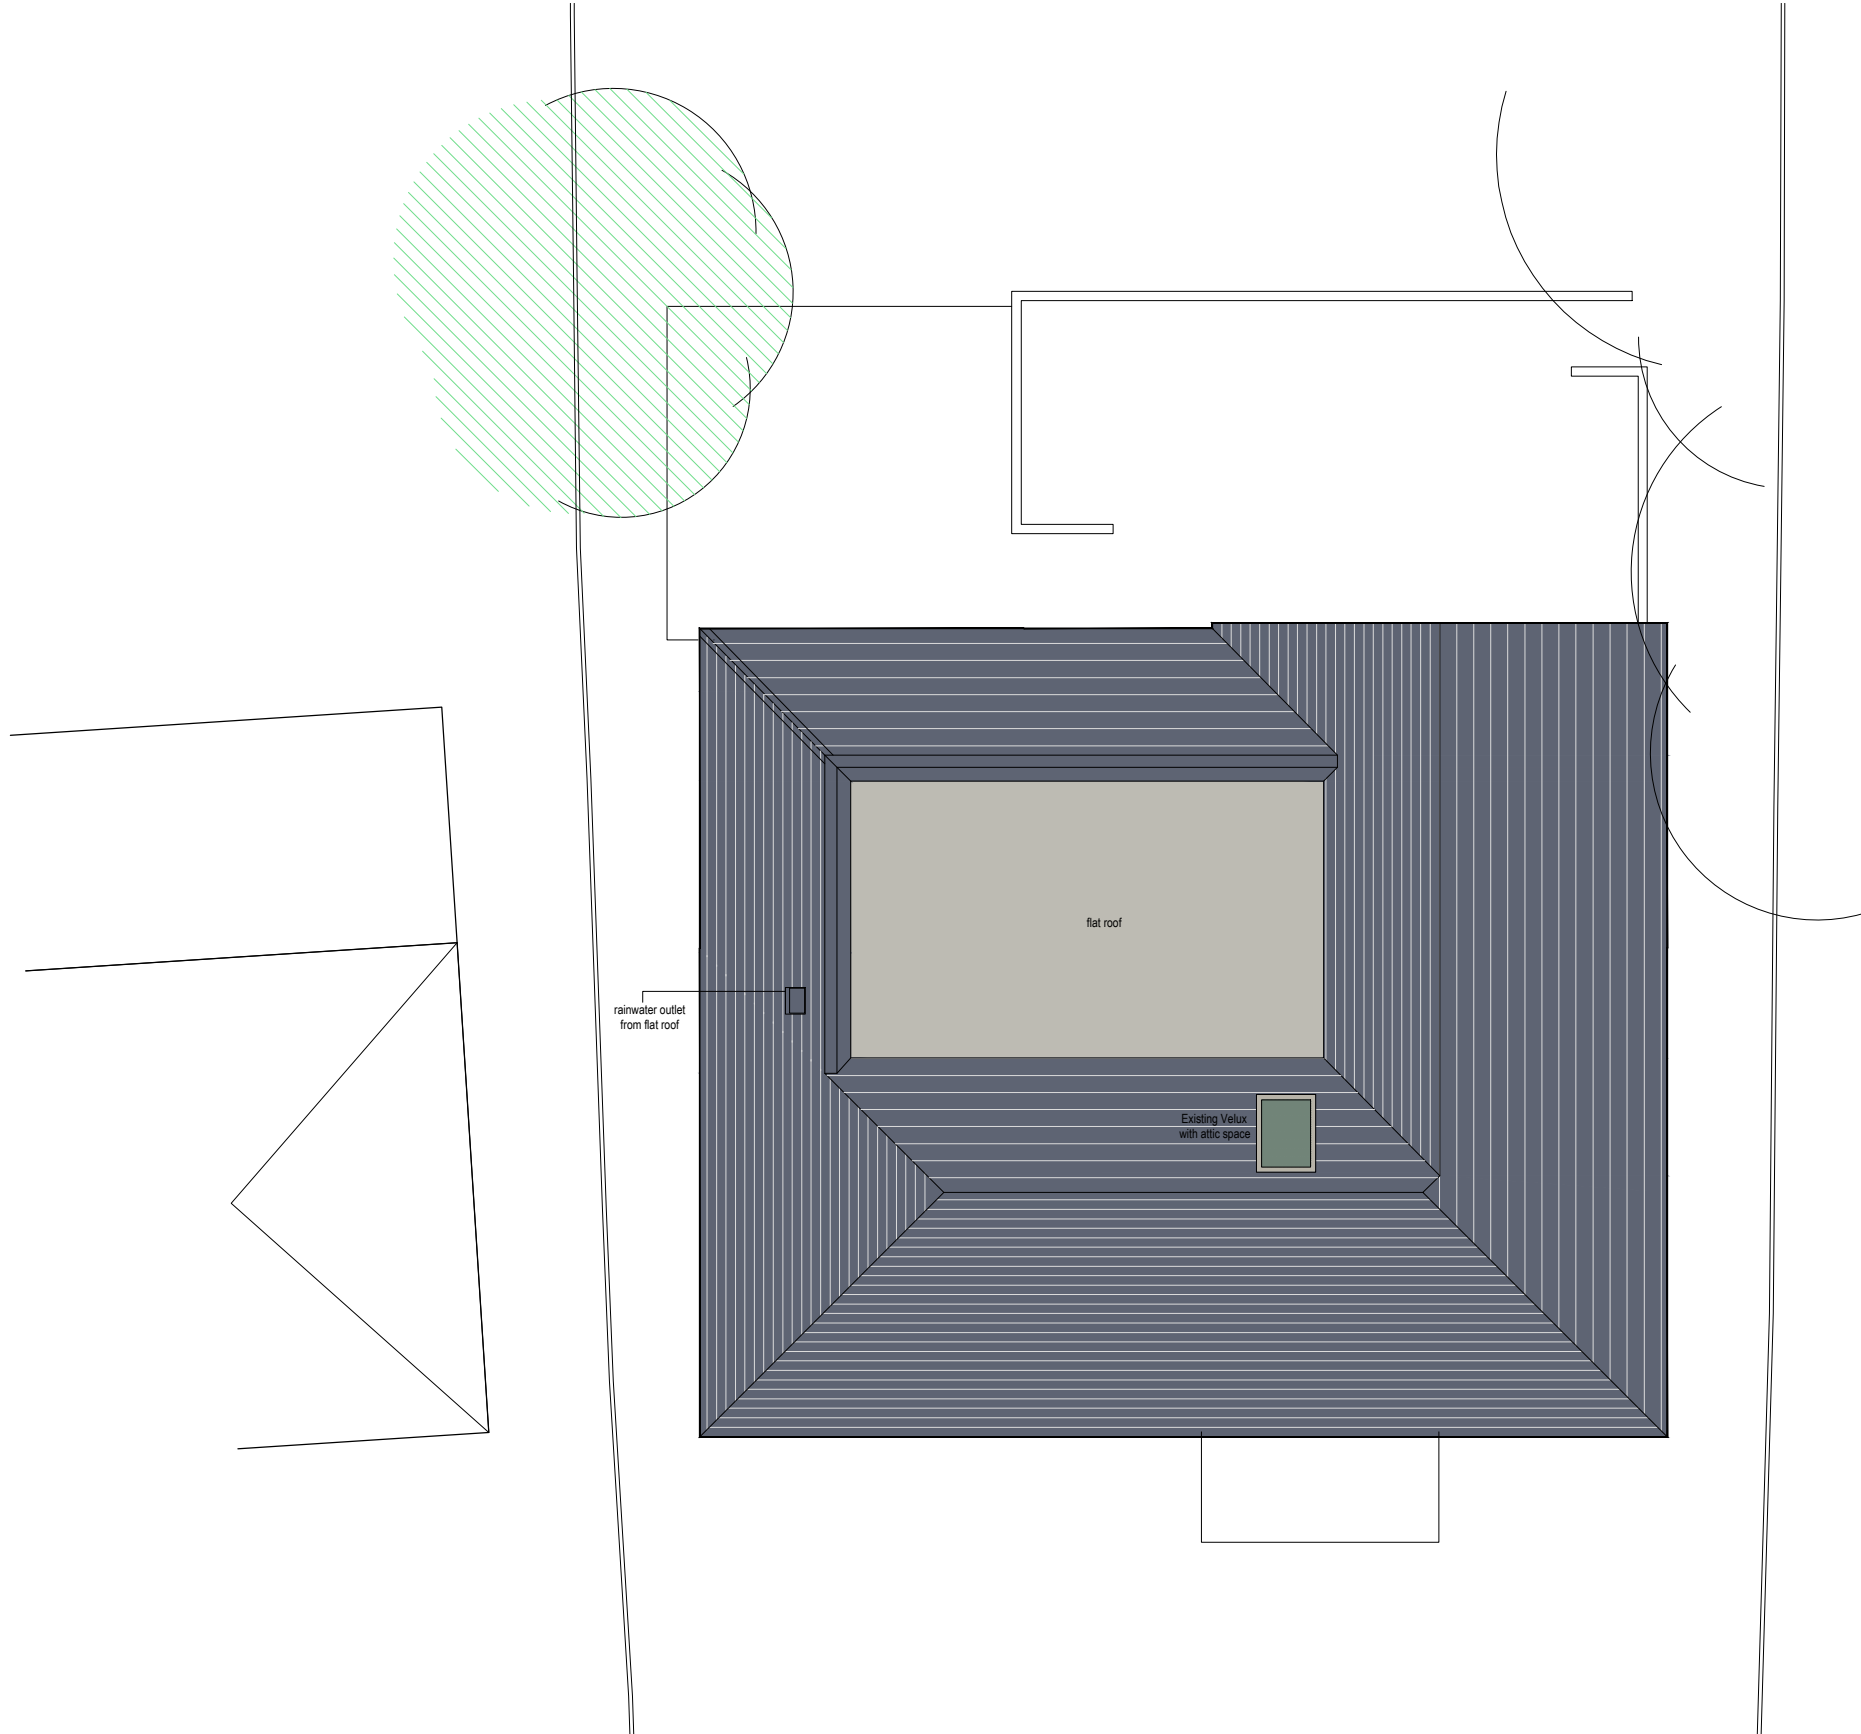

ROOF PLAN AS PROPOSED 1:100

62 FERNDALE - WATERLOOVILLE

AMENDMENTS	DATE

CLIENT

NEIL & JODIE PERKINS
62 FERNDALE
WATERLOOVILLE
HAMPSHIRE PO7 7PB

PROJECT

PROPOSED BEDROOM EXTENSION
ON REAR ELEVATION

DRAWING TITLE

ROOF PLAN
AS PROPOSED

DATE

APRIL 2022

SCALE

1:100 @ A3

DRAWING No.

LA2209 09

REVISION

.

LUNDI
ARCHITECTS

RIBA 

Lundi Architects Ltd
THE STUDIO
12A FIVE HEADS ROAD
HORNDEN
HANTS, PO8 9NW

www.lundi-architects.co.uk
Julia 07889 515860

studio@lundi-architects.co.uk
Olaf 07801 279046