


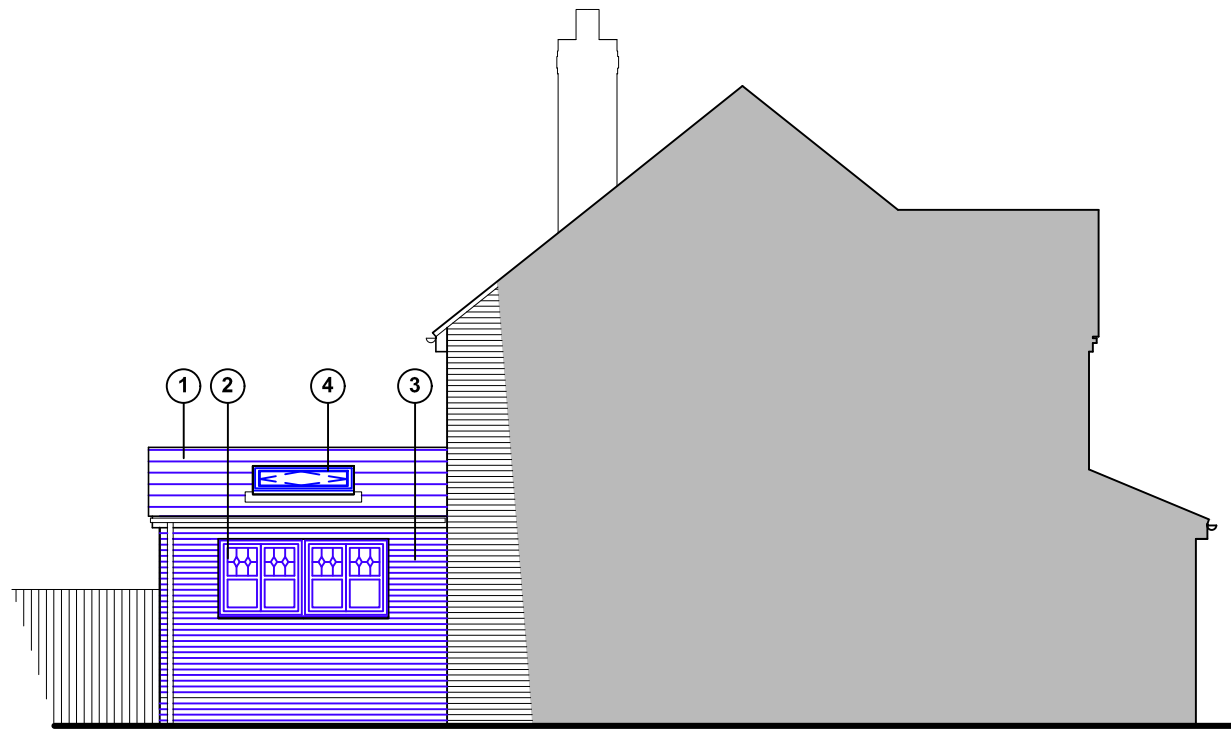


East (side) elevation




South (rear) elevation

**Proposed
single storey
rear extension**

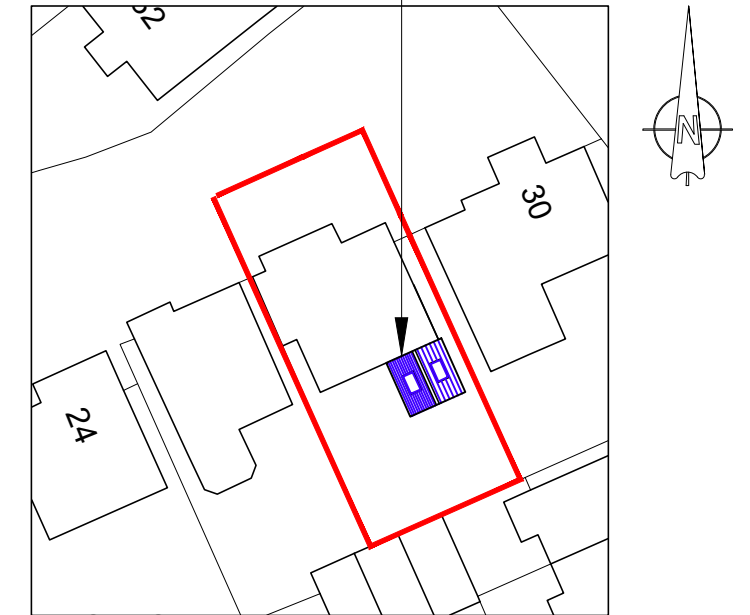


Site plan

scale 1:500

 


Existing walls Proposed walls Proposed structure
Boundary fence

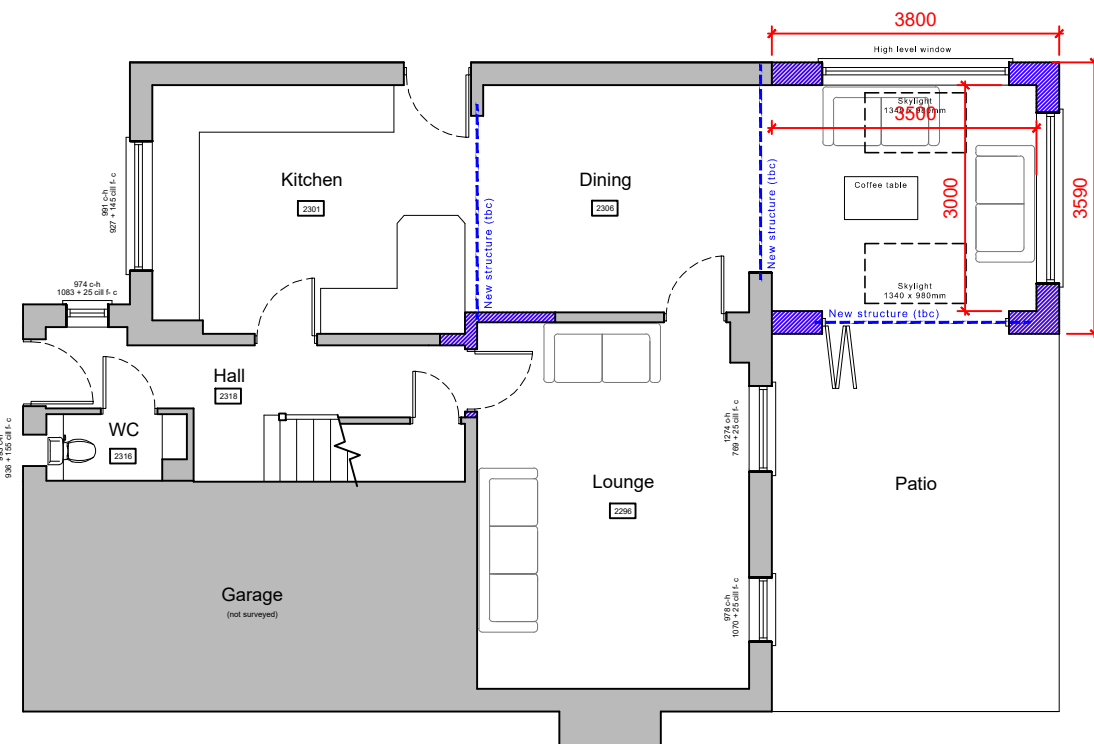

Boundary fence

Ground floor plan (first floor unchanged in new proposal)

Proposed floor plan and elevations scale 1:100

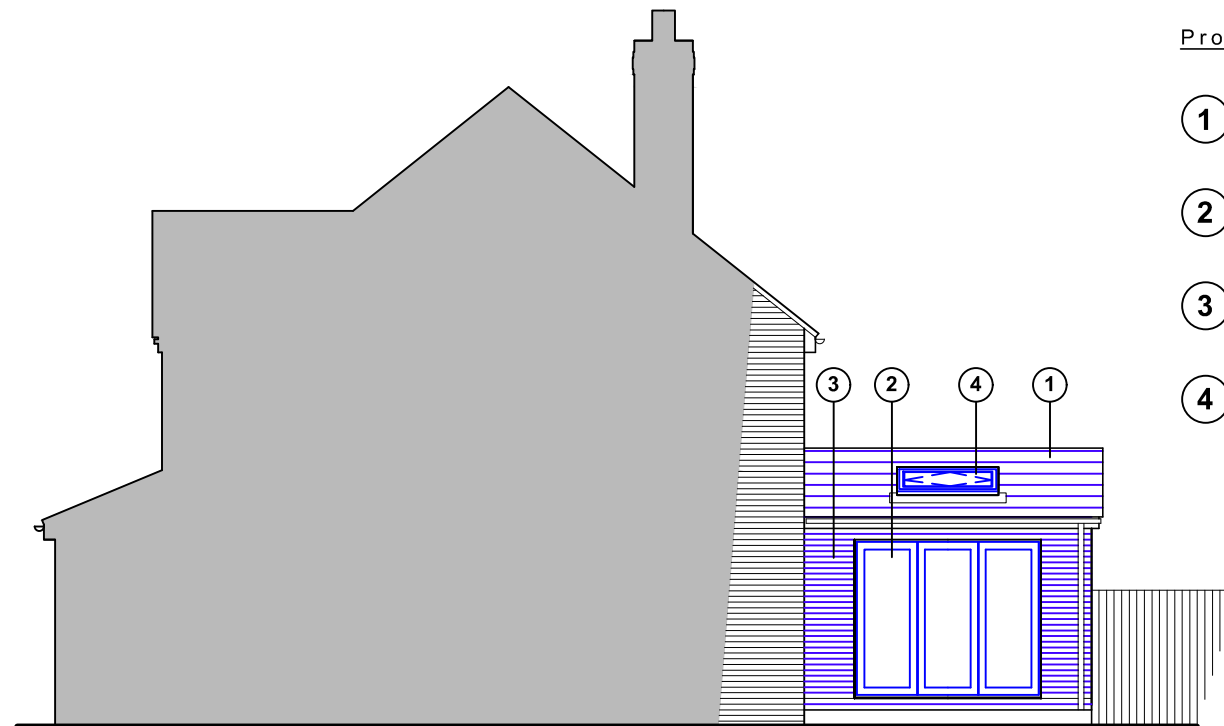

West (side) elevation (North elevation unchanged in new proposal)

Proposed schedule of materials:

- ① Roof tiles to match existing
- ② UpVC doors & windows to match existing
- ③ Bricks to match existing
- ④ Velux roof light (or similar product)

For MR & MRS ALLEN		Title PROPOSED GROUND FLOOR PLAN ELEVATIONS, SITE PLAN		Office Tel: 01243 933732	
Project PROPOSED REAR EXTENSION AT 28 JAPONICA WAY, DENVILLES, HAVANT PO9 2FN		Date JAN 2022	Drawn JB	Scale 1:100 & 1:500 @ A3	Checked -
Job Number PL 559.22		Drawing Number -02		Revision B	Web: www.jb-architecturedesign.com
				Email: admin@jb-architecturedesign.com	