



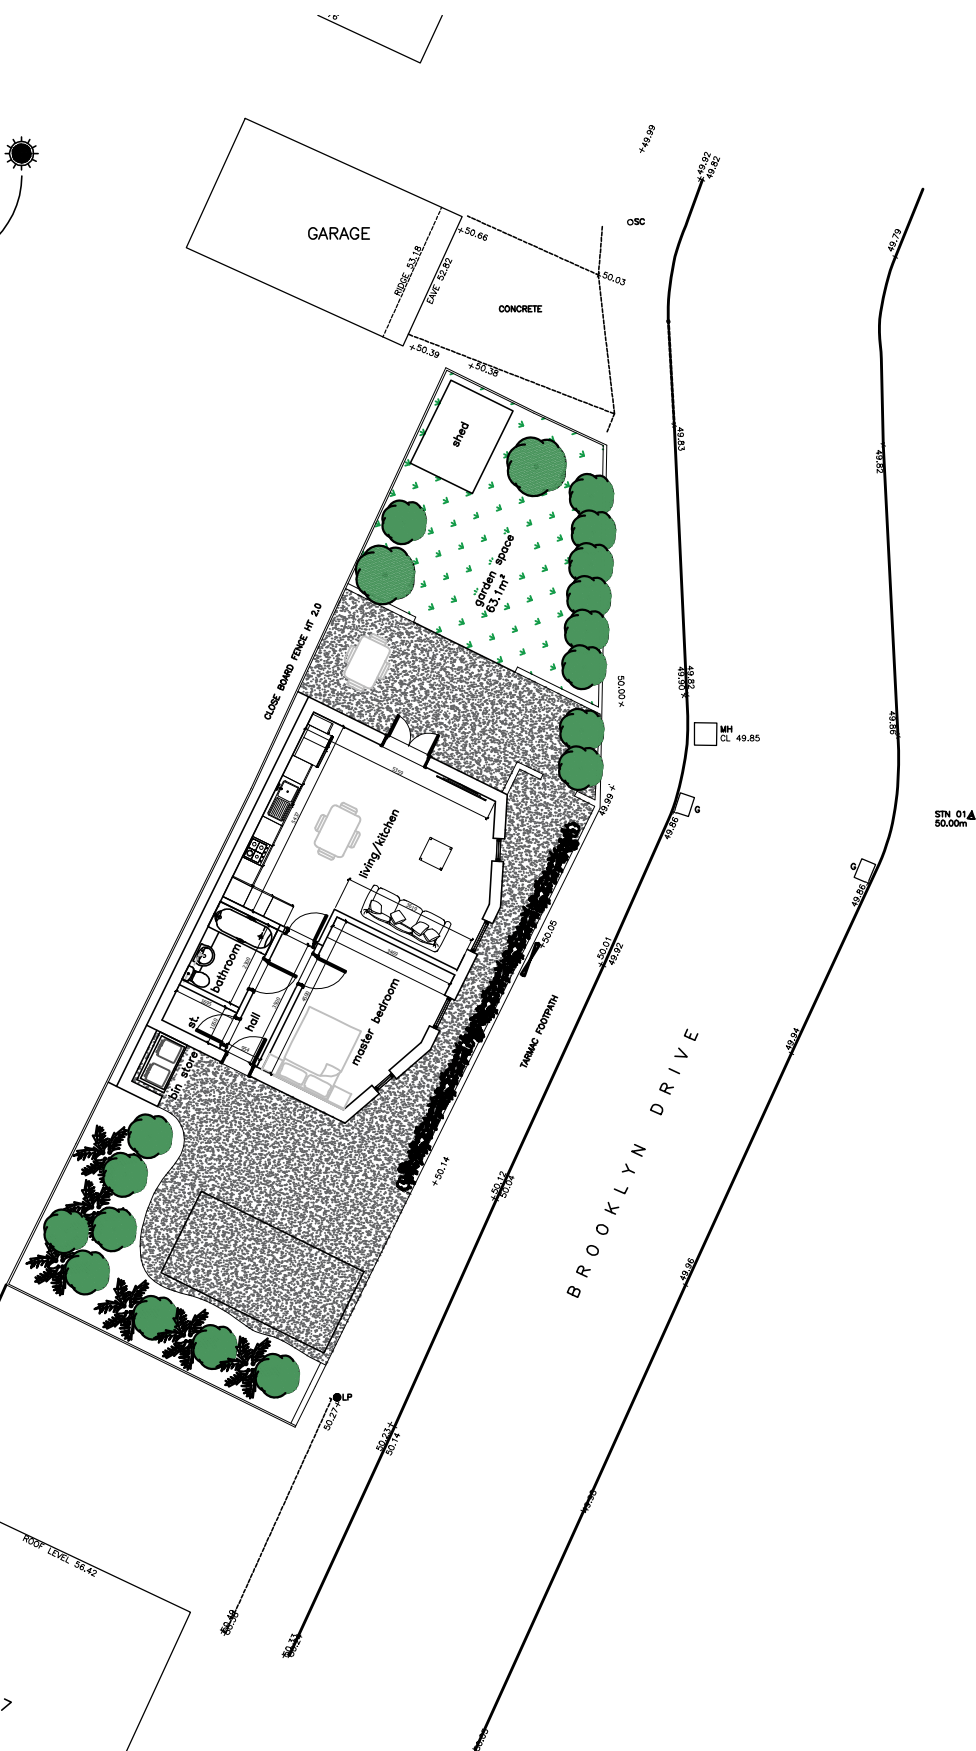


Proposed front elevation

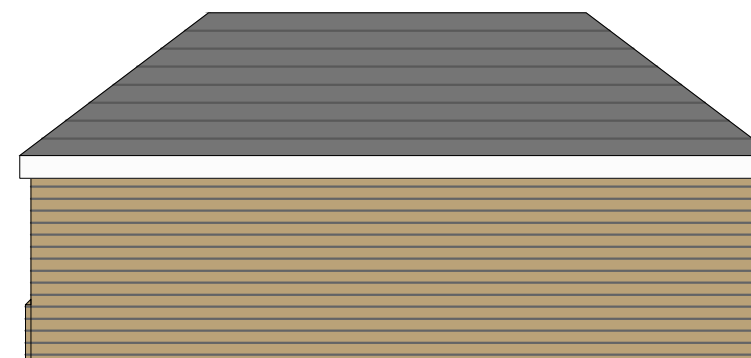

Proposed side elevation




Proposed rear elevation

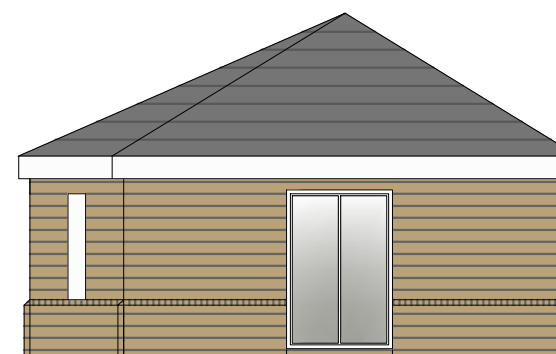

Proposed side elevation

scale 1:100 @ A3

 

revision	notes	date	drawn	checked

hrp
architects ltd

project	
Avondale Road, Waterloooville	
detail	
Proposed floor plan and elevations	
drawn	checked
JJH	
date	status
July 2021	
a1 scale	a3 scale
as shown	8880 02