



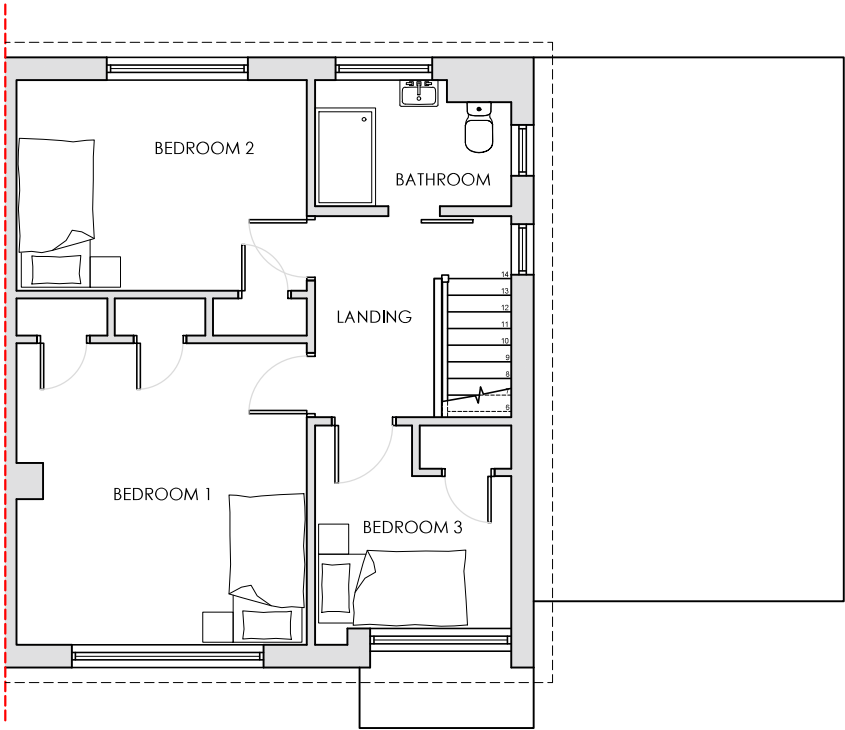

EXISTING FIRST FLOOR
SCALE 1:100

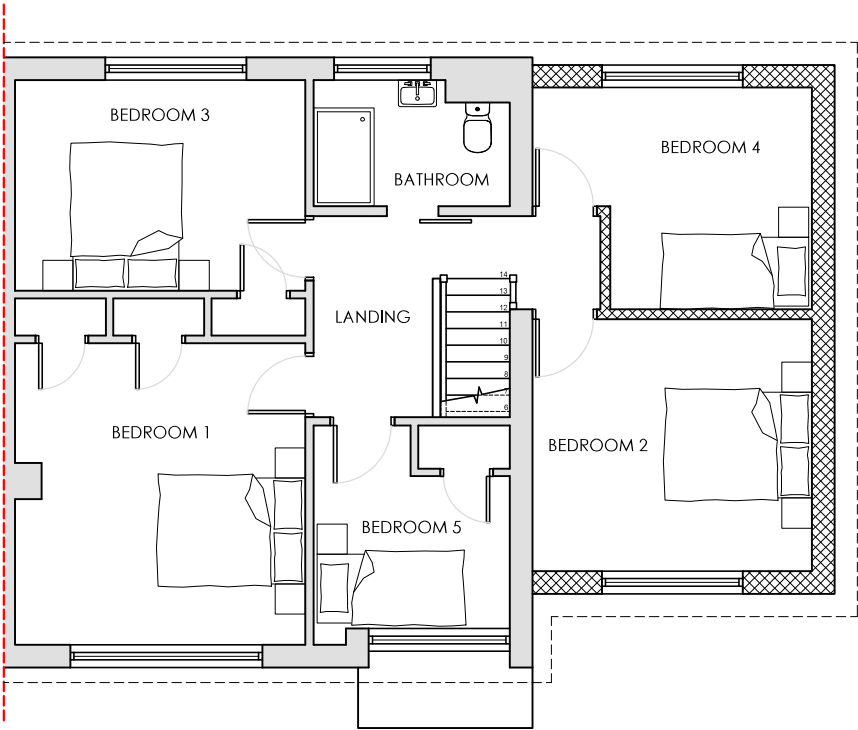



PROPOSED FIRST FLOOR
SCALE 1:100

PLAN KEY

EXISTING WALLS

NEW WALLS

BOUNDARY

  

Project	FIRST FLOOR SIDE EXTENSION 30 LABURNAM ROAD WATERLOOVILLE PO7 7AX					Drawing	FIRST FLOOR PLANS			
						Job-Dwg Number	2107-PL-003		Rev.	
Client	MRS JARVIS-HORN					 ENDURE BUILDING DESIGN ENDURE BUILDING DESIGN LTD 18 Knowsley Crescent, Cosham Portsmouth, PO6 2PJ pw@endurebd.com				
Status	PLANNING									
Scale	1:100		Sheet Size A3							
	Author	PW	Checked	**	Date					