



Mrs Mrs YEARLEY
TAH TREES
Edward Gardens
Old Bedhampton
PO9-3JT
Drawing No 0003
Revision 4

HAVANT BOROUGH COUNCIL
29 MAR 2022
RECEIVED

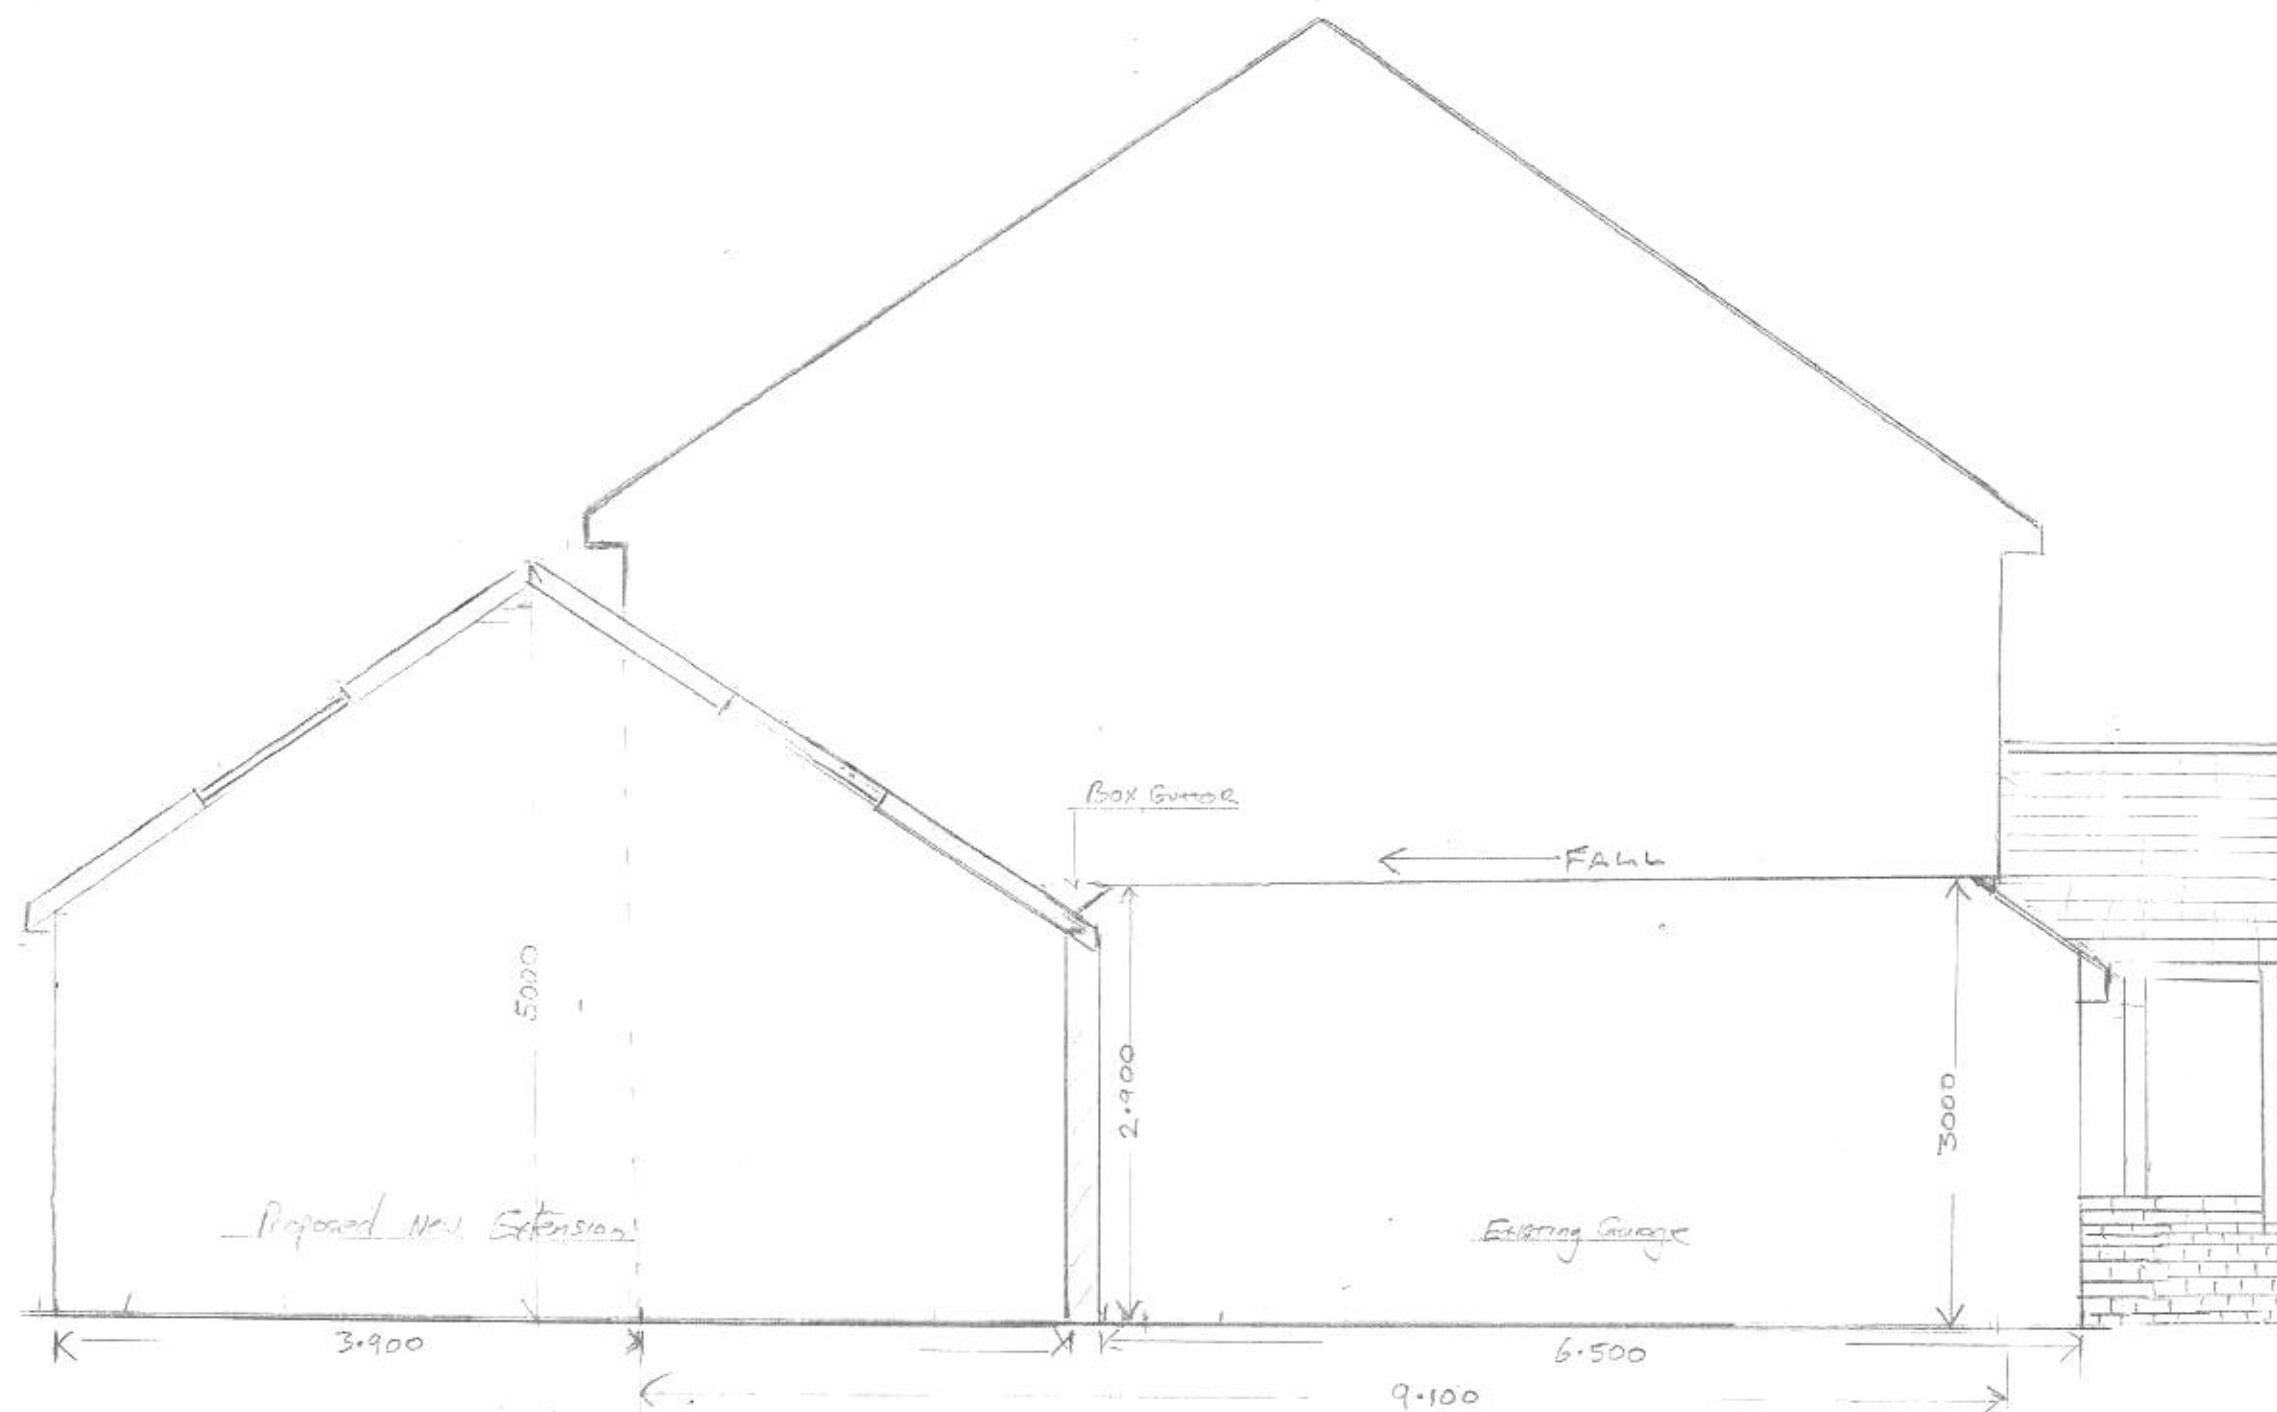

Proposed North Elevation

 

Scale 1-50