


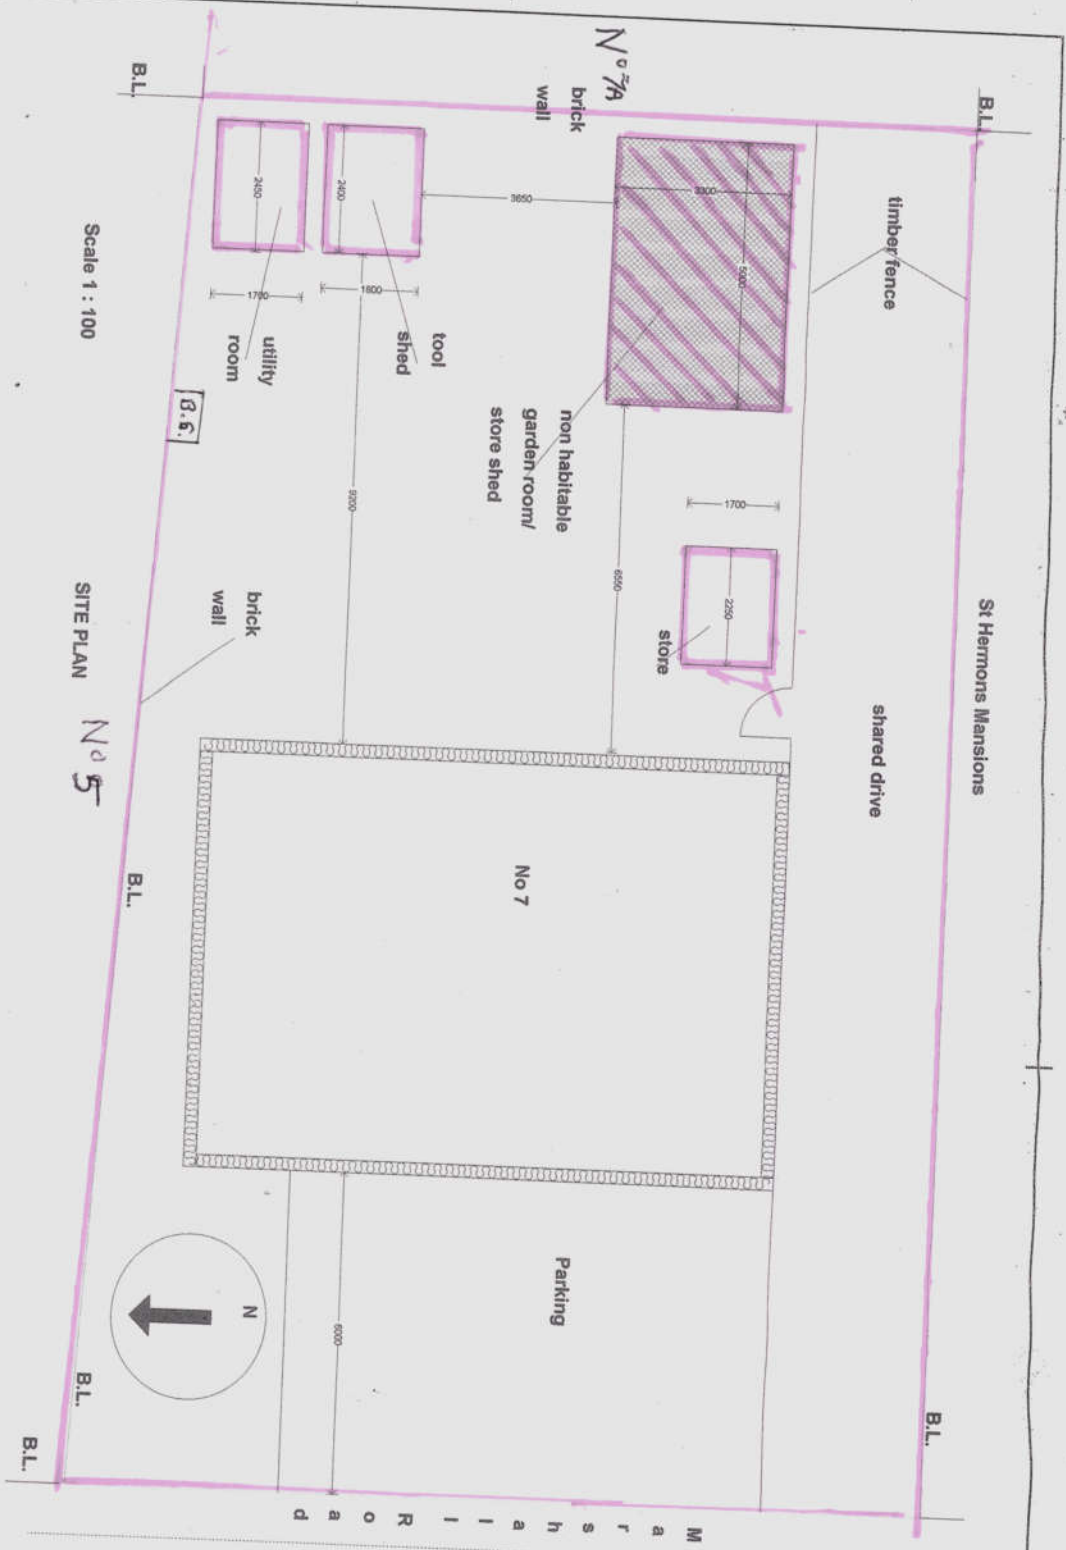

Scale block 1:100

5

10

15

20

HAVANT BOROUGH
COUNCIL
21 JUN 2022
RECEIVED

Notes

Name Mr W. Parker
7 Marshall Road
Hayling Island PO 119NH

Job Title
Retrospective planning for non
habitable garden room/store
shed

Scale

1: 100

Drawing Title
Site plan

Drawn by
Mac

Dwg No
B.P.007/3

Date
June 2022

Rev
'A'