




Proposed Elevations

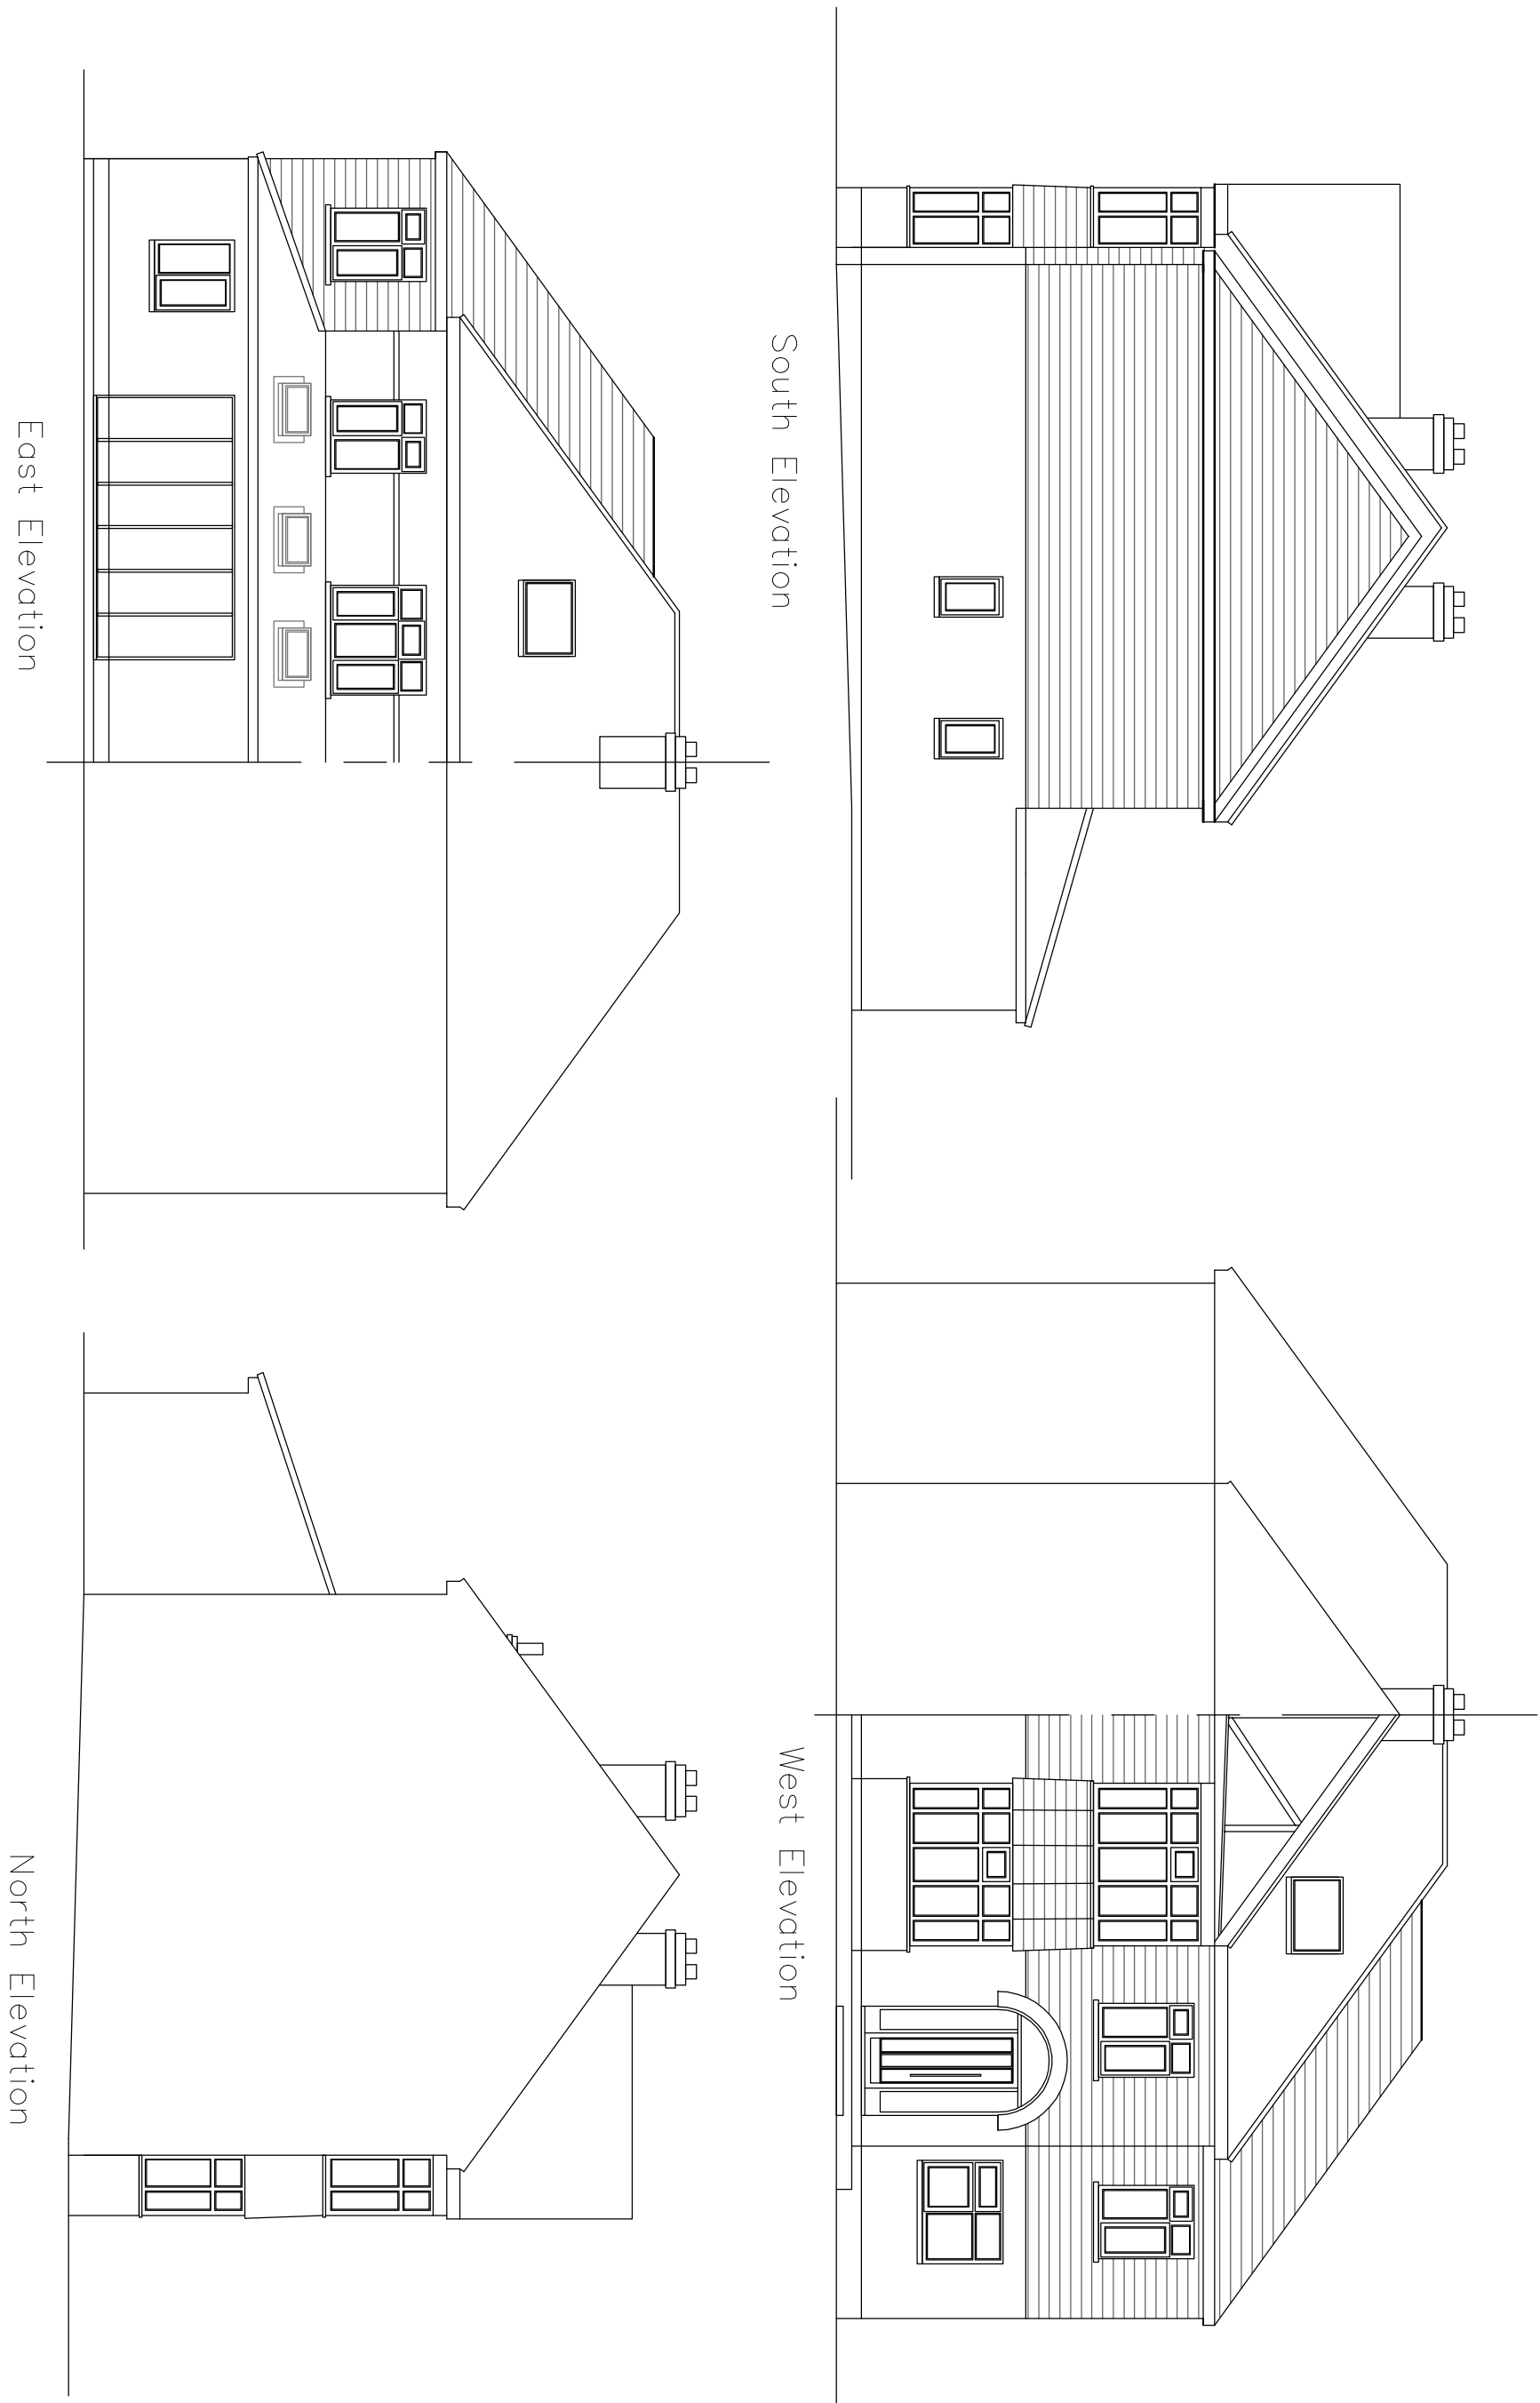




Proposed Floor Plans

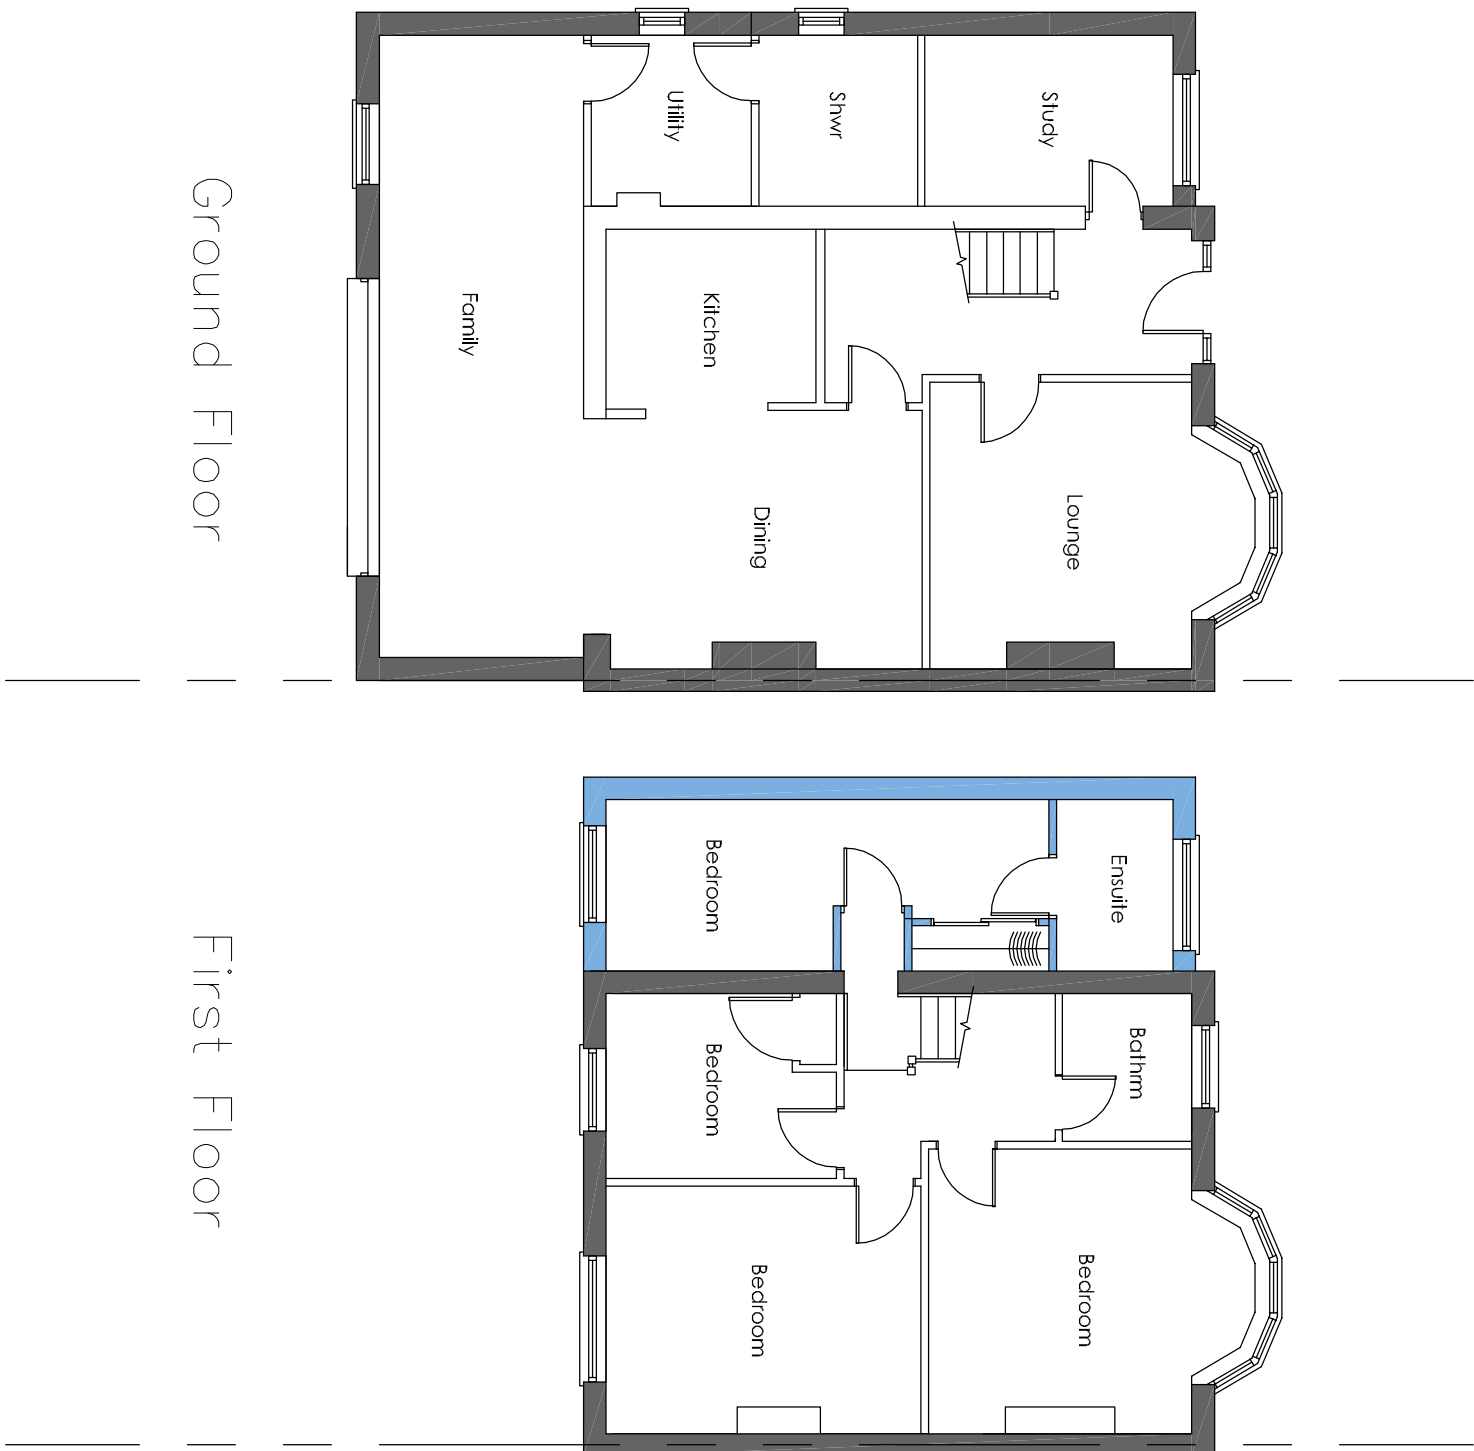


Existing Floor Plans

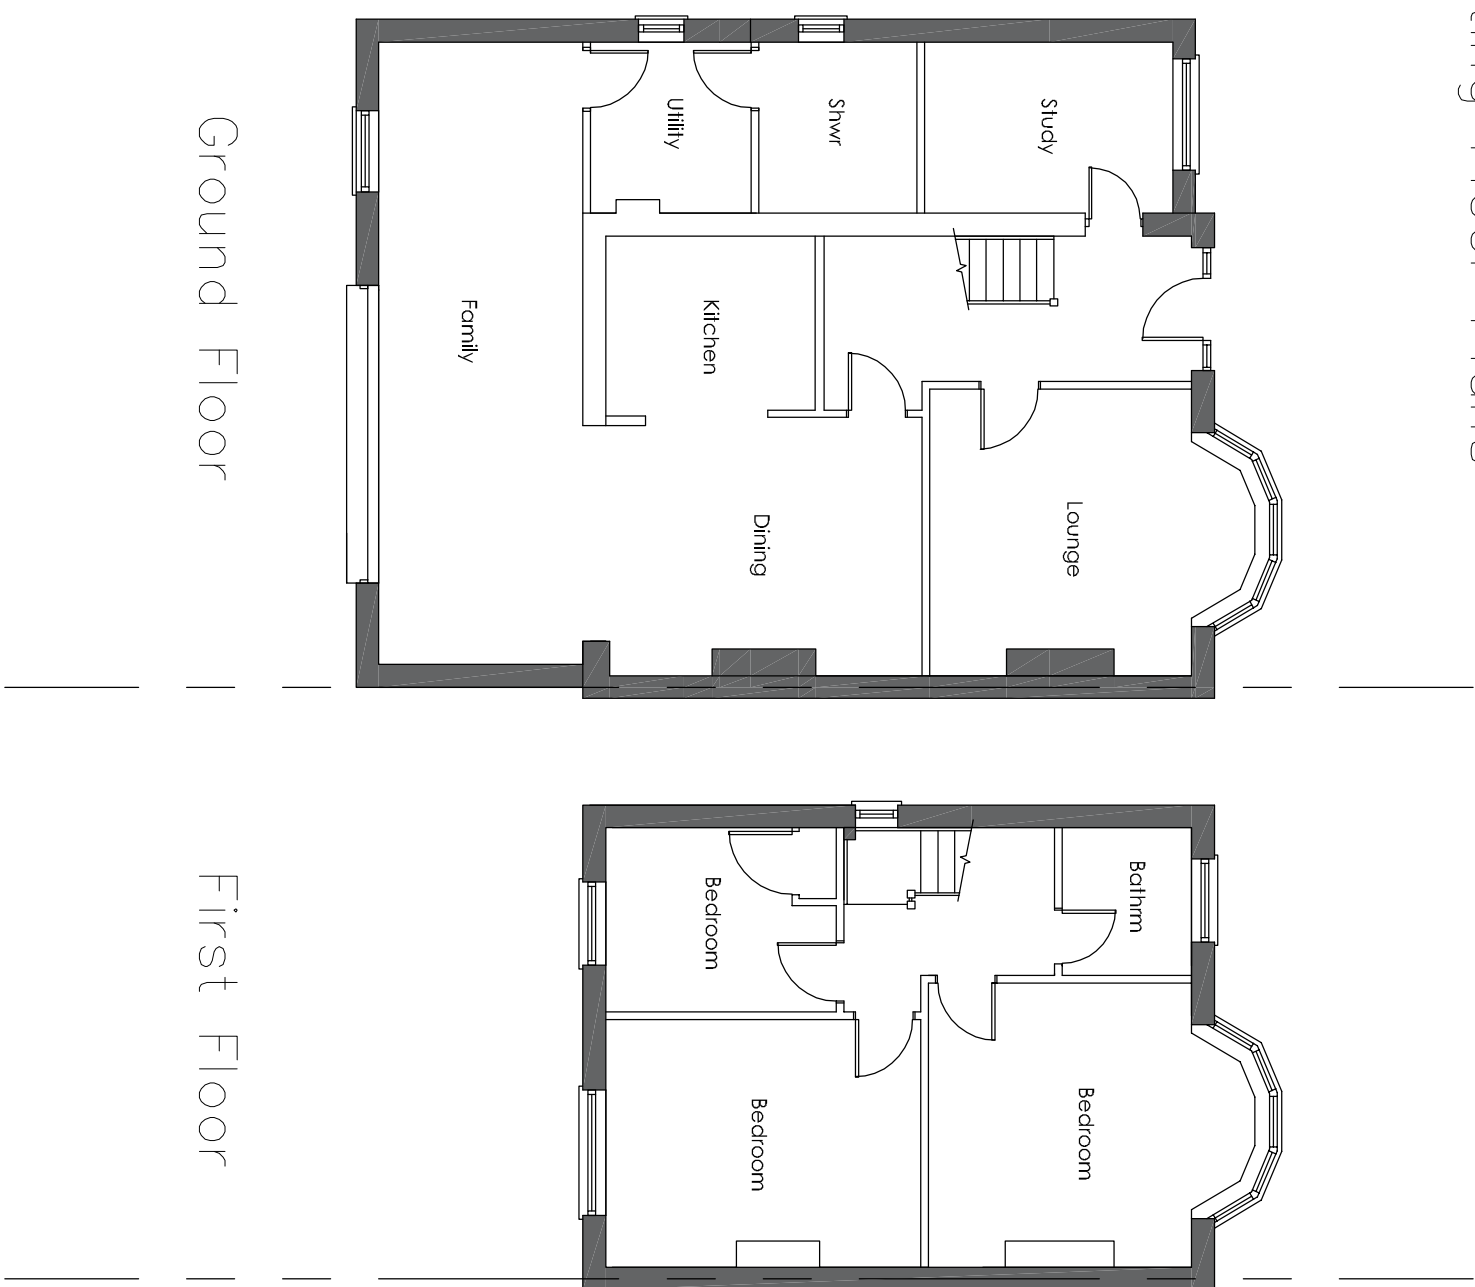

Existing Elevations

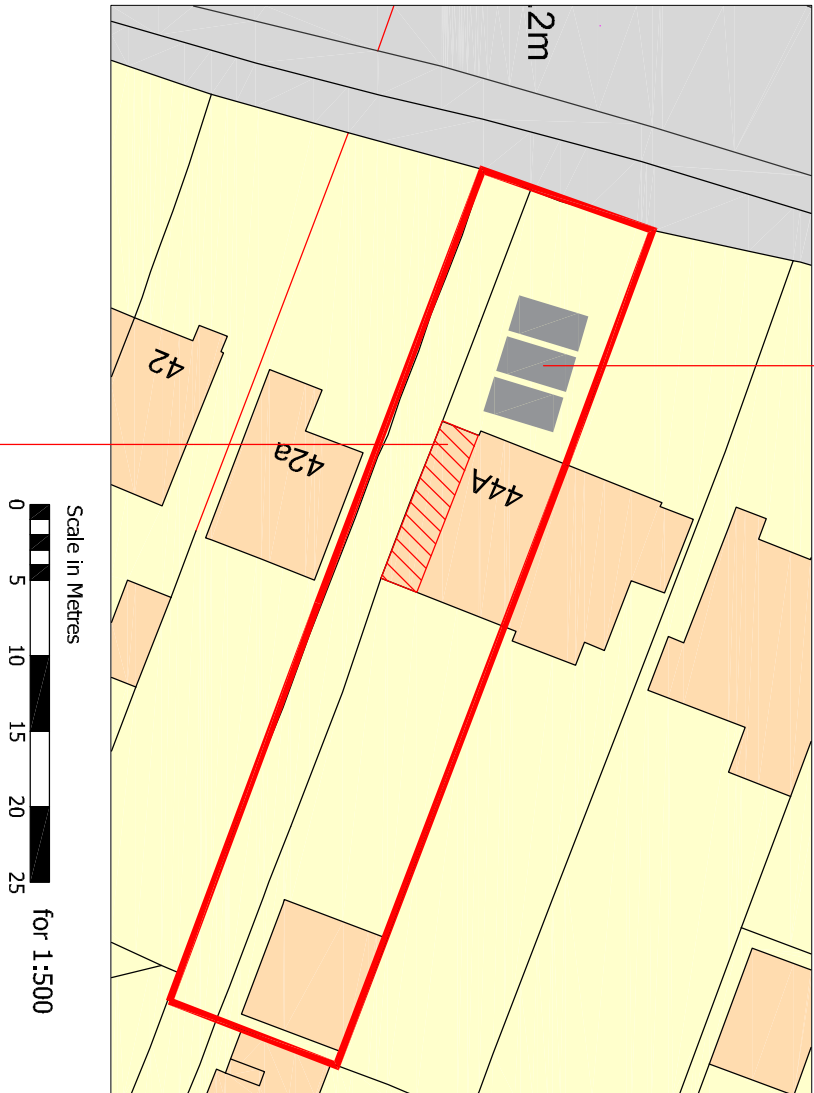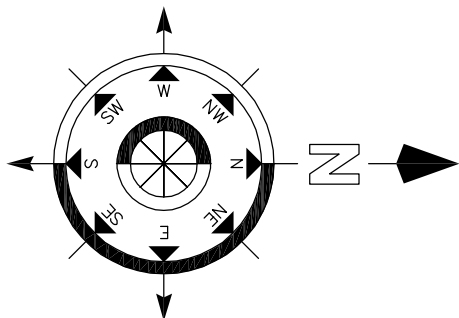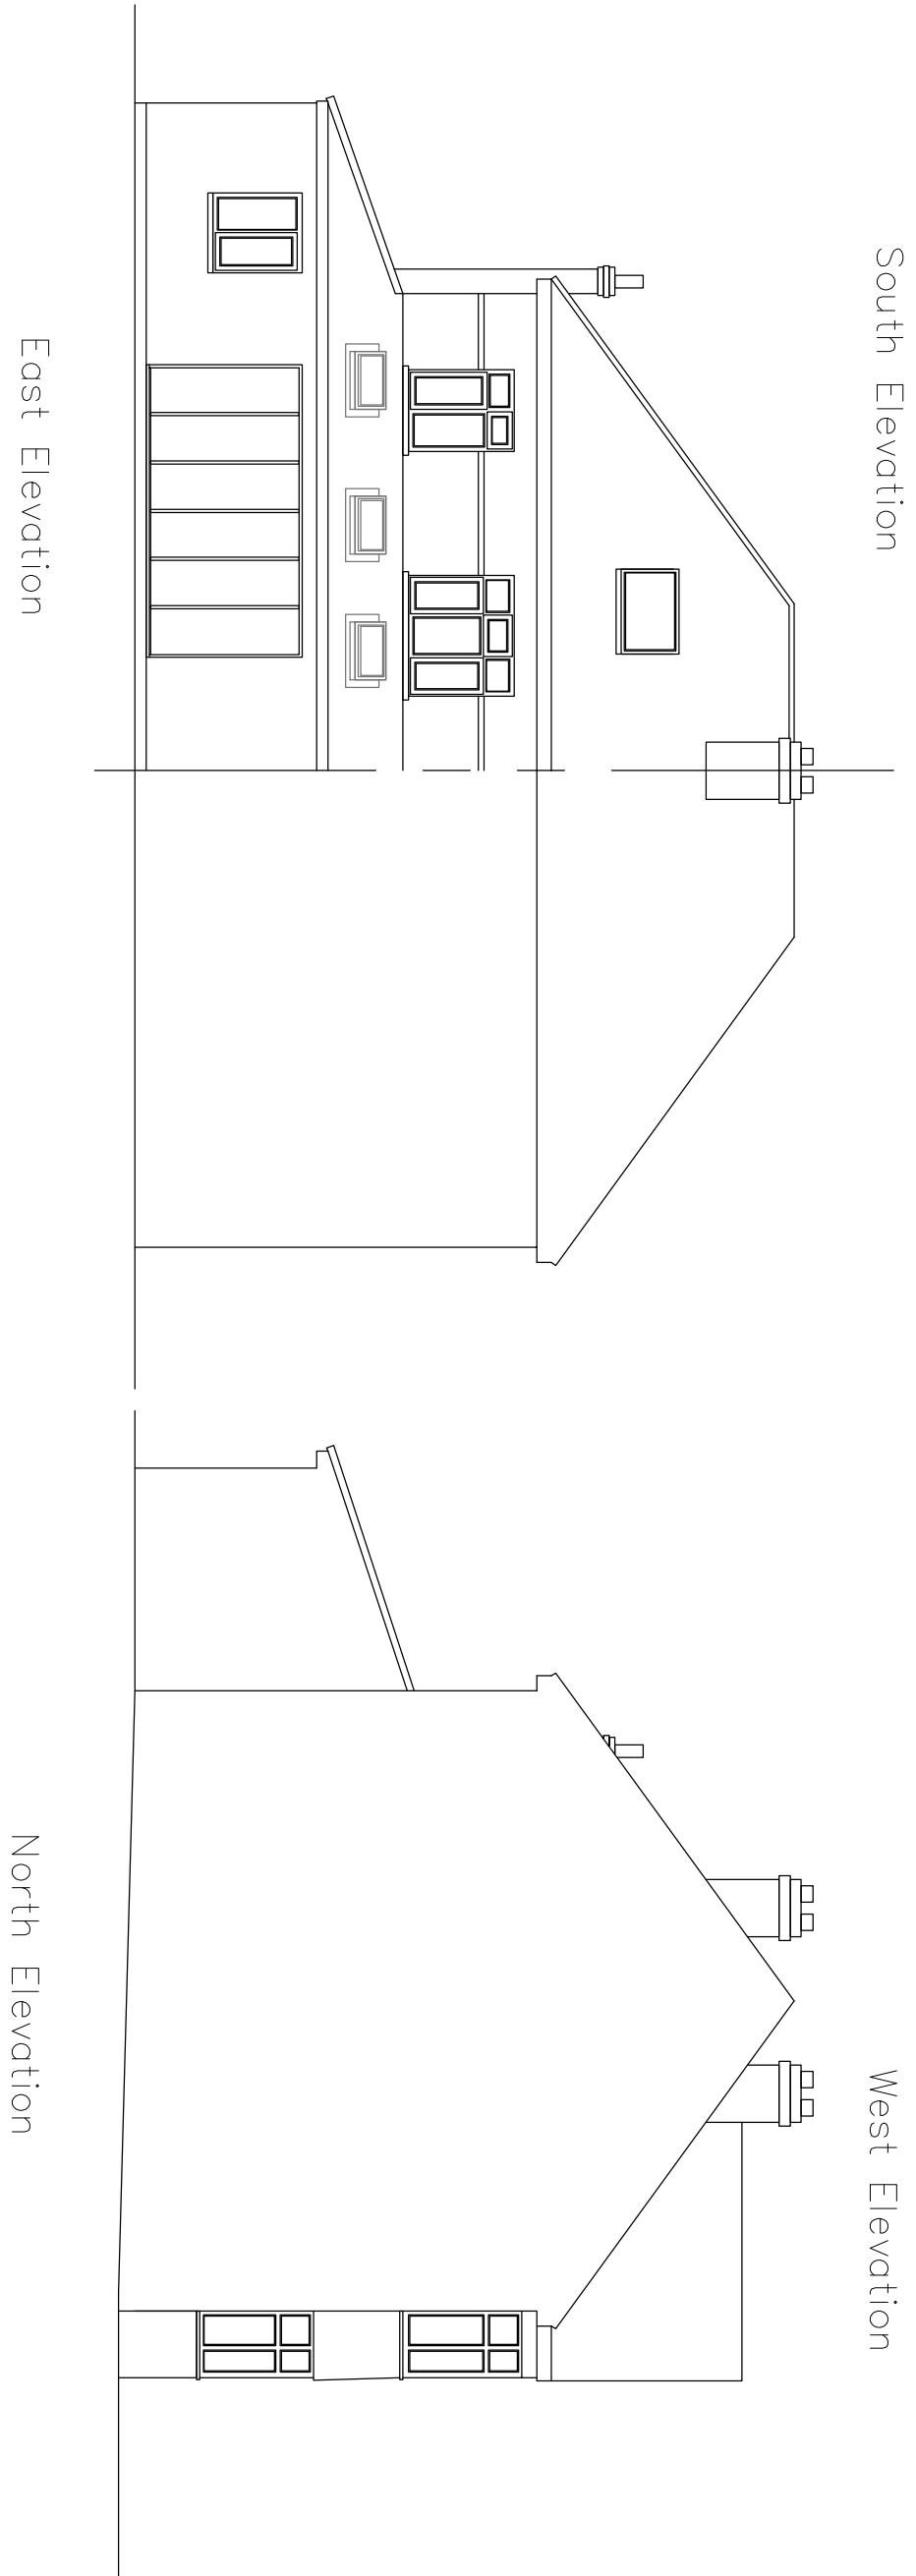

Proposed First Floor Extension

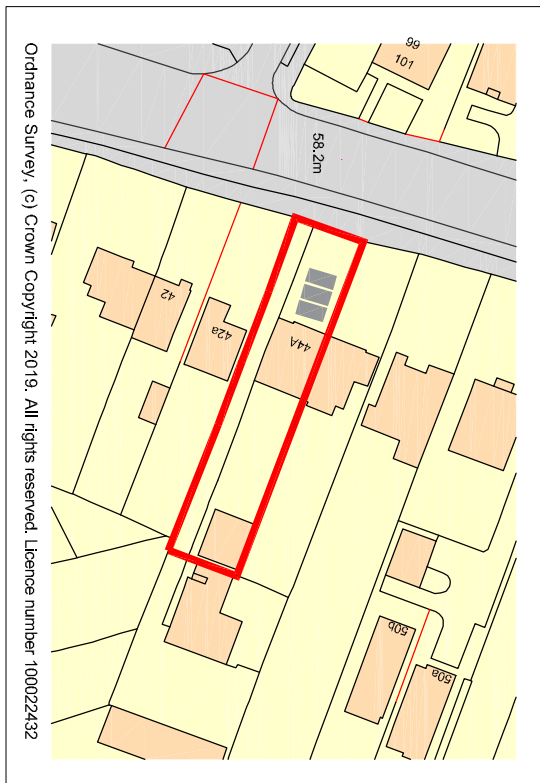

Scale in Metres  
for 1:1250

| Revision | Description        | Date         | By |
|----------|--------------------|--------------|----|
| 03       | Revised elevations | July 22 2017 | CF |
| 01       | Revised elevations | June 22 2017 | CF |

Project:  
44A London Road  
Covpham  
Hampshire

Drawing Title:  
Proposed First Floor Side Extension

Chris Flint Associates Ltd  
CHARTERED SURVEYORS - PROJECT MANAGERS  
DEVELOPMENT CONSULTANTS

| Drawn By | Date     | SHEET SIZE | Approved By | Date |
|----------|----------|------------|-------------|------|
| CF       | 08/04/22 | A1         |             |      |

| Drawn By | Revision   | Scale |
|----------|------------|-------|
| CFA      | FULL 01 03 | 1-100 |

PLANNING

2 Emerald Close Waterlooville, Hants PO7 8NZ  
Tel: 023 92 432484 Fax: 023 92 358554  
Email: info@flintassociates.co.uk