





LINEAR SCALE 1:100

 

LINEAR SCALE 1:50
A3 @ 1:50

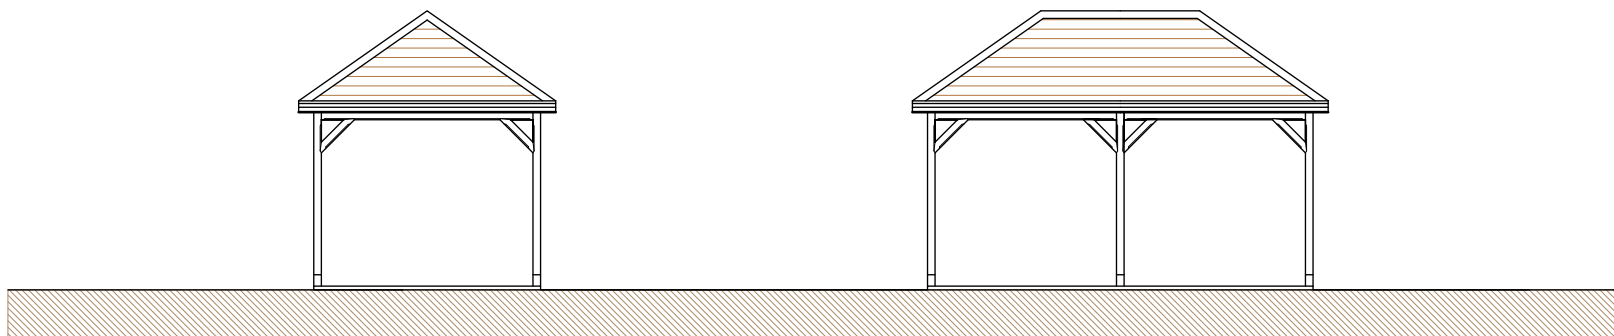


Front & Rear Elevations 1:100

Side Elevations


RWP's for guidance only:
see external works plan
for final positions

100x100mm posts
indicated subject to
eng. design

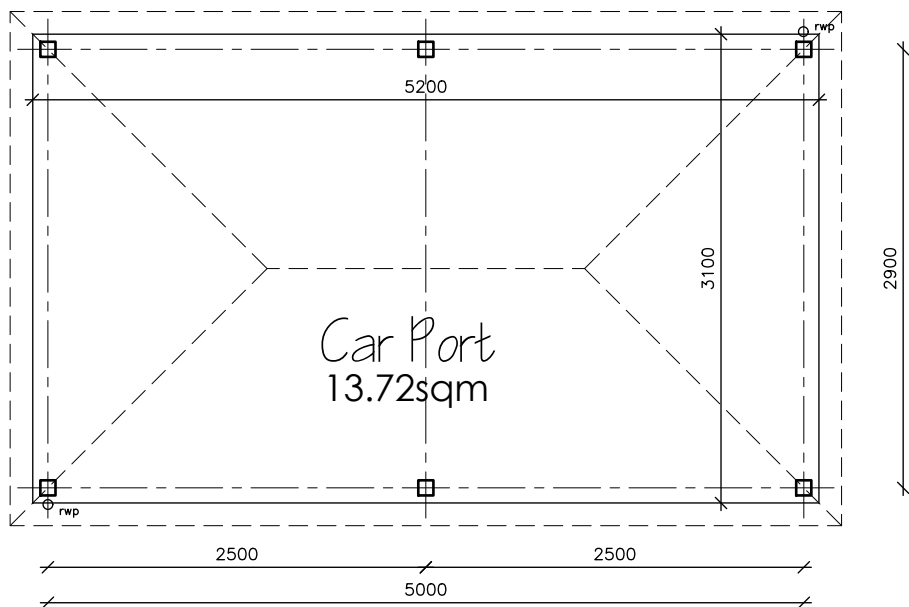

Floor Plan 1:50

Roof layout is indicative
only and should be to
truss manufacturers design

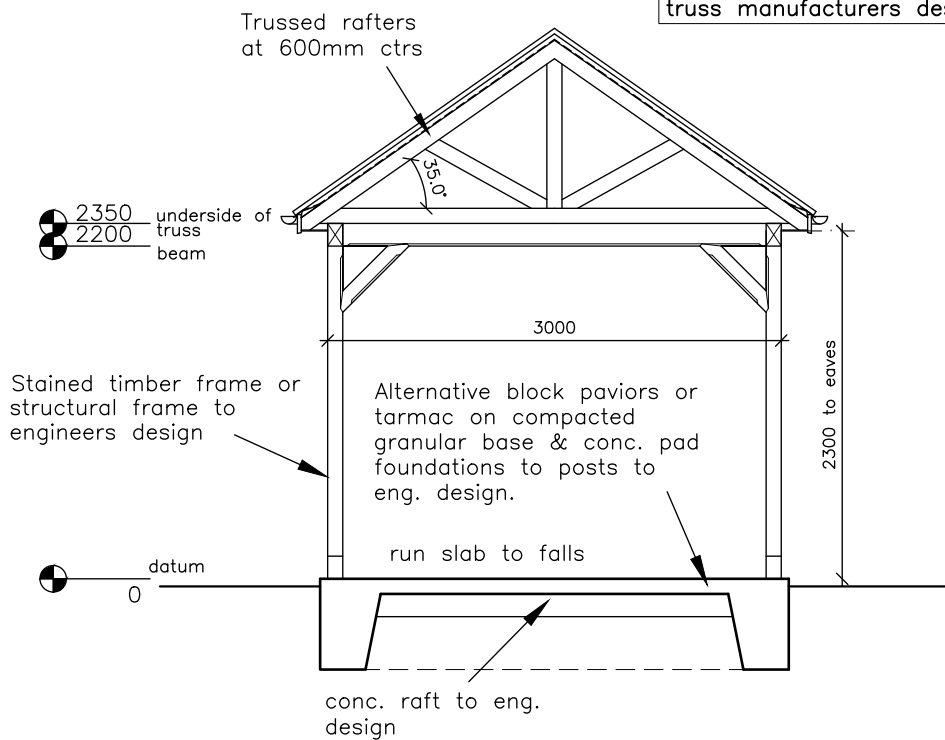

Section

Foundations are indicative only and must be
designed to suit soil conditions and satisfy
NHBC/LA/structural engineers requirements

Drawing For Construction Purposes Only

Note: This drawing is to be read in conjunction with our Building Notes. The Building Notes are written in a separate A4 document.

All dimensions and details on the drawing should be checked and verified on site by the contractor before fabrication and erection. DO NOT scale from this drawing, use figured dimensions only. Any discrepancies should be highlighted without delay.

Note: This drawing has been produced by the use of a topographical survey carried out by others. All information therefore derived from the survey drawing is assumed to be accurate and ADP Architects Ltd cannot be held accountable for any discrepancies discovered on site.

IF IN DOUBT ASK FOR CONFIRMATION.

Elevations

Finished ground levels are indicative only, these are generally shown 150mm below dpc level. Please refer to engineers details or the external works layout for finished ground levels if applicable.

A | 12.07.21 | Plot 4
rev: date: note:

architects & urban designers

Tel: 0845 365 1475
Email: mail@adp-ltd.co.uk
www.adparchitectsltd.co.uk
Richmond Court, 94 Botley Road, Park Gate, Southampton, SO31 1BA

project name/address:

Residential Development
The Bus
Avenue Road
Hayling Island

client:

Mafair Hampshire Ltd

drawing title:

PLOT 4 – Car Port

job number:

1885

drawing number:

09

revision:

A

drawing scale/size:

1:50 (A3)

date:

Oct 20

drawn: