
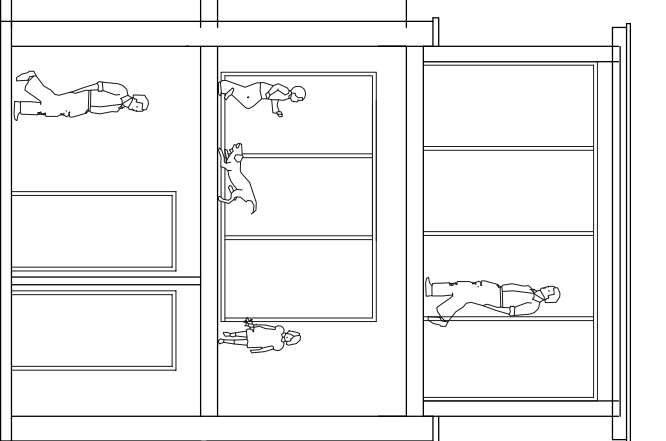
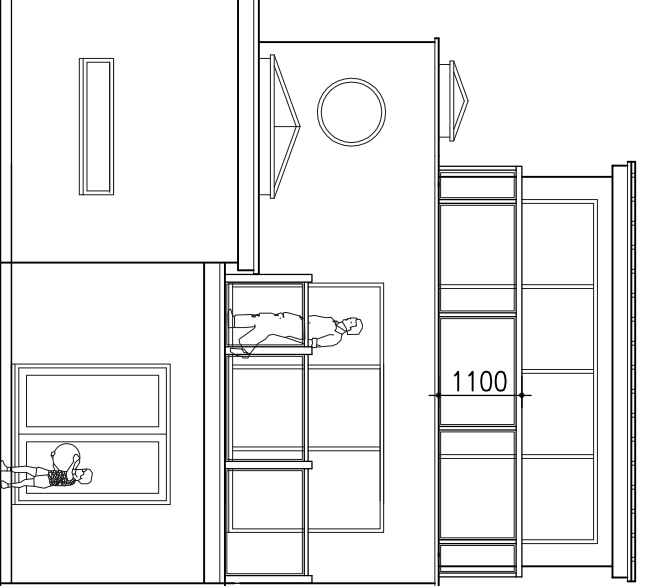
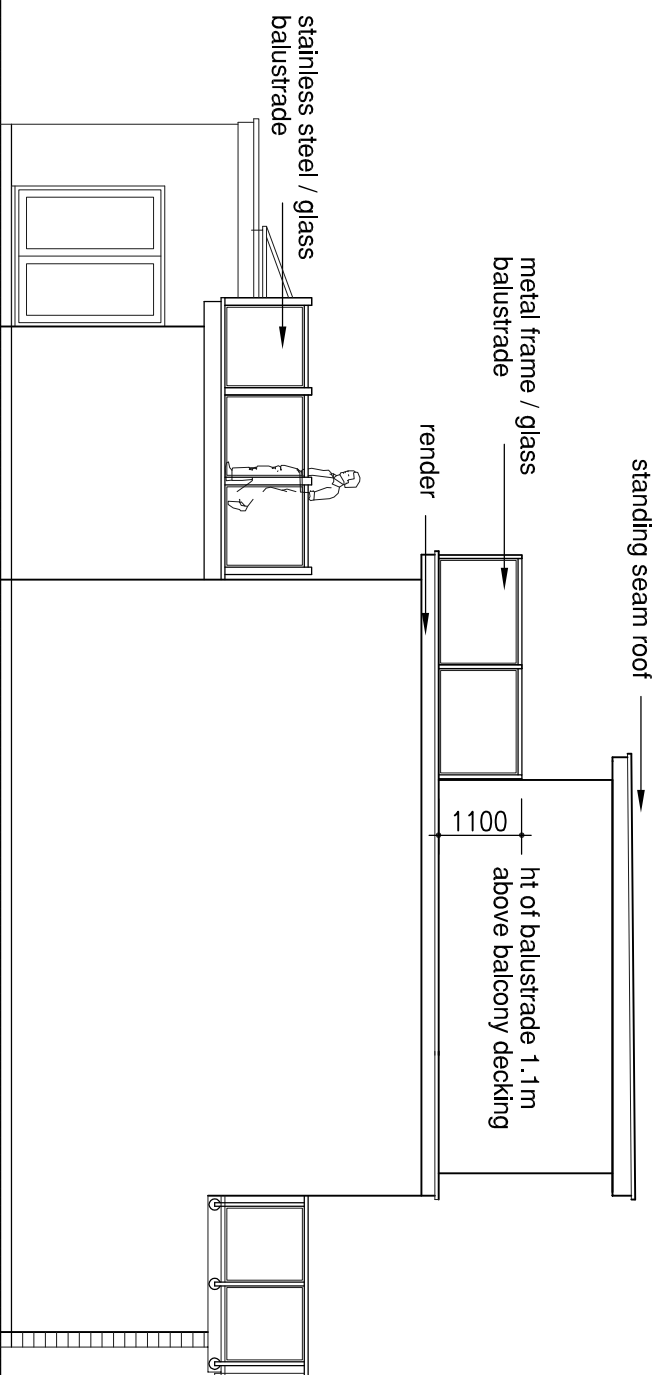
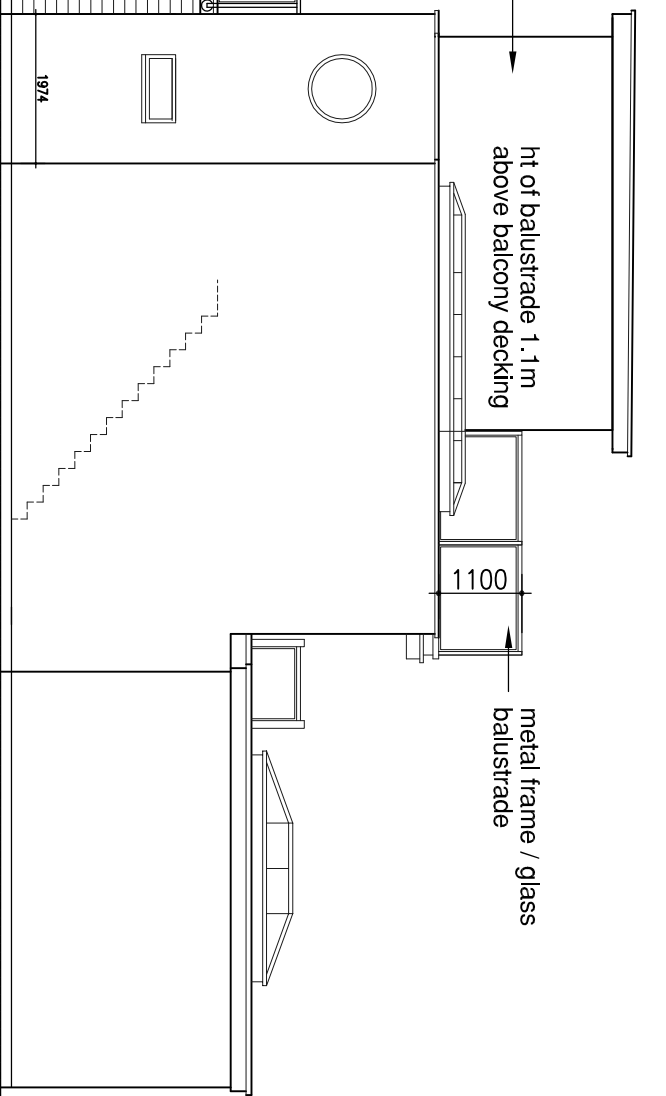


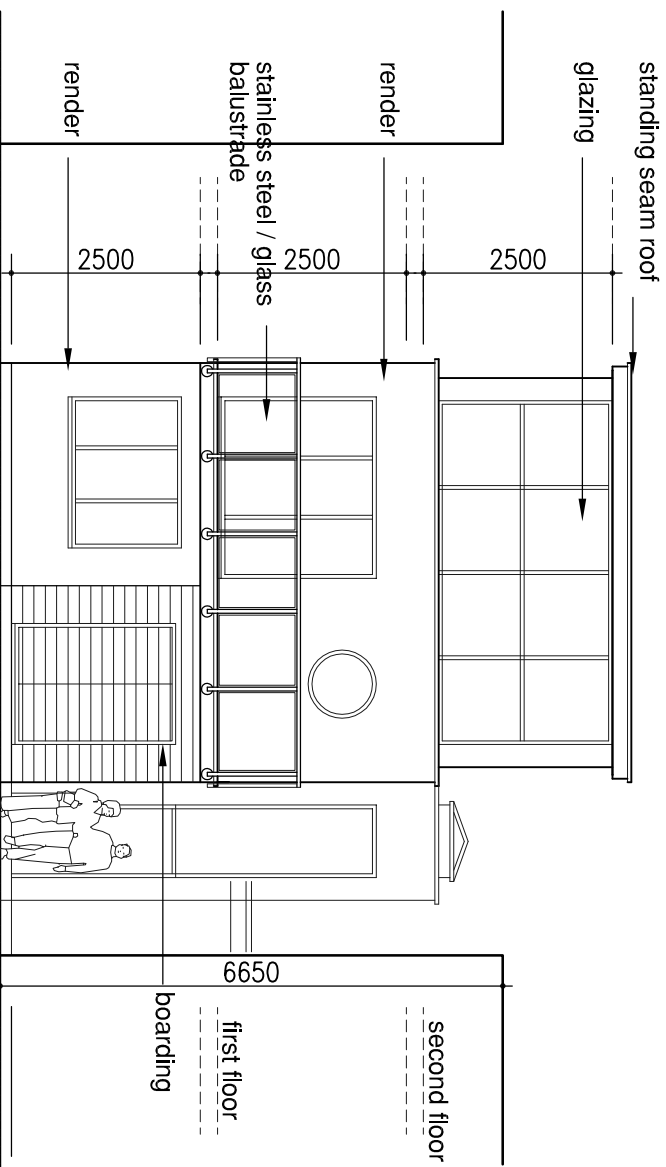

FRONT





SIDE

SIDE

REAR

SECTION

Roof Plan 1:200

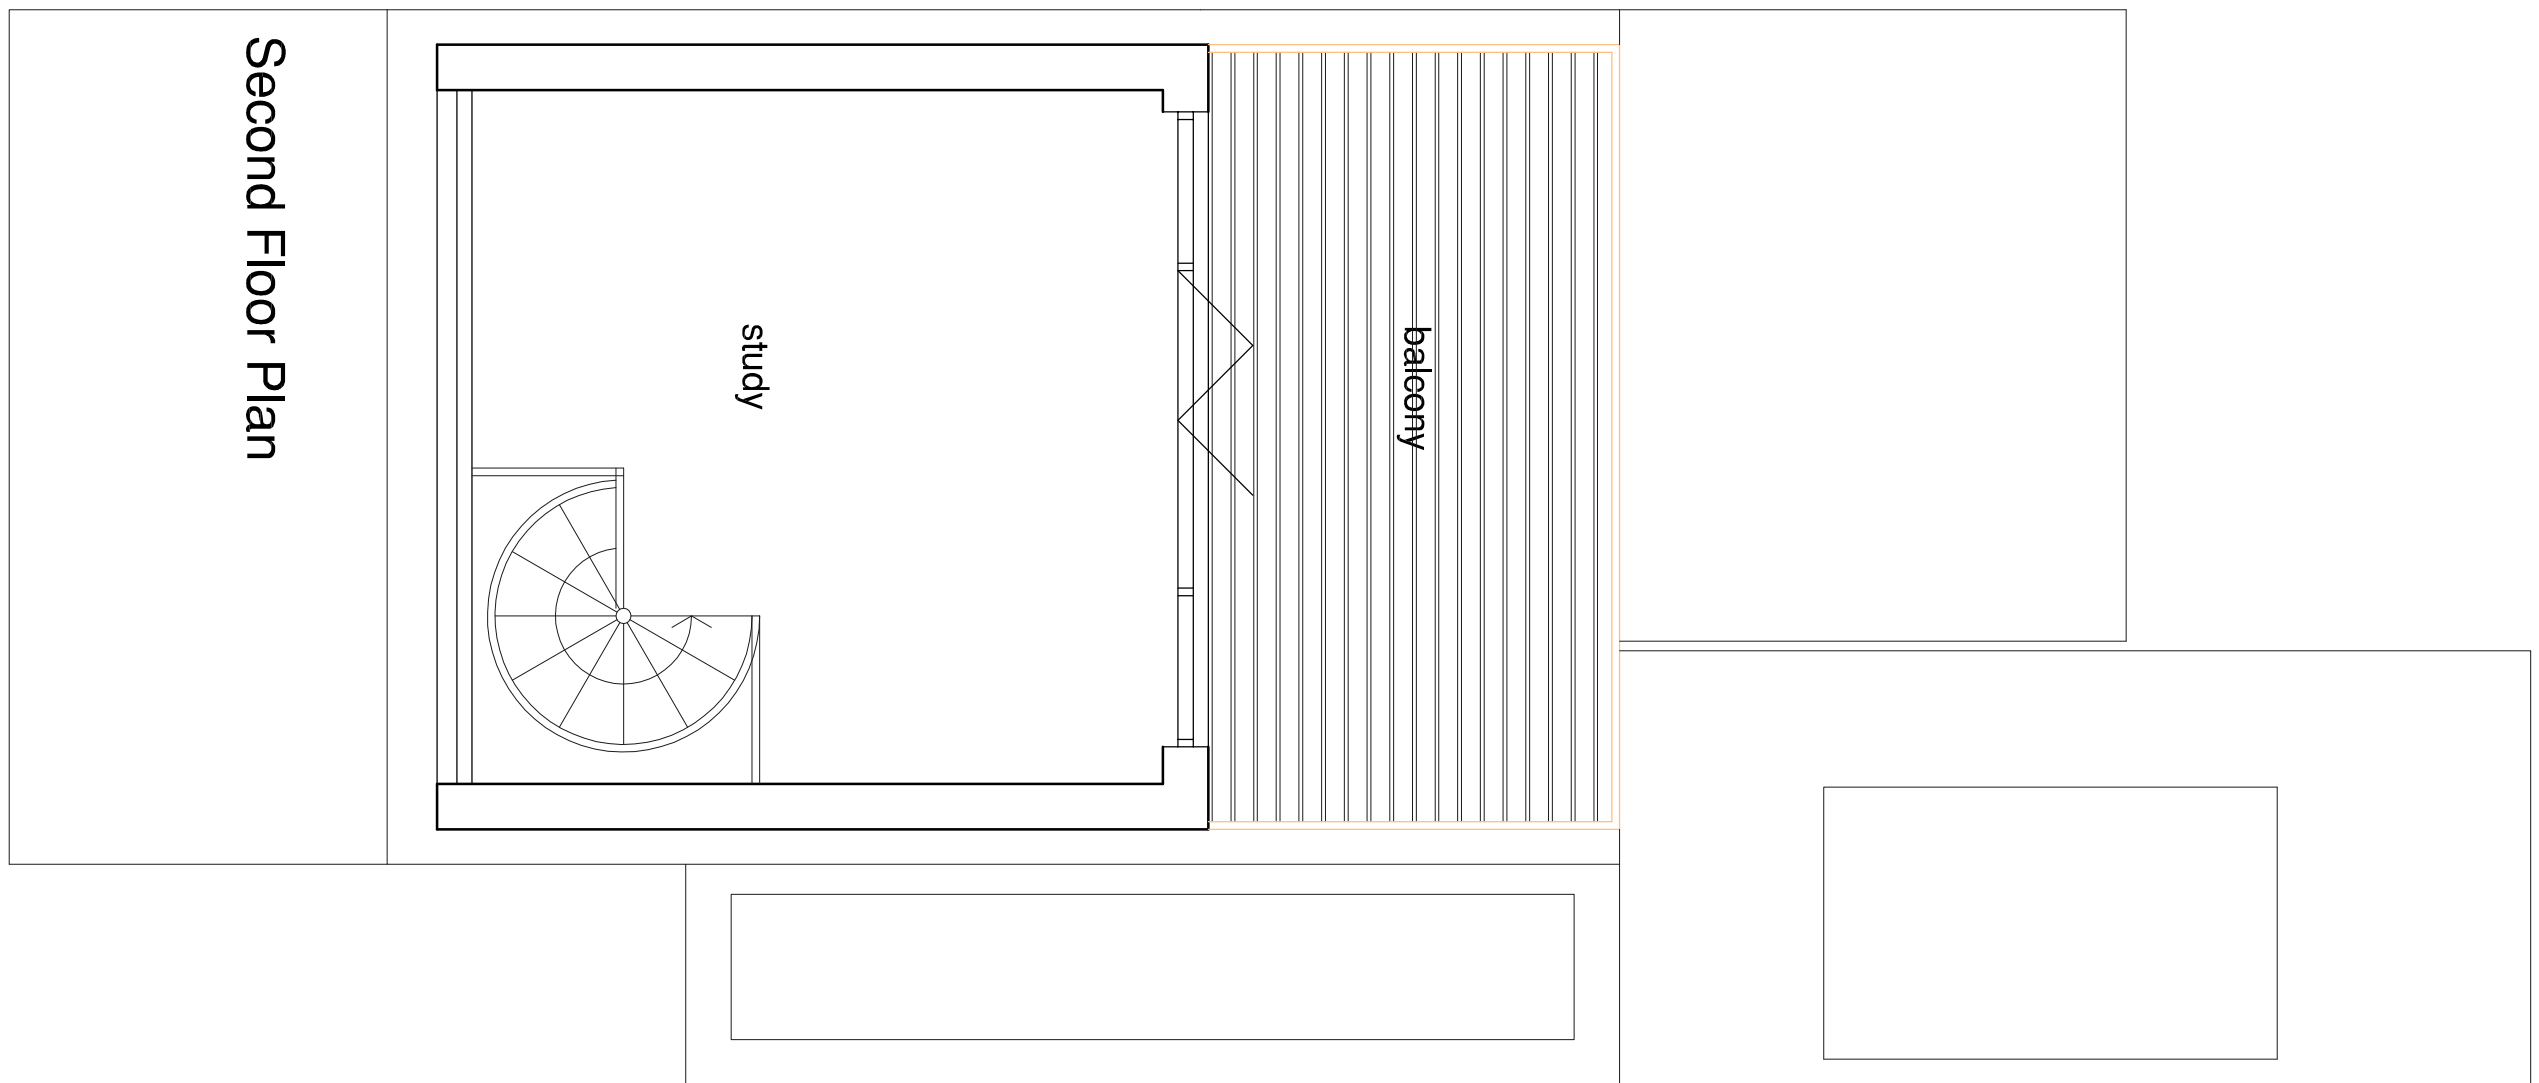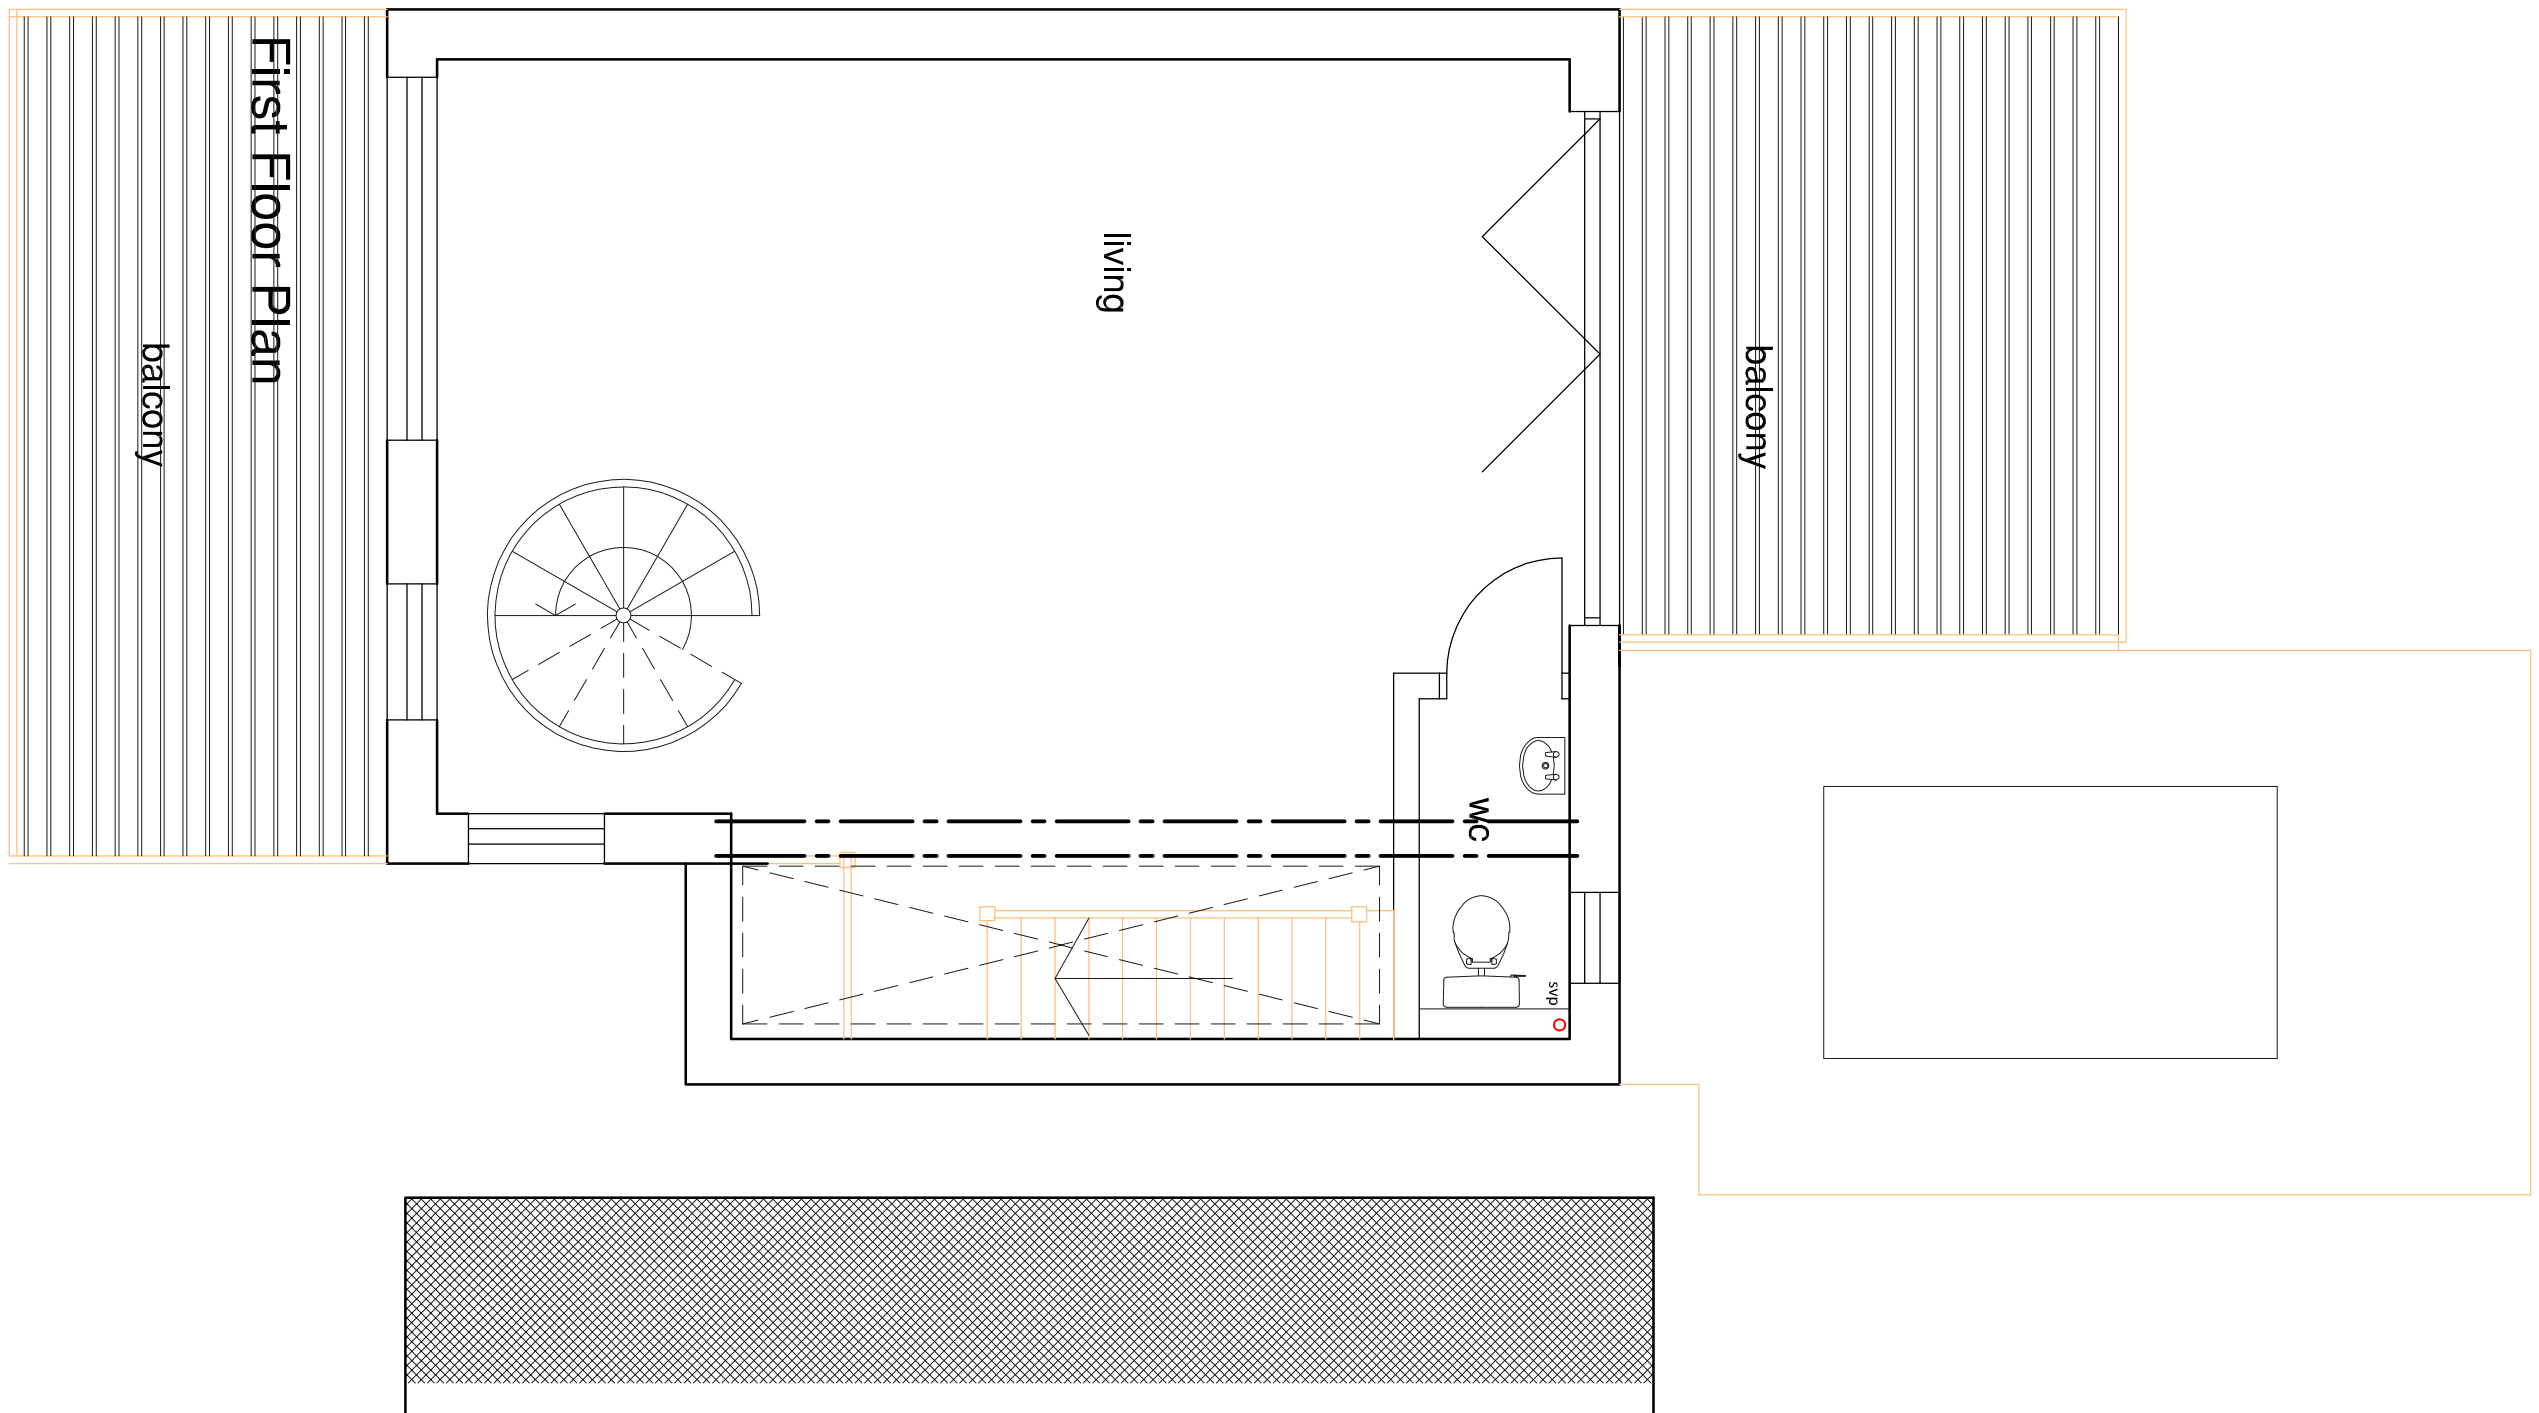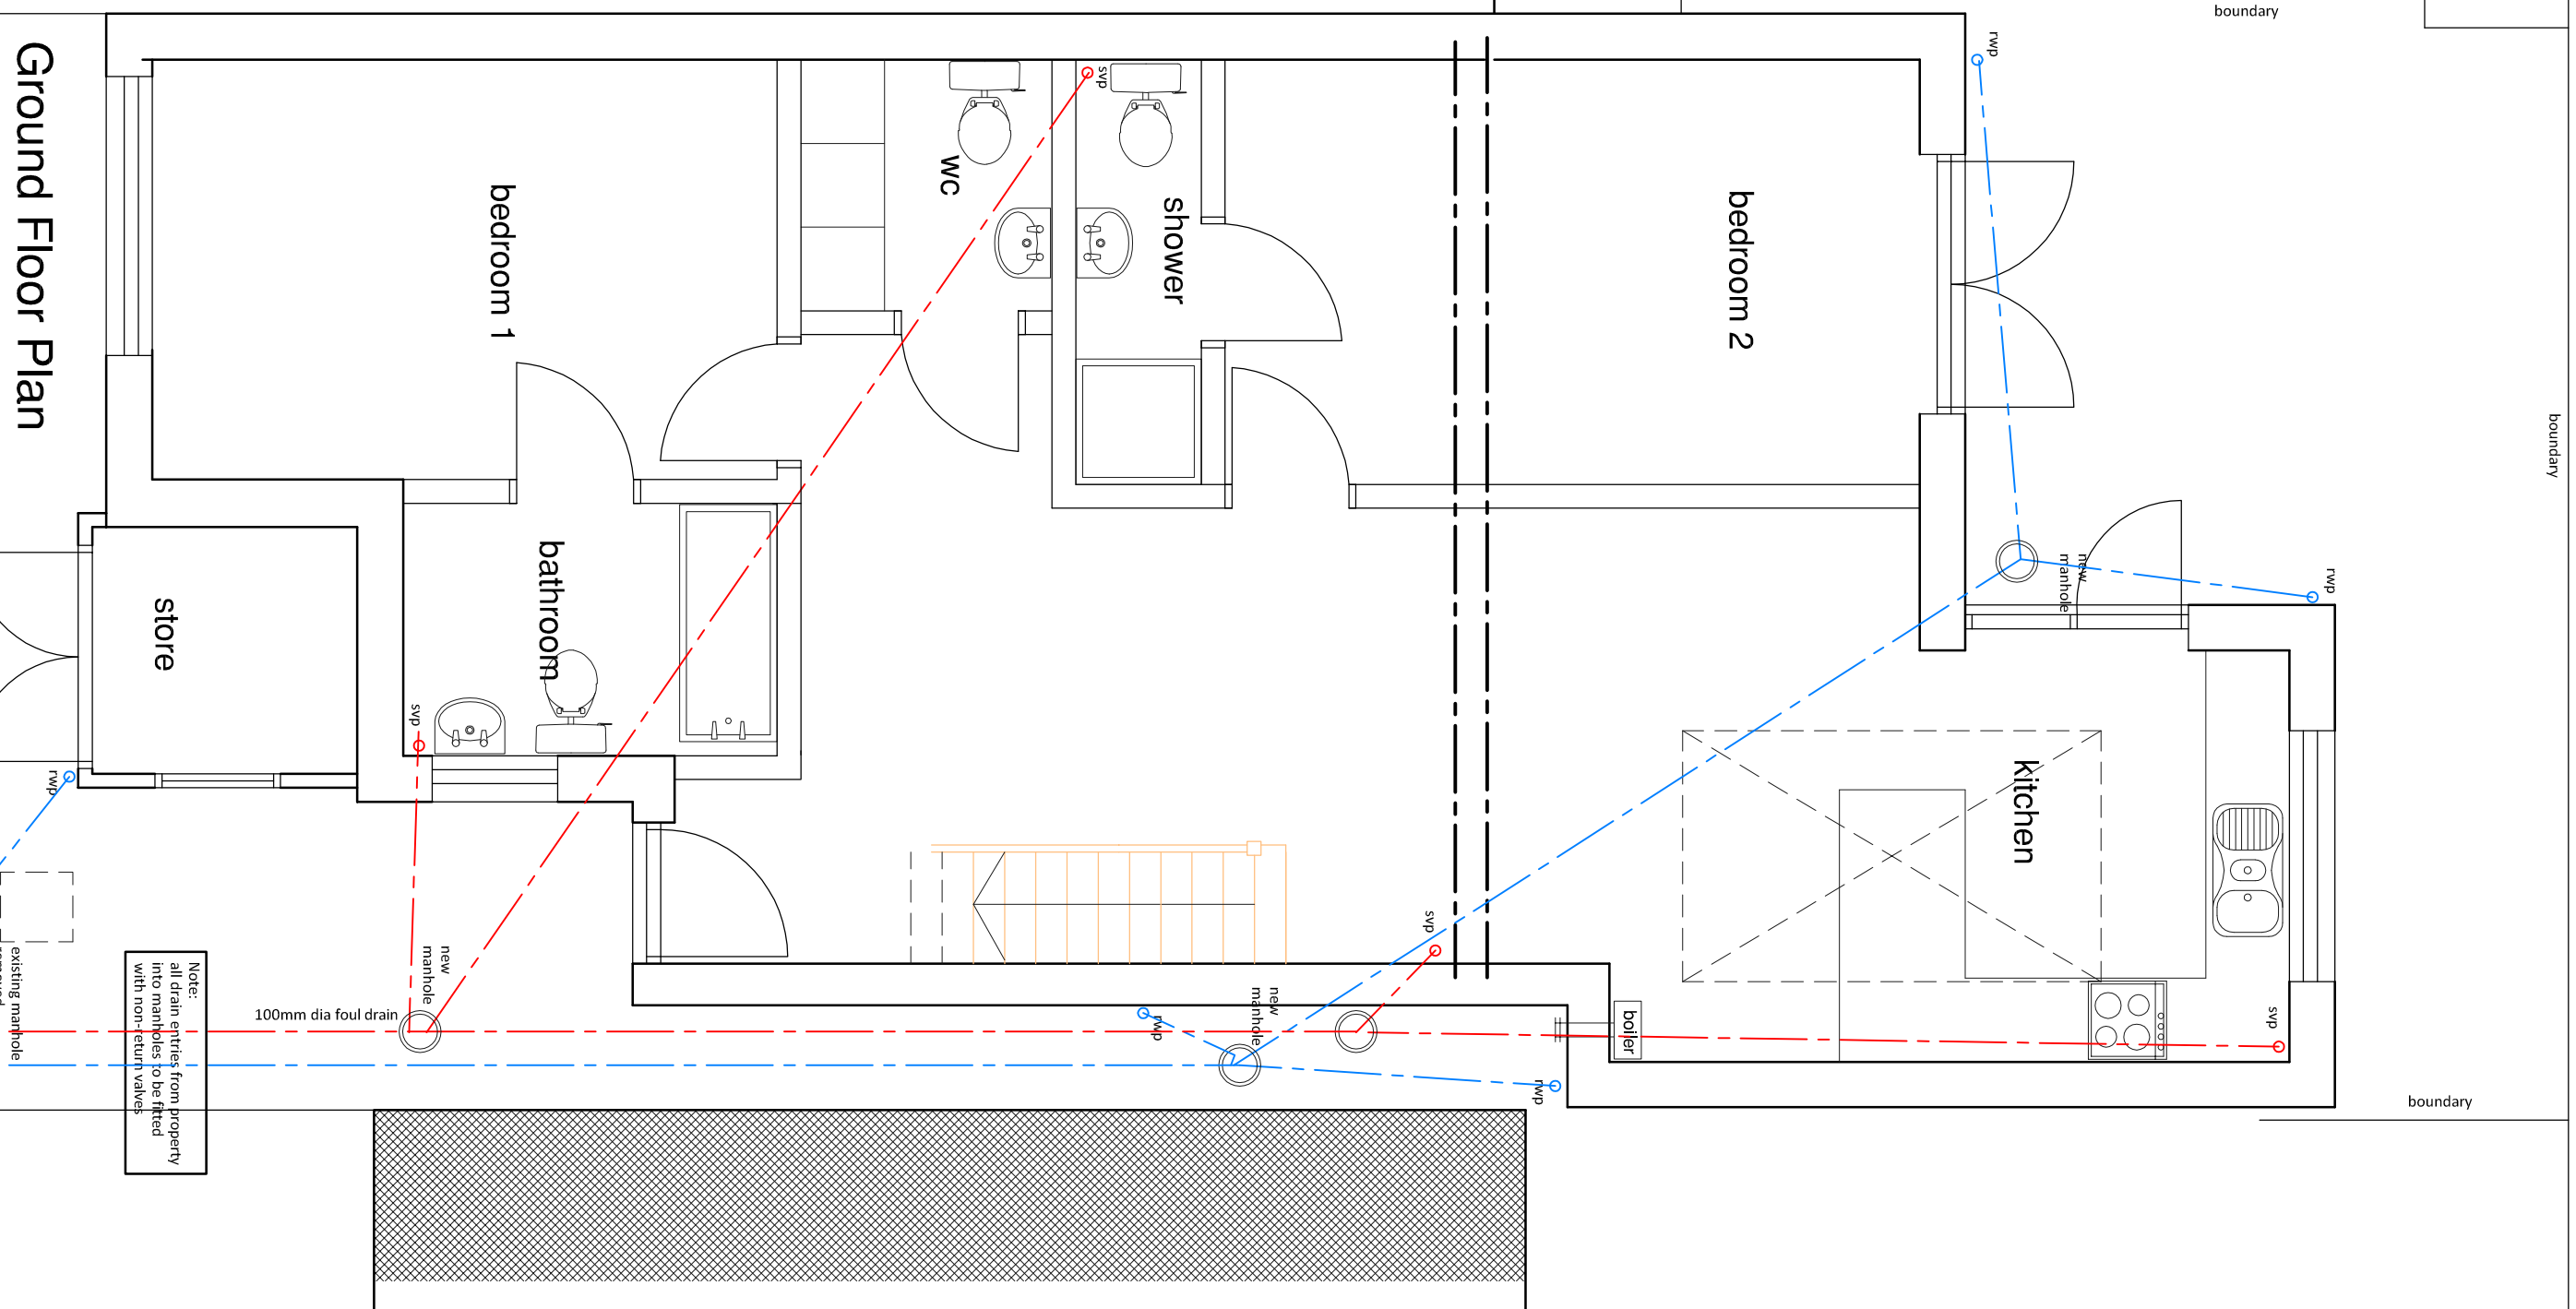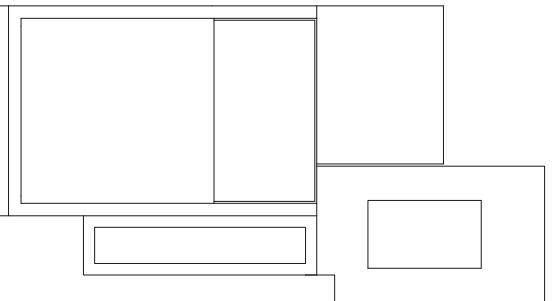

S	Primary screen revised	mmv	05.04.22	
R	Minor changes	mmv	23.07.15	
Q	Addition to side elevation	mmv	22.01.15	
P	Drainage revised	mmv	28.10.14	
N	Drainage revised	mmv	06.10.14	
M	Drainage revised	mmv	19.09.14	
L	Drainage added	mmv	31.07.14	
K	Top floor external walls revised	mmv	24.07.14	
J	Minor revisions	mmv	02.04.14	
H	Kitchen roof height raised, bed 1 extended, internal alterations	mmv	07.11.13	
G	Roof height / pitch revised	mmv	18.09.13	
F	Roof height reduced	mmv	29.07.13	
E	Second floor parapet revised	mmv	02.05.13	
D	Minor amendments	mmv	26.04.13	
C	Parapet wall height revised to front	mmv	15.04.13	
B	Parapet walls revised to front & rear. Additional drains added	mmv	15.04.13	
A	Dimension added	mmv	15.04.13	
-	Original floor			
Rev		Dwn / Date	Chk / Date	

This drawing is copyright and must not be disclosed to third parties without permission

Scaled dimensions are not to be used for construction

4 Queensgate
Queens Road
Fareham
Hampshire
PO16 0NW

m2
architecture
architectural technologist

Tel: 01329 288911
Fax: 01329 221913
E-mail: admin@m2architecture.com

PROJECT

Proposed Alterations to
20 Sandy Beach Estate
Hayling Island

CLIENT

Mr J McMahon

DRAWING TITLE

Plans, Elevations

PROJECT NO. 11021
DRAWING NO. 107
REV. S
SCALE 1:50 1:100