




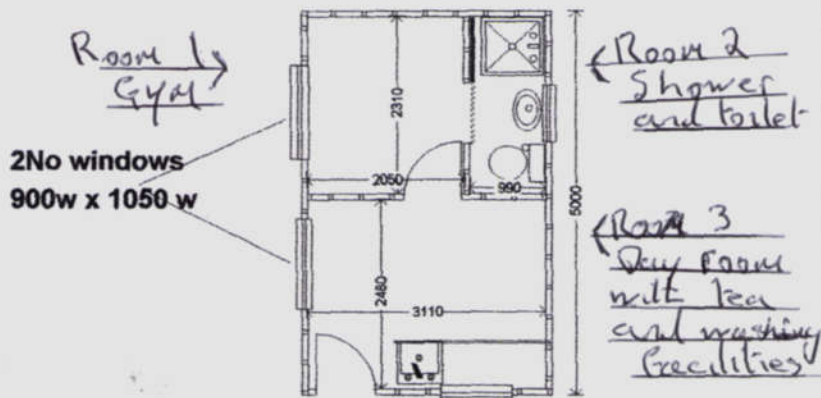


FLOORPLAN

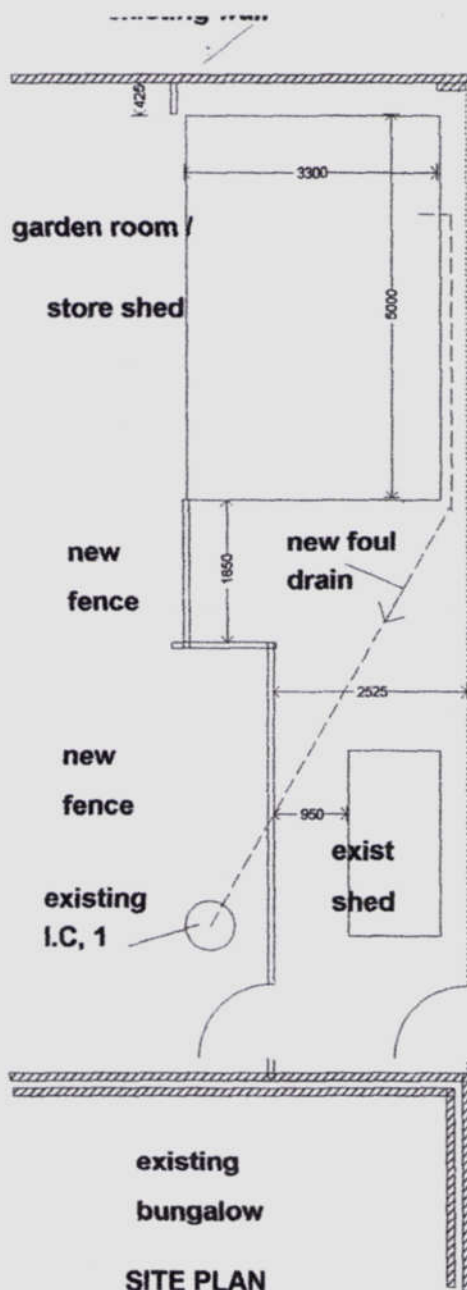

FRONT ELEVATION

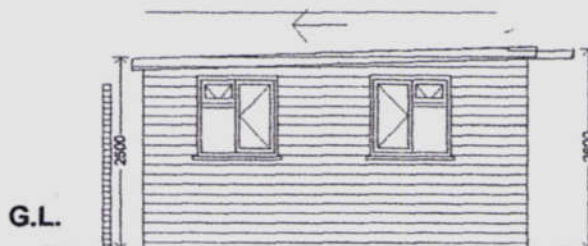

SIDE ELEVATION

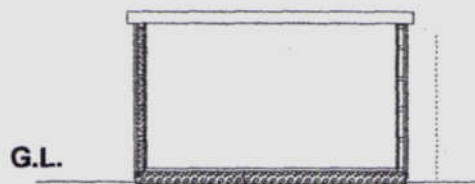

SECTION THROUGH

walls to new shed to be 125mm white shiplap, on 12.5 mm plywood on polymer D.P.M. on 75mm x 50 mm insulated studding with 30mm insulated plasterboard inside.

40mm insulated chipboard floating floor on D.P.M. ON 150mm con floor. reinforced

Rev B . Showing shower room window omitted from previous drawing.

Scale 1: 100

Name Mr W. Parker 7 Marshall Road Hayling Island PO 119NH	Scale 1: 100	Drawing Title Floor plans	
Job Title Retrospective planning for non habitable garden room /store shed	Drawn by Mac	Drg No B.P.007 /4	Rev B
	Date June 2022		