

LEGEND

The proposed principal facing and roofing materials schedule:

1. New and existing exterior walls:
Render finish, colour light grey or dark grey.

2. All existing windows and new windows and external doors:
Double or triple glazed PVCu or aluminium windows and external doors, framework colour Dark grey.

3. new and existing pitch roofs:
New pitch concrete or fibre cement slate roof tiles, colour blue-black.

4. New flat roof and dormer roofs:
Single ply roofing membrane.

5. Wall cladding to new dormers:
Marley fibre cement cladding, or equivalent colour Dark grey or light grey.


6. Guttering/downpipes:
Half round guttering and round downpipes, colour Dark grey or black.




1
-
E-01 Existing North Elevation
1:100




1
-
E-01 Proposed North Elevation
1:100

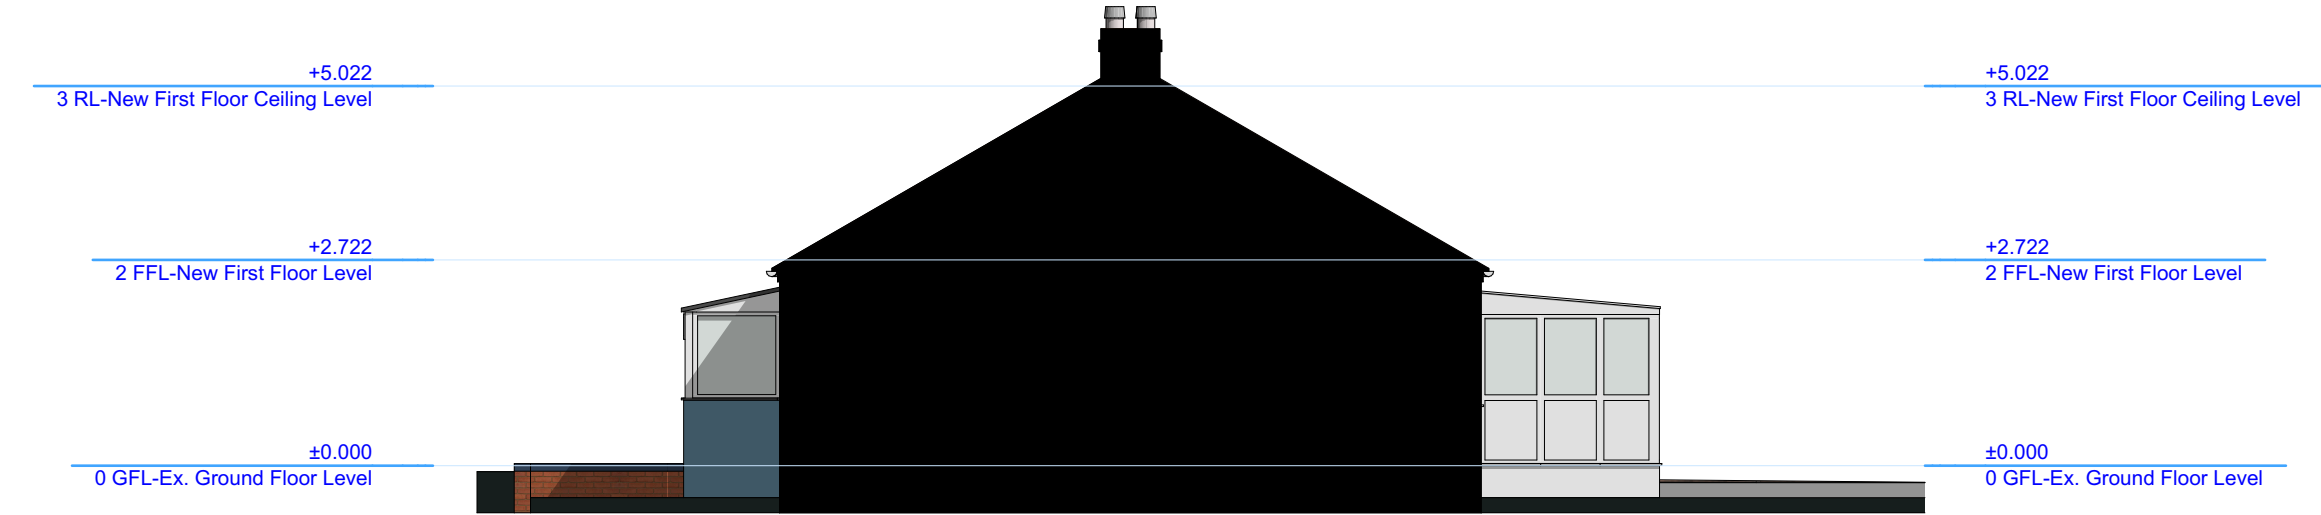


2
-
E-02 Existing East Elevation
1:100

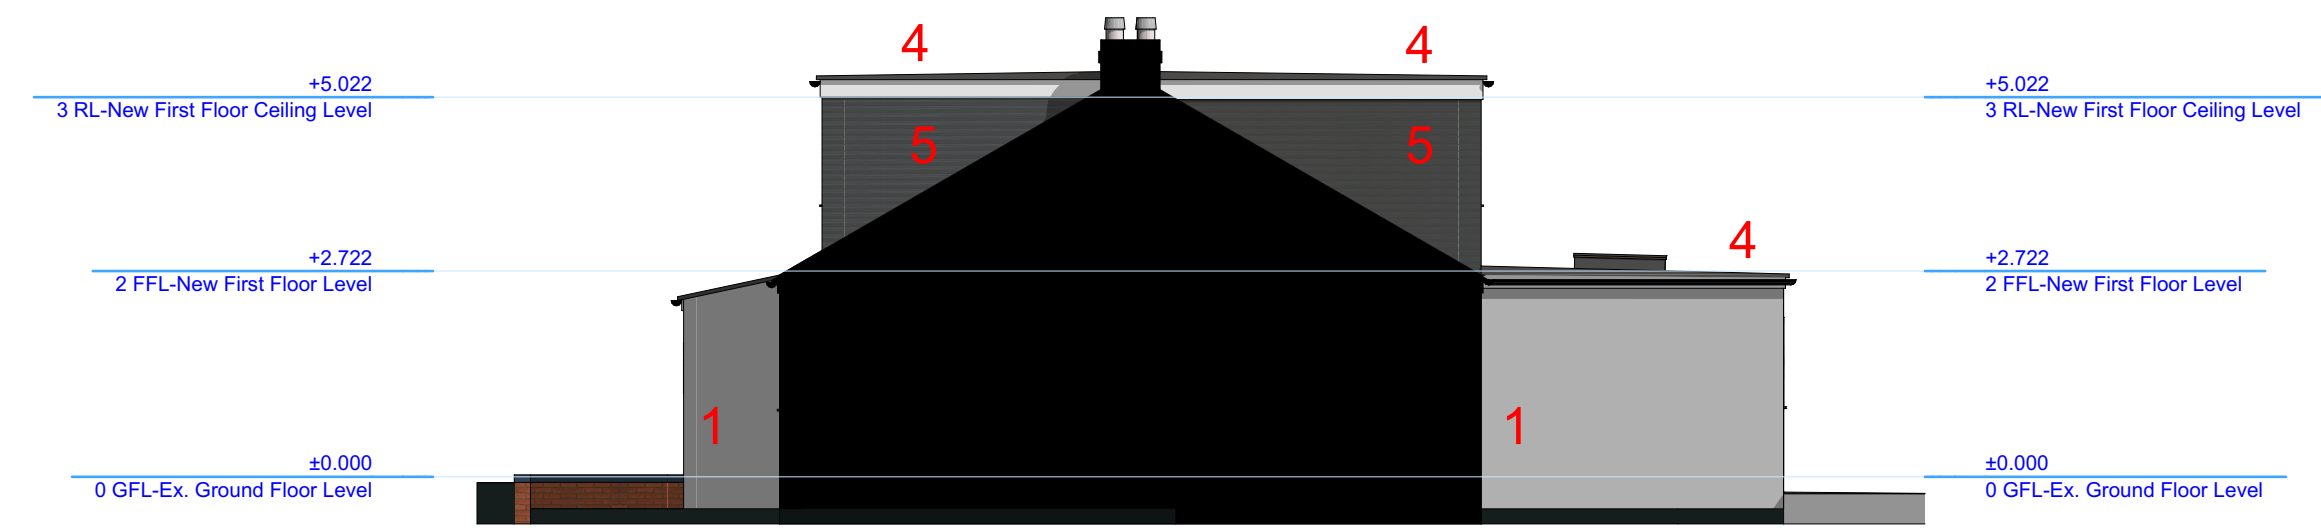


2
-
E-02 Proposed East Elevation
1:100

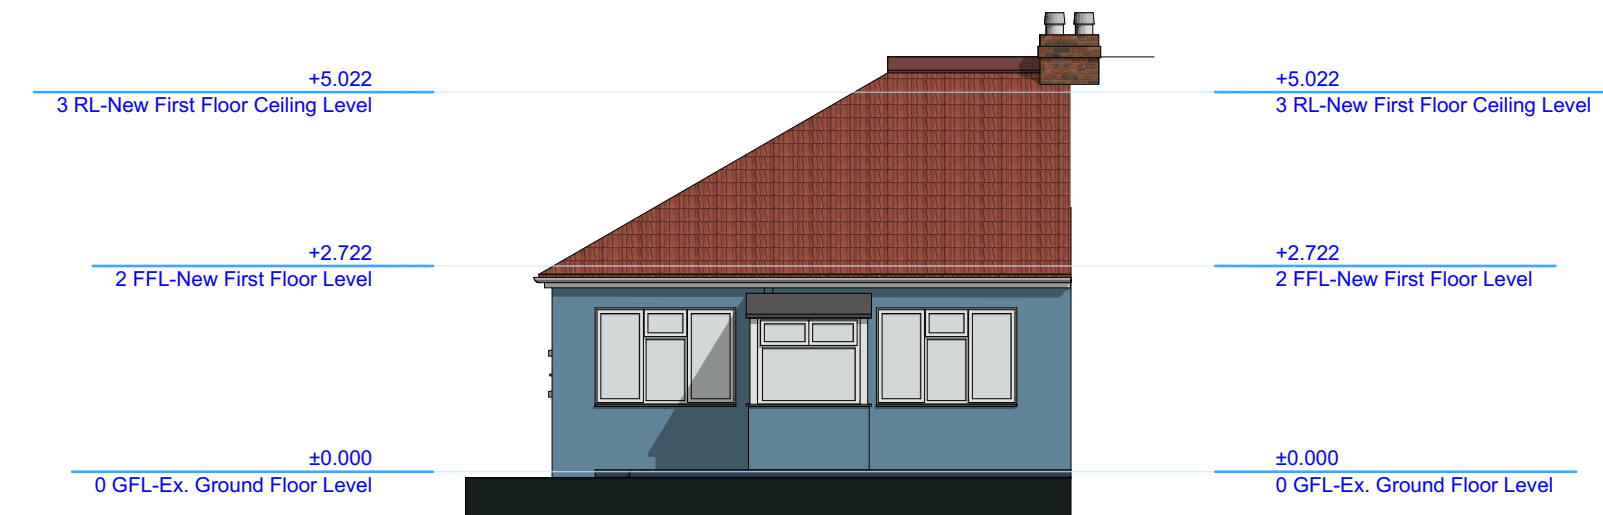


3
-
E-03 Existing South Elevation
1:100

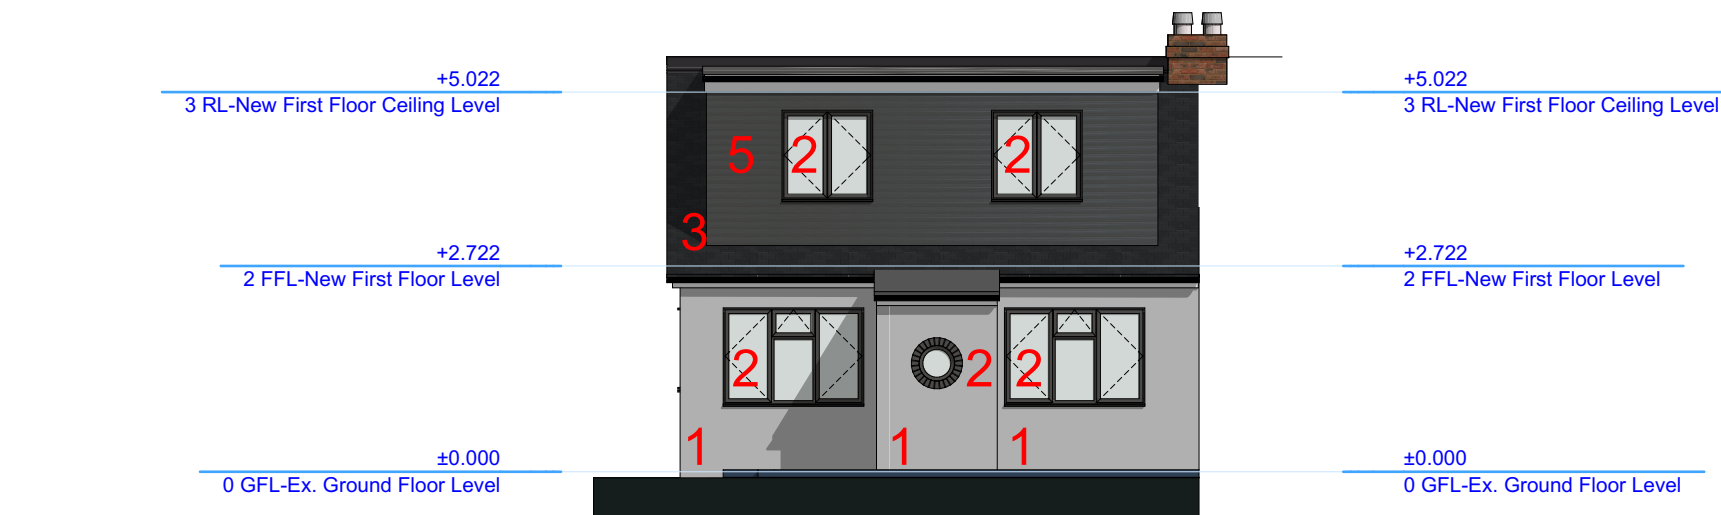

3
-
E-03 Proposed South Elevation
1:100

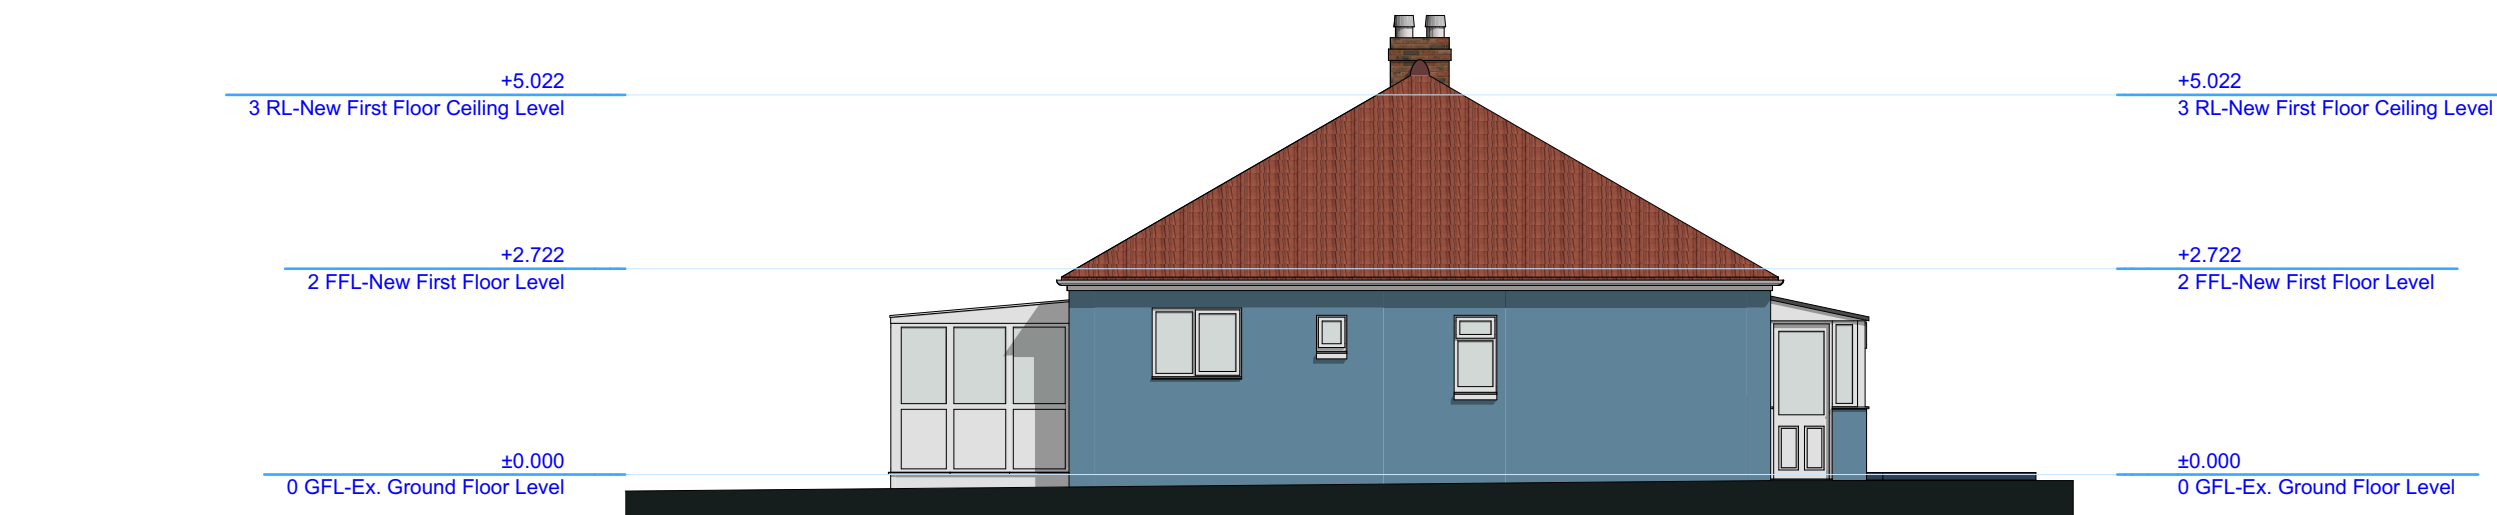


4
-
E-04 Existing West Elevation
1:100

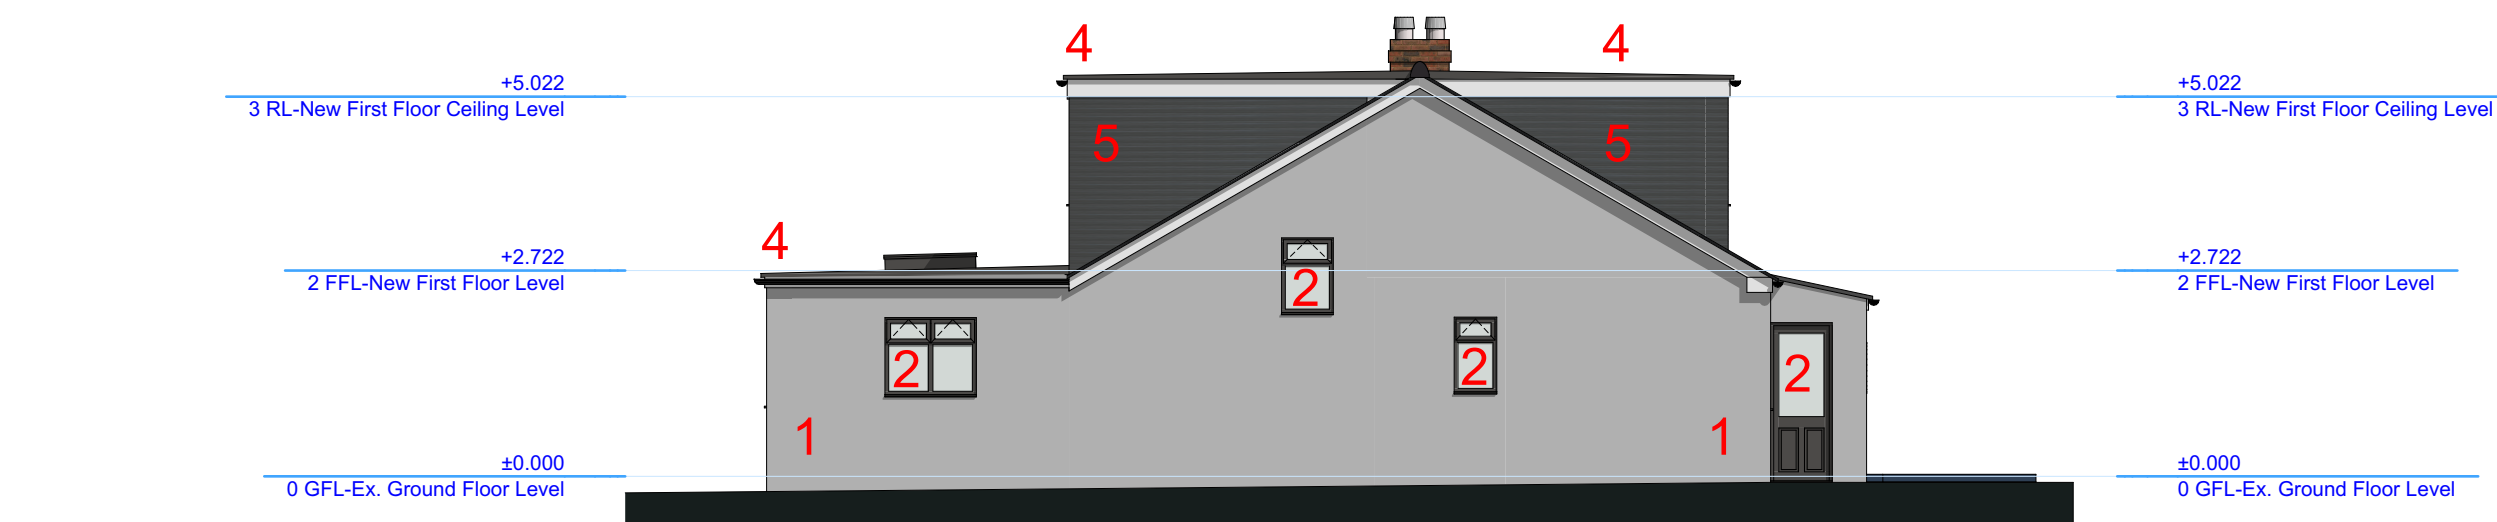

4
-
E-04 Proposed West Elevation
1:100



Street scene and rear garden views of '35 Park Avenue' and neighbouring properties (front and rear)

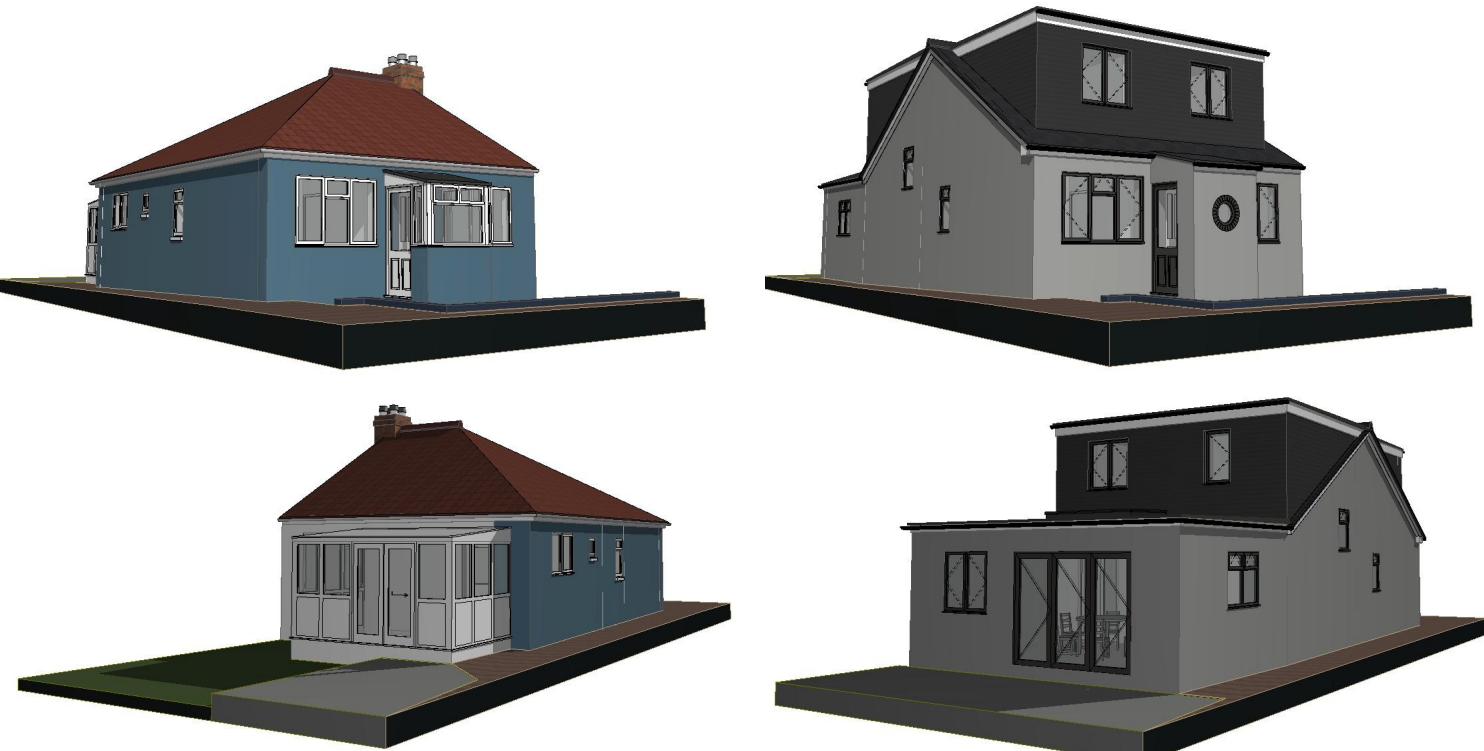

1
-
Existing visuals

2
-
Proposed visuals

Scale 1:100
1 0 1 2 3 4 5m

Client
Mr. J. Smith and Ms. K. Hatch

Proposed extension and loft conversion
35 Park Avenue, Widley, PO7 5DN.

Existing and Proposed 'Indicative' Elevations

05 May 2022 0716-01.006.03

1:00

A1

RevID	CHD	Transmittal Set Name	Date
01		Planning Application	05/05/2022
02		Planning Application	06/05/2022
03		Planning Application	09/05/2022

☐ preliminary ☒ planning ☐ building regulations
☐ production ☐ tender ☐ construction ☐ as built ☐ other

The Steven Barlow Partnership
The Studio, 81 Manor Road,
Portsmouth, Hampshire, PO1 5LB,
United Kingdom.

+44 (0) 800 756 9776
info@tsbp-architecture.co.uk
tsbp-architecture.co.uk

This drawing is intended for use by the client and is not to be used for any other purpose. It is the client's responsibility to ensure that the drawing is used in accordance with its intended purpose. The client acknowledges that the drawing is not a contract and that the client is responsible for ensuring that the drawing is used in accordance with its intended purpose.

Only the original drawing should be relied on. Plans are liable to distortion in transmission to the web. Do not scale off this drawing to any extent except for planning application purposes. Figure dimensions must be used if in doubt contact THE STEVEN BARLOW PARTNERSHIP.

Contractor to check and verify all levels, dimensions and dimensions on site and shall report any discrepancies or omissions to THE STEVEN BARLOW PARTNERSHIP prior to commencement of work and during construction. This drawing is to be read and understood in conjunction with structural, mechanical, electrical and any other consultants' documentation as may be applicable to the project prior to the commencement of work and in doubt contact THE STEVEN BARLOW PARTNERSHIP.

This drawing including notes has been prepared and produced for the client named for the project detailed and solely for the purposes indicated and is not intended for use by any other person or for any other purpose.
© Copyright 2022 - The Steven Barlow Partnership (TSBP Architecture)
Chartered Institute of Architectural Technologists Chartered Practice
Principal - Steven V. Barlow FCIT