




PROPOSED SITE PLAN

 

- NOTES:
- ALL DIMENSIONS IN MM UNLESS OTHERWISE NOTED.

A	Issued for Planning	EG	GBC	23.05.22
REV	MODIFICATION	BY	CH	DATE

**CK Hutchison
Networks (UK)
Limited**
450 Longwater Avenue,
Green Park,
Reading,
RG2 6GF

Design Consultant & Principal Contractor:

GBC
Great British Communications
Lapwing House, Block 3 Forward Point,
Ton House Lane, Widnes, Cheshire, WAB 0SL
t. 44 (0)151 420 4128
www.gbcservices.co.uk

Site Name: **ST. JOHN'S AVENUE**

3UK Nominal ID: **HVT21858**

Address: **ST. JOHN'S AVENUE,
WIDLEY
PURBROOK
HAVANT
HAMPSHIRE
PO7 5QY**

Title: **215 PROPOSED SITE PLAN**

Project: **UNILATERAL SW**

Purpose of Issue: **PLANNING**


MBNL/TM/H3G Cell ID:
HVT059/86292/PO0920

Drawing No: **HVT21858_HVT059_86292_PO0920_GA_REV_A**


Issue: **A**

Antenna Aperture ID	Proposed 4G/5G Bearing
A1	0°
A2	0°
B1	120°
B2	120°
C1	240°
C2	240°

- NOTES:
- ALL DIMENSIONS IN MM UNLESS OTHERWISE NOTED.

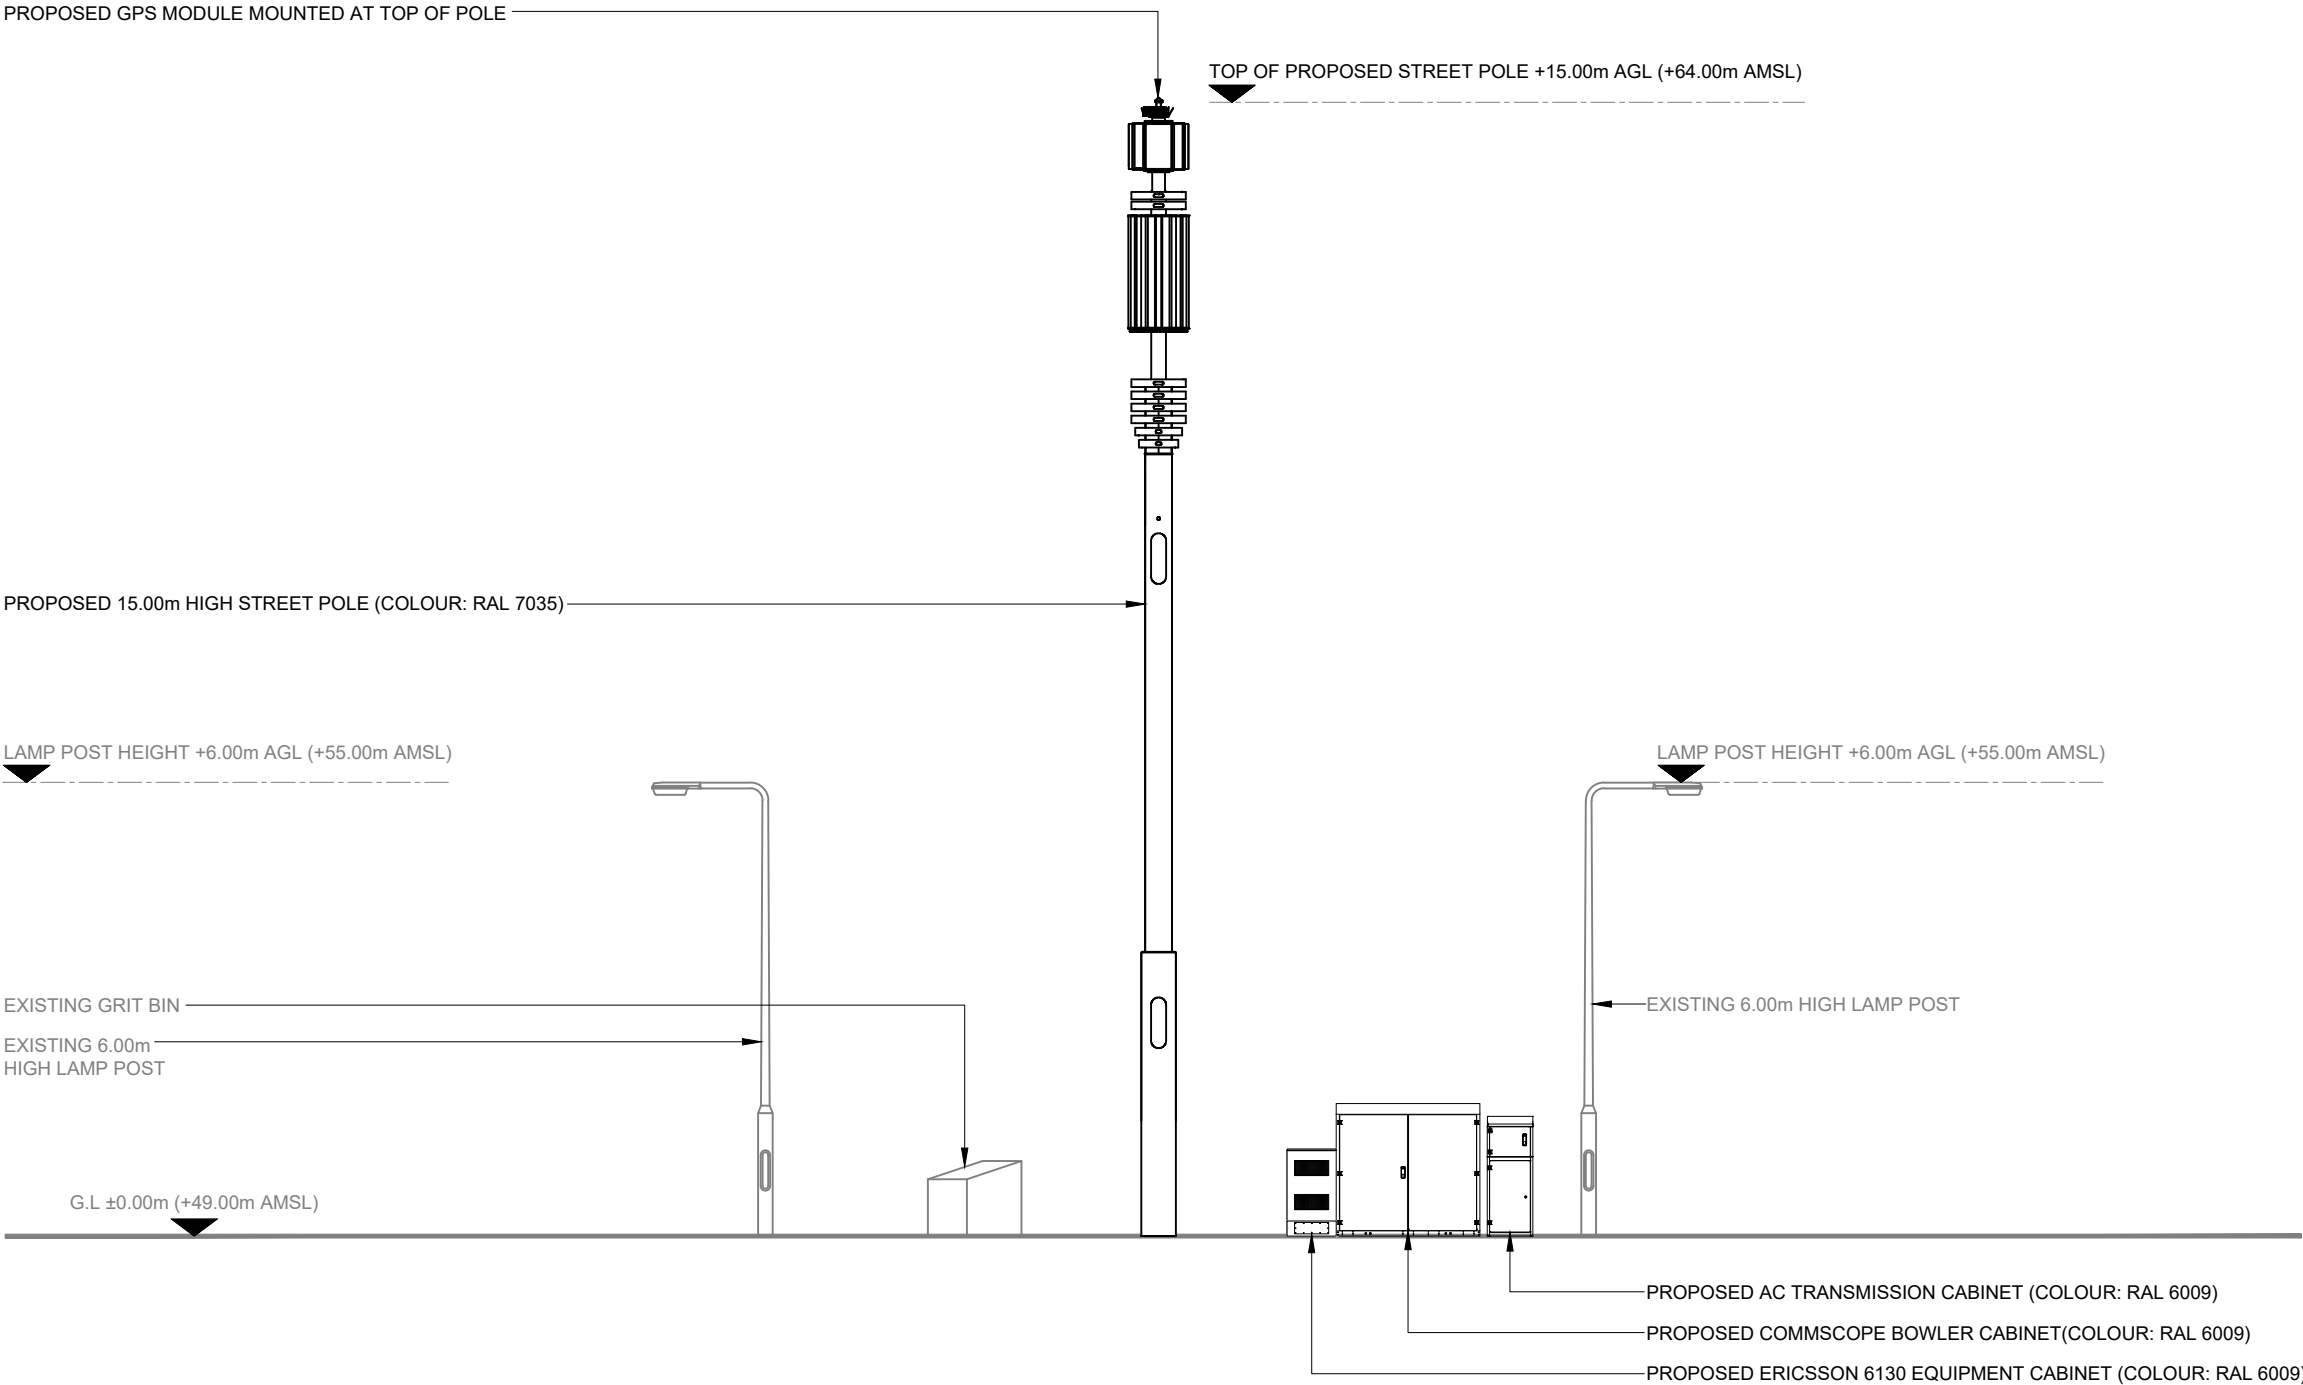

PROPOSED SITE ELEVATION A

 

**CK Hutchison
Networks (UK)
Limited**

450 Longwater Avenue,
Green Park,
Reading,
RG2 6GF

Design Consultant & Principal Contractor:



Great British Communications
Lapwing House, Block 3 Forward Point,
Tan House Lane, Widnes, Cheshire, WA8 0SL
t. 44 (0)151 420 4128
www.gbcservices.co.uk

Site Name: **ST. JOHN'S AVENUE**

3UK Nominal ID: **HVT21858**

Address: **ST. JOHN'S AVENUE,
WIDLEY
PURBROOK
HAVANT
HAMPSHIRE
PO7 5QY**

Title: **265 PROPOSED SITE ELEVATION**

Project: **UNILATERAL SW**

Purpose of Issue: **PLANNING**

MBNL/TM/H3G Cell ID:
HVT059/86292/PO0920

Drawing No: **HVT21858_HVT059_86292_PO0920_GA_REV_A**

Issue: **A**