


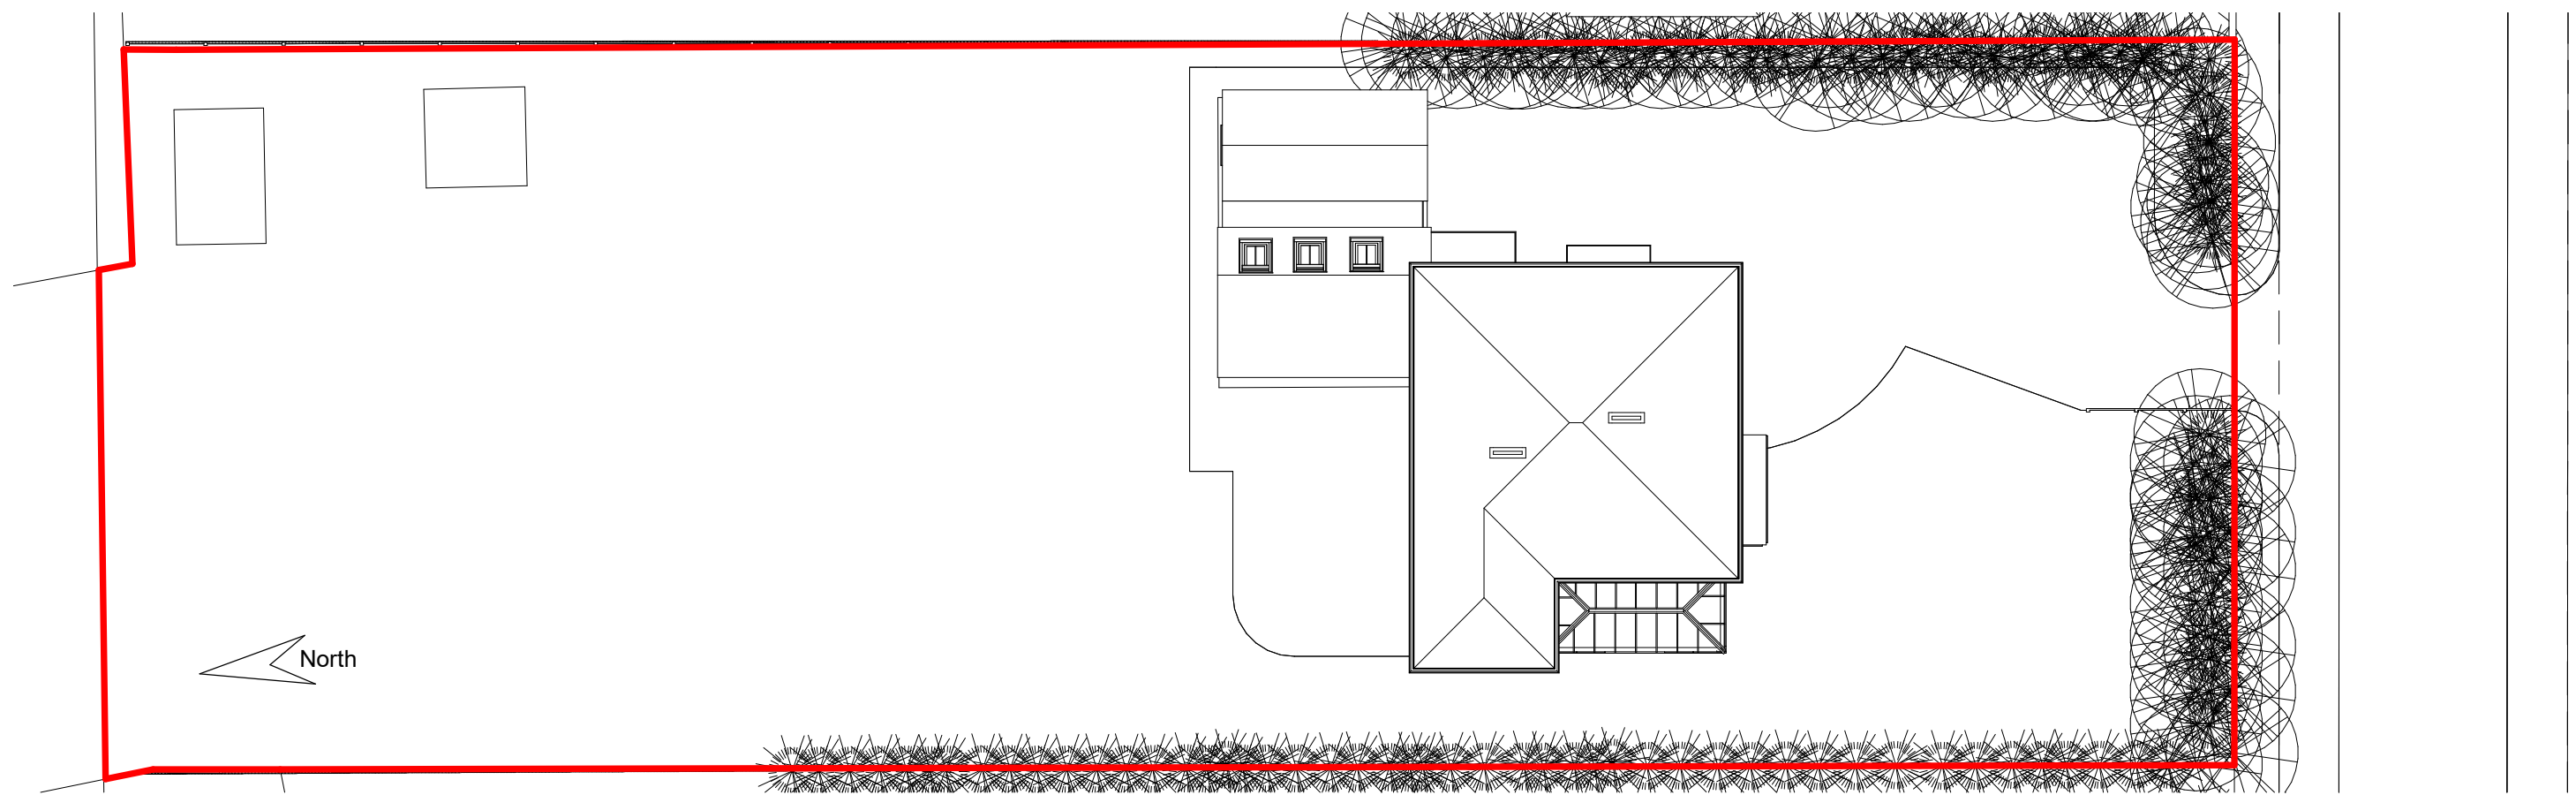

2 Site Plan

1 : 200

0 1 2 3 4 5 10 Metres
1 / 200 scale bar

Levels

The construction area of the site is level hence no level survey has been provided

Flood Risk

This site does not fall in a flood risk area hence no flood risk assessment has been provided

Tree Survey

This proposal has no impact on trees

Parking Provision

This site retains four parking spaces and a garage


Boundary Treatment

The boundaries are made up of hedging and approximately 1.8 m fences and walls which will be unchanged

This map was purchased from emapsite.com on 15.2.2022 and is subject to the following © Crown copyright and database rights
Ordnance Survey 0100031673

1 Location Plan

1 : 1250

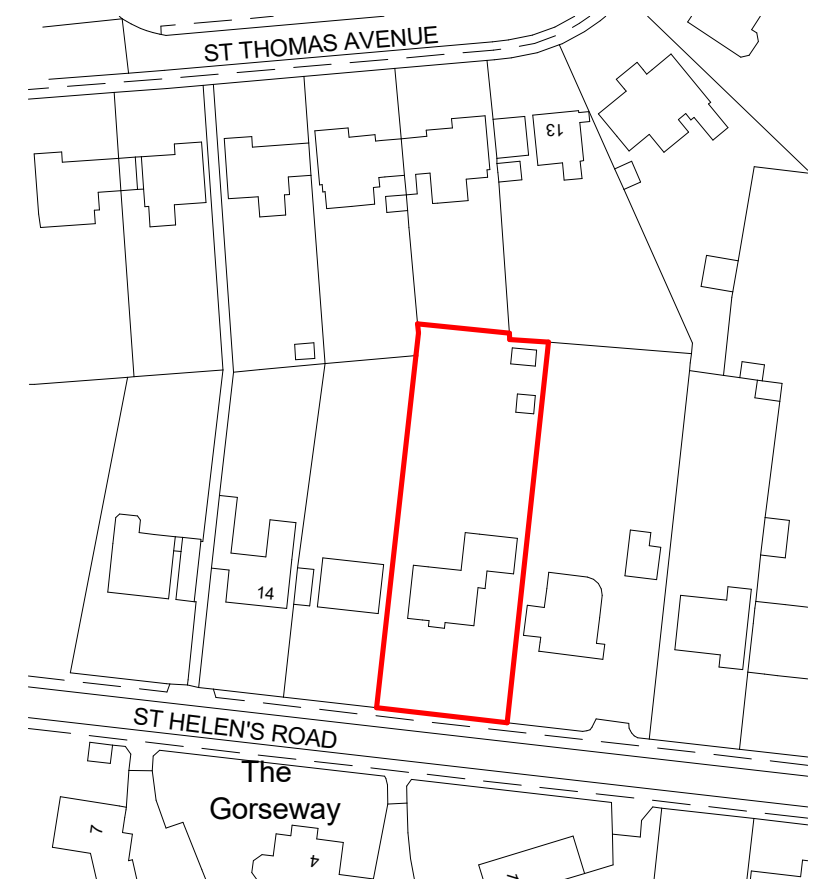

**IJ Murray
Associates Ltd**



CIAT
REGISTERED PRACTICE

www.ijma.co.uk

I J Murray Associates
Ltd
200 Seafront
Hayling Island
Hampshire
PO11 9HR
Phone 07779 246915
Email: info@ijma.co.uk

These drawings are for planning and building regulation purposes only and are not for construction. All dimensions should be checked on site before work commences

These drawings are the property of IJ Murray Associates Ltd and should not be reproduced or used in any way without the permission of a Director of IJ Murray Associates Ltd

Mr & Mrs Micklewright
Willow Gap10 St Helens
Rd HI Existing

Site and Location Plan

Project number	Project Number	A101
Date	Issue Date	
Drawn by	Author	
Checked by	Checker	Scale
		As indicated