



No.6 Furze Way, Cowplain, Hampshire, PO8 9DL.


NOTES:
The contractor, sub-contractor or supplier is to check all relevant dimensions, levels, existing structures and proposed works with existing service runs prior to commencing the works. ANY DISCREPANCIES ARE TO BE BROUGHT TO THE ARCHITECT'S ATTENTION IMMEDIATELY.
© This drawing is copyright and may not be copied, traced, altered or reproduced without the express written permission of the Architectural Designer.

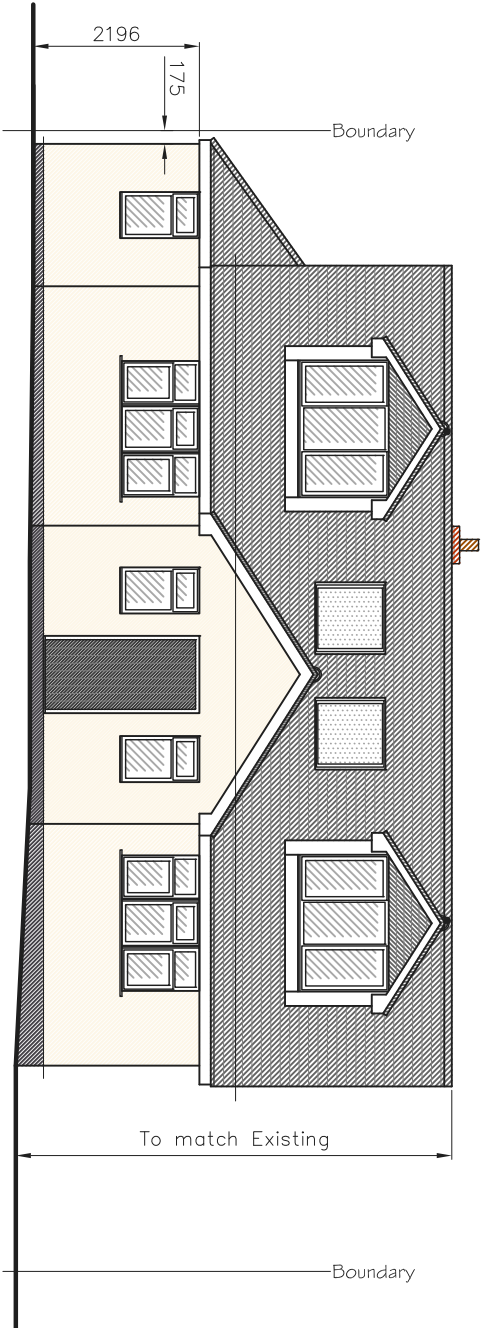


Proposed South Elevation 1:100 @ A3

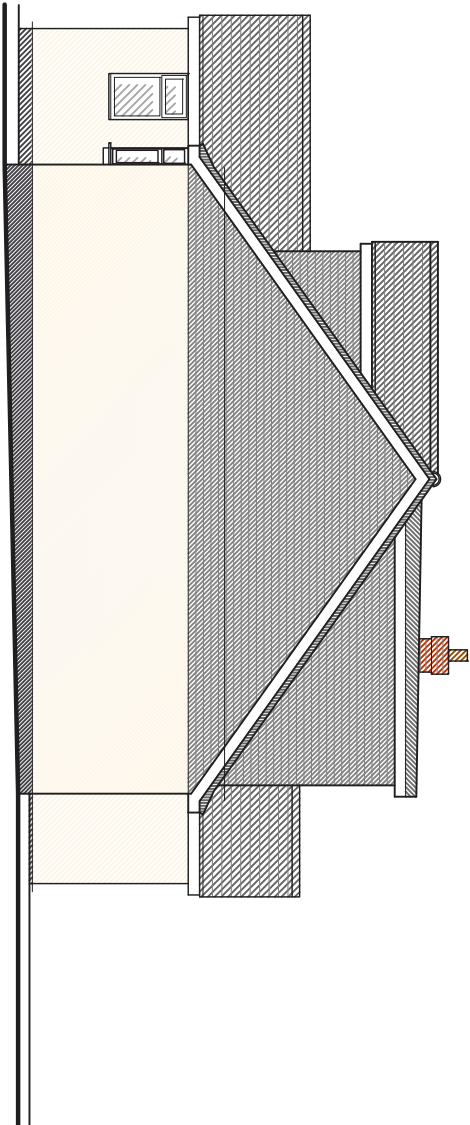

Proposed East Elevation 1:100 @ A3

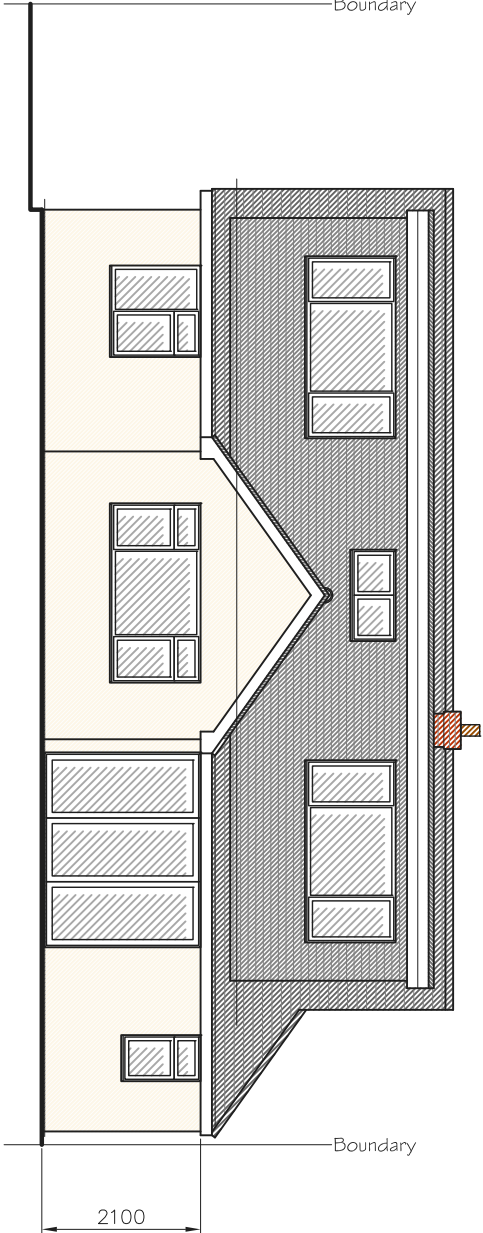

Proposed North Elevation 1:100 @ A3

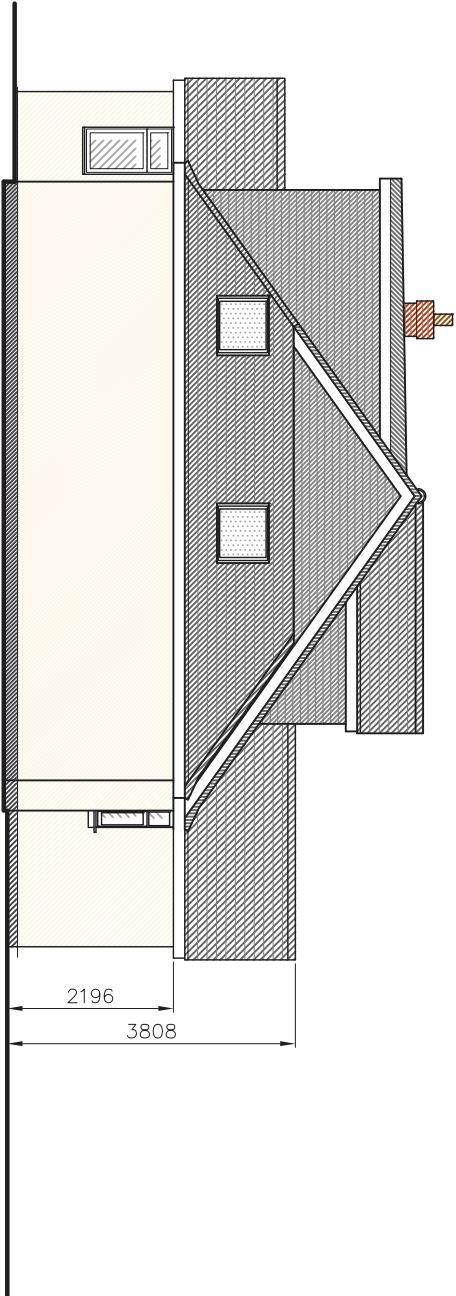

Proposed West Elevation 1:100 @ A3



L.M.D.
DESIGNS Ltd.
ARCHITECTURAL
& INTERIOR DESIGN

4 Foxcombe Close,
Swanmore,
Hampshire SO32 2UJ.
Tel: 07676 712622
Email: Lmdarchitecture@aol.com

Job Title	Proposed Extensions at No.6, Furze Way, Cowplain, Hampshire.
Client	Mr & Mrs D. Holden
Drawing Title	Planning Elevations Proposed
CAD REF: 221908-6-Furze-Way.dwg	Scale 1:100
Drawn SLV	Checked
Amended	Date Nov '21
Job No. 221908	Dwg. No. 106
	Rev.