


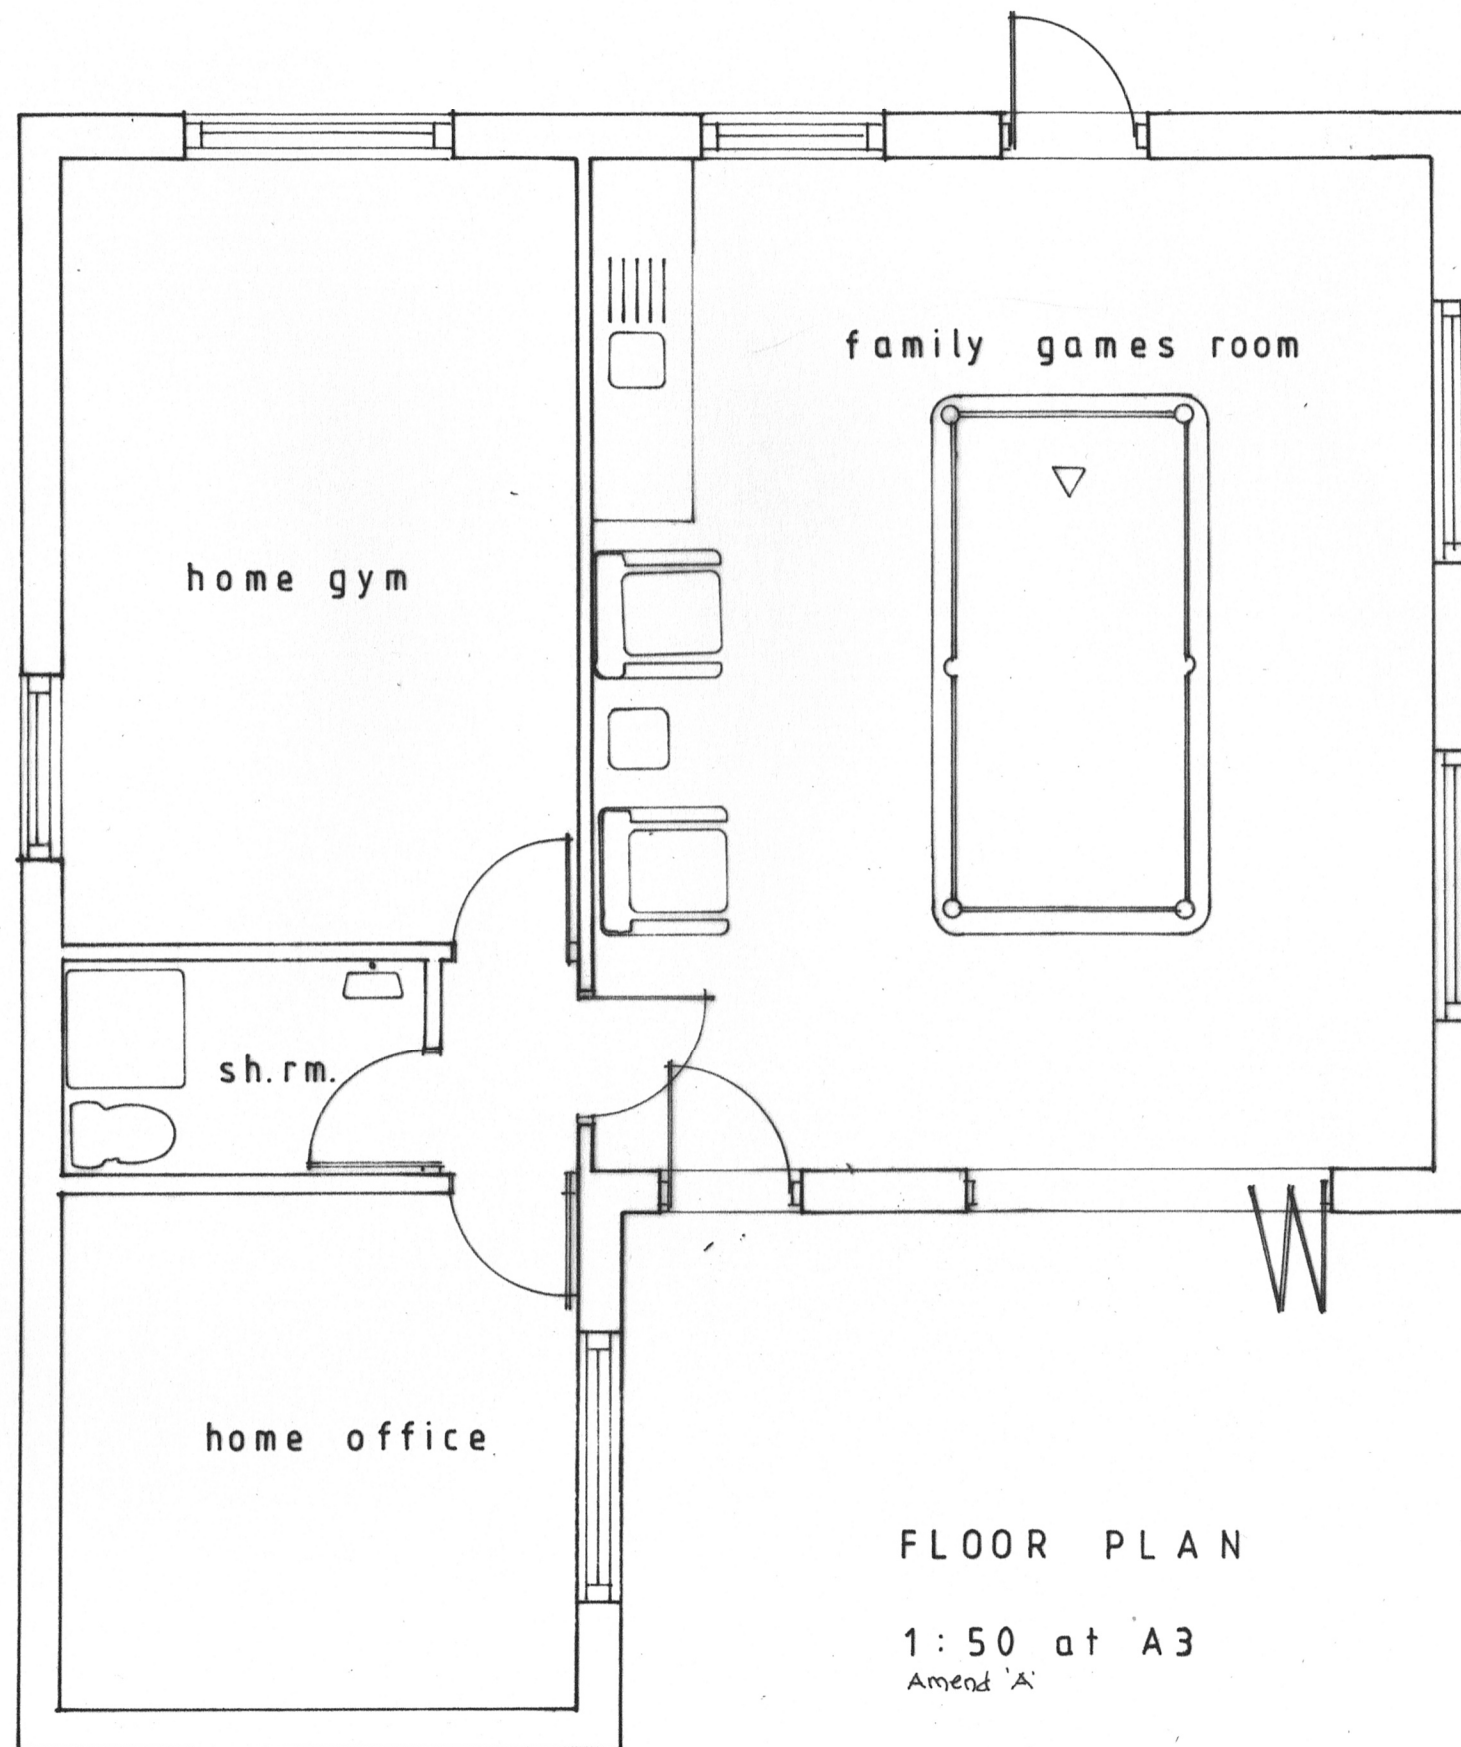

FLOOR PLAN

1:50 at A3
Amend 'A'

DRG. NO. 01/22

Plans 1:50

