
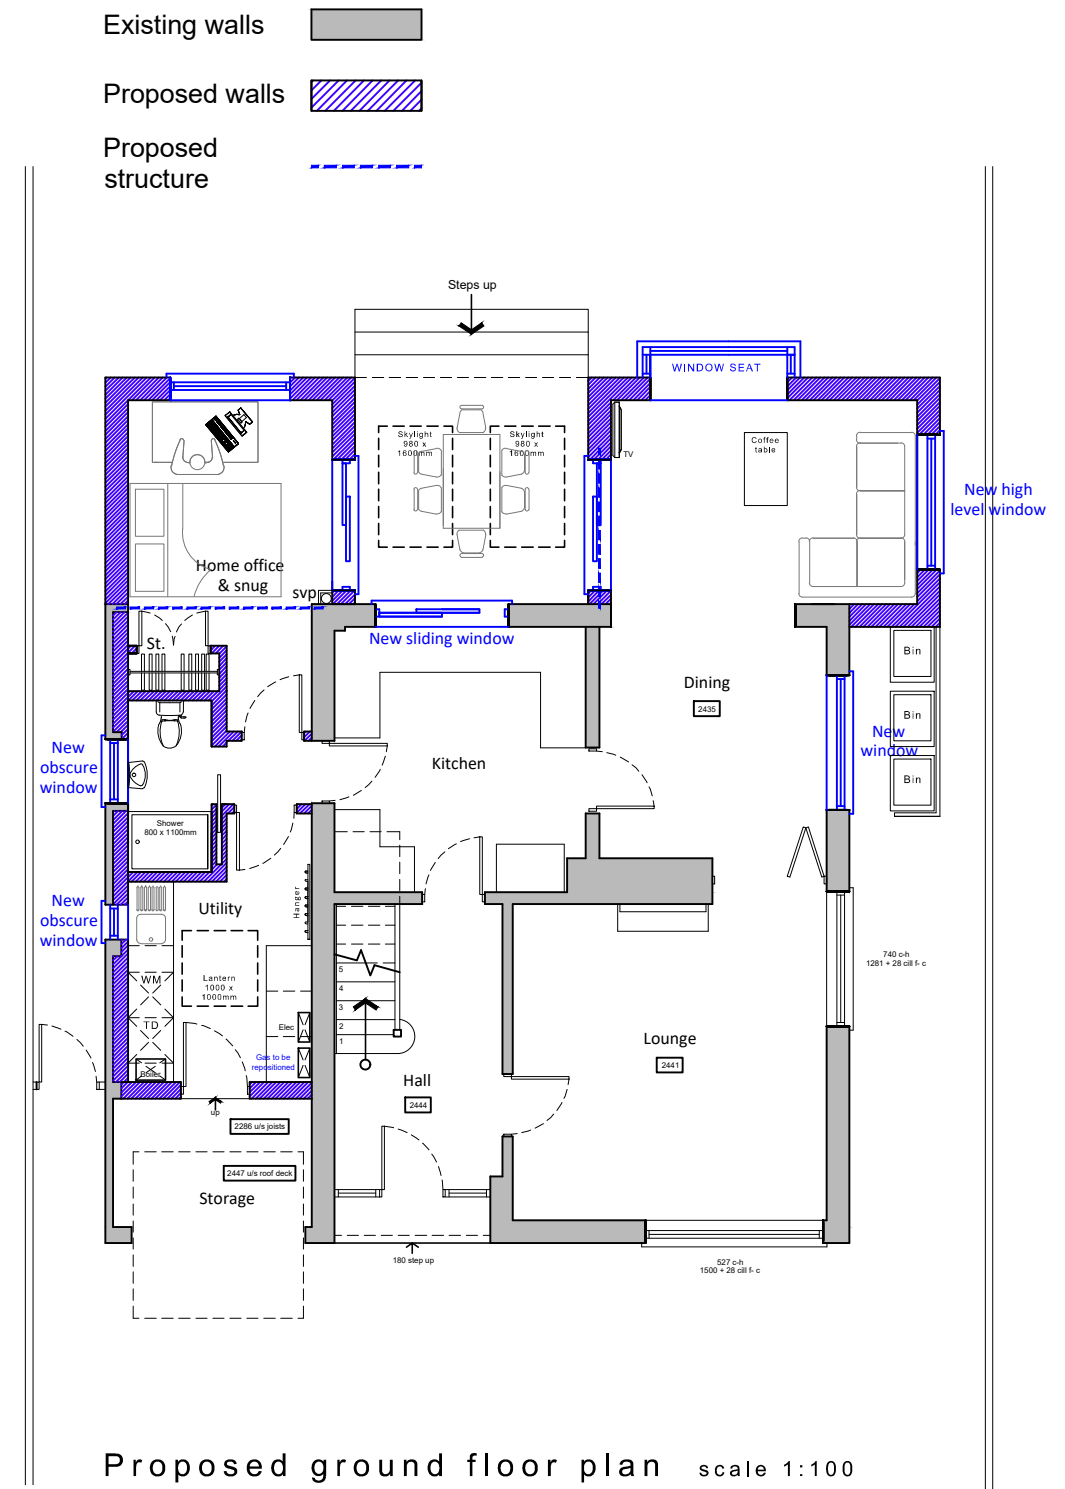


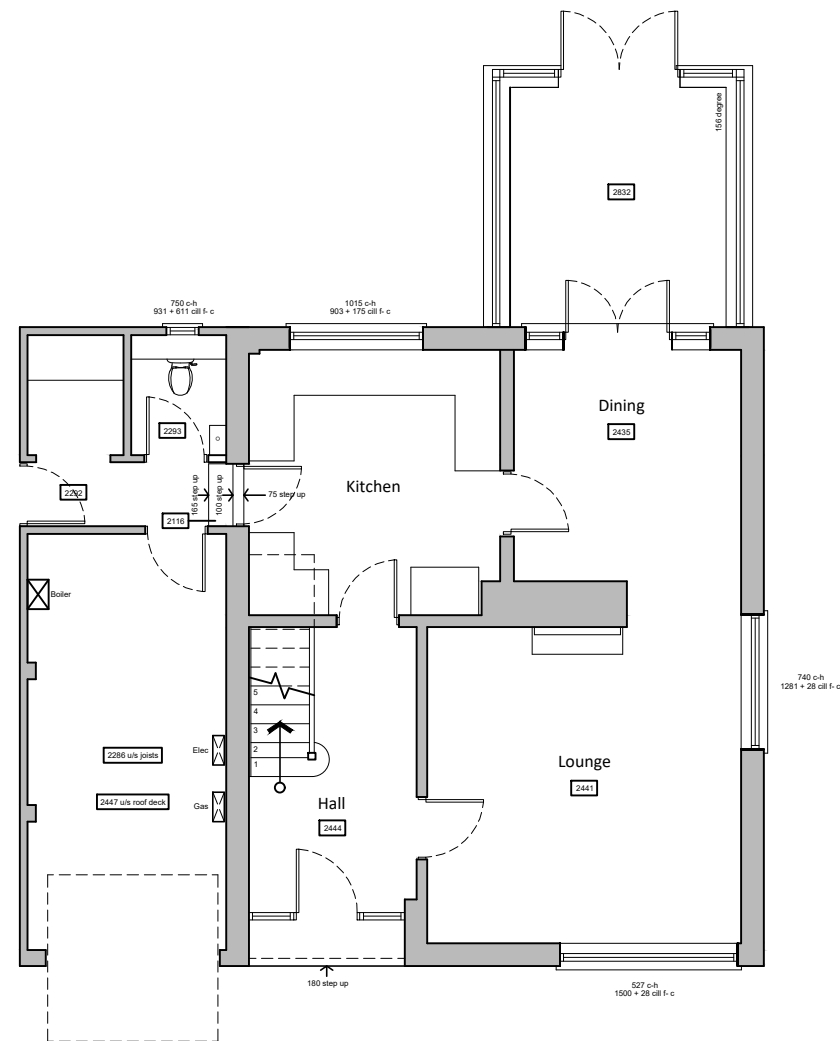

Existing walls

Proposed walls

Proposed structure

Proposed ground floor plan scale 1:100

NB: First floor plan unchanged in new proposal