

[illegible]

1. ALL DIMENSIONS IN MM UNLESS OTHERWISE NOTED.

A	Issued for Planning	EG	GBC	17 05 22

REV	MODIFICATION	BY	CH	DATE
-----	--------------	----	----	------

450 Longwater Avenue,
Green Park,
Reading,
RG2 6GF

Design Consultant & Principal Contractor:



Site Name:

MENGHAM VILLAGE

3UK Nominal ID:

HVT21863

Address:

MENGHAM VILLAGE, SELSMORE ROAD
SEA VIEW, SOUTH HAYLING
MENGHAM, HAVANT
HAMPSHIRE
PO11 9BS

Title:

001 DRAWING REGISTER

Project:

UNILATERAL SW

Purpose of Issue:

PLANNING

MBNL/TM/H3G Cell ID:


HVT060/86293/PO0924

Drawing No:


HVT21863 HVT060 86293 PO0924 GA REV A

Issue:

y18

 

SITE PHOTOGRAPH

 

GOOGLE MAPS QR CODE

GOOGLE MAPS - <https://tinyurl.com/34j79p4b>

STREETVIEW - <https://tinyurl.com/3v2t4p52>

NOTES:

1. ALL DIMENSIONS IN MM UNLESS OTHERWISE NOTED.

Access Route To Site:

Directions To Site: - Head west on Havant Bypass/A27 33 ft Take the exit towards Rowlands Castle/Langstone/Industrial Estate N/Industrial Est Central, 0.2 mi At the roundabout, take the 1st exit onto Langstone Rd/A3023 Continue to follow A3023 3.6 mi At the roundabout, take the 1st exit onto Church Rd 0.5 mi Continue onto Elm Grove 0.4 mi Turn left onto Selsmore Rd Destination will be on the left

A	Issued for Planning	EG	GBC	17.05.22
REV	MODIFICATION	BY	CH	DATE

CK Hutchison
Networks (UK)
Limited

450 Longwater Avenue,
Green Park,
Reading,
RG2 6GF

Design Consultant & Principal Contractor:



Great British Communications
Lapwing House, Block 3 Forward Point,
Tan House Lane, Widnes, Cheshire, WAB 0SL
t. 44 (0)151 420 4128
www.gbcservices.co.uk

Site Name: MENGHAM VILLAGE

3UK Nominal ID:	HVT21863
-----------------	----------

Address:
MENGHAM VILLAGE, SELSMORE ROAD
SEA VIEW, SOUTH HAYLING
MENGHAM, HAVANT
HAMPSHIRE
PO11 9BS

Title: 002 SITE LOCATION PLAN


Project: UNILATERAL SW

Purpose of Issue:	PLANNING
-------------------	----------


MBNL/TM/H3G Cell ID:
HVT060/86293/PO0924

Drawing No: HVT21863_HVT060_86293_PO0924_GA_REV A

v1.2

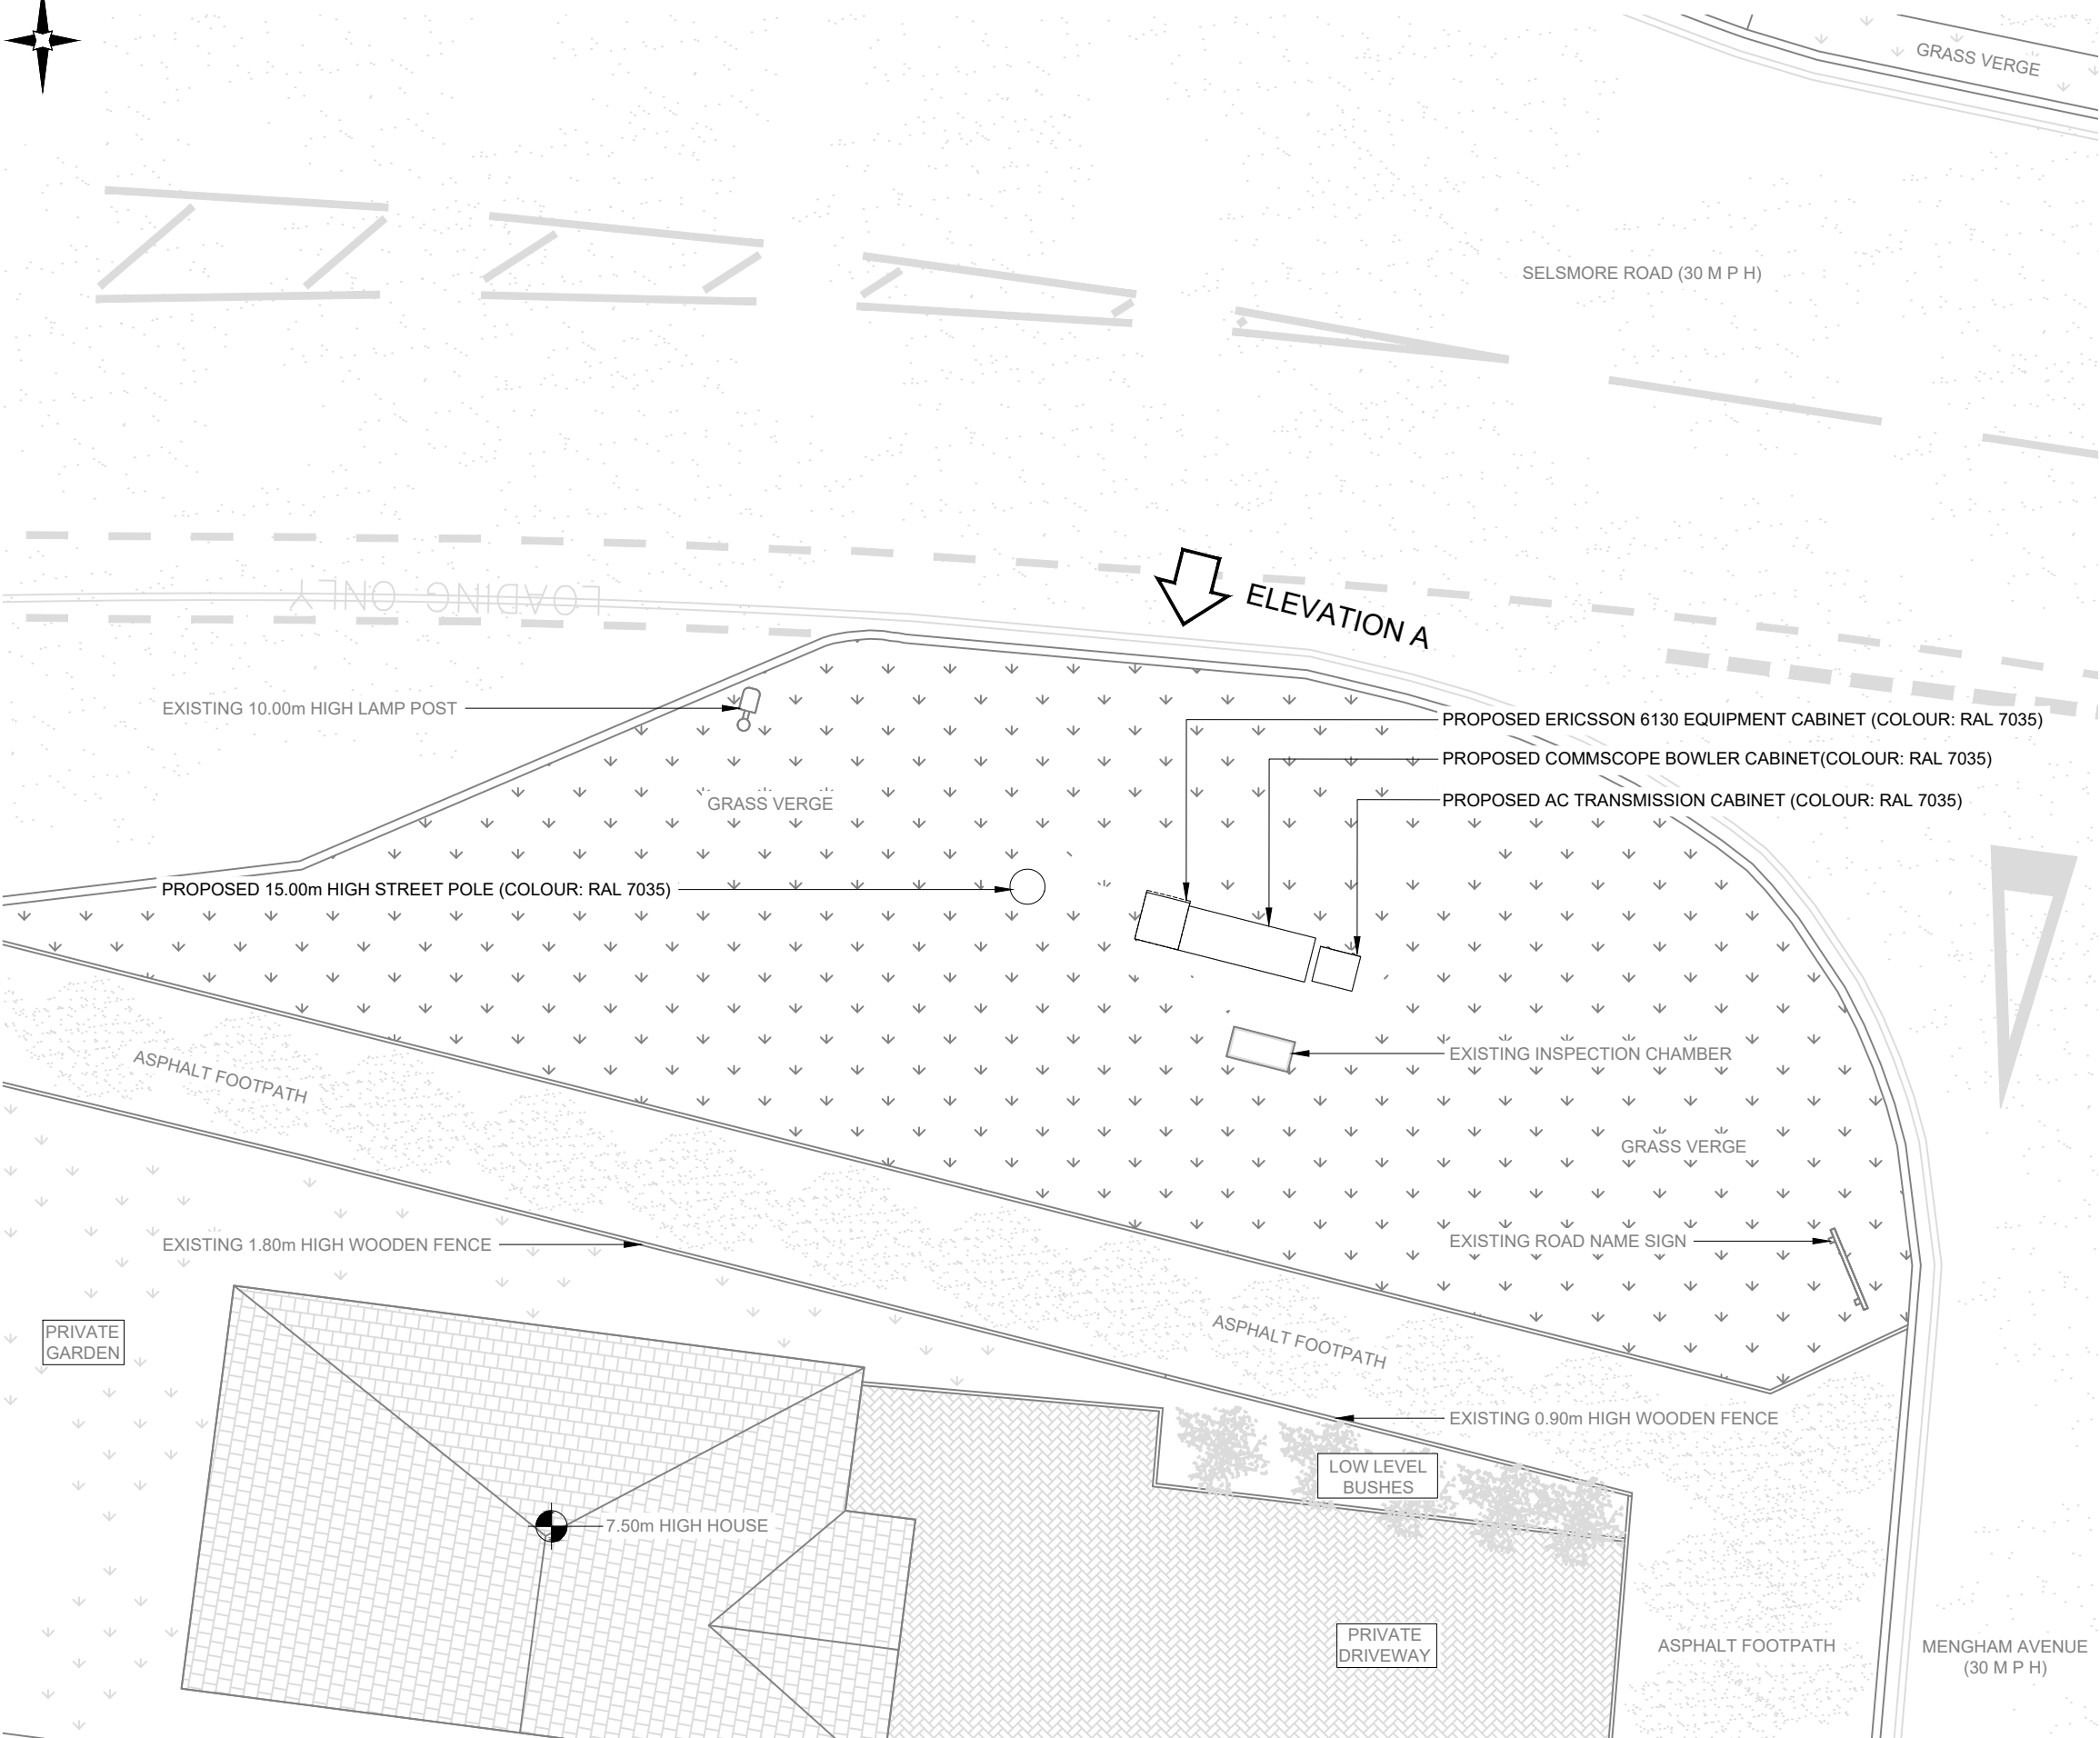

PROPOSED SITE PLAN

 

NOTES:

1. ALL DIMENSIONS IN MM UNLESS OTHERWISE NOTED.

A	Issued for Planning	EG	GBC	17.05.22
REV	MODIFICATION	BY	CH	DATE

CK Hutchison
Networks (UK)
Limited

450 Longwater Avenue,
Green Park,
Reading,
RG2 6GF

Design Consultant & Principal Contractor:



Great British Communications
Lapwing House, Block 3 Forward Point,
Tan House Lane, Widnes, Cheshire, WAB 0SL
t. 44 (0)151 420 4128
www.gbcservices.co.uk

Site Name: MENGHAM VILLAGE

3UK Nominal ID: HVT21863

Address: MENGHAM VILLAGE, SELSMORE ROAD
SEA VIEW, SOUTH HAYLING
MENGHAM, HAVANT
HAMPSHIRE
PO11 9BS

Title: 215 PROPOSED SITE PLAN


Project: UNILATERAL SW

Purpose of Issue: PLANNING

MBNL/TM/H3G Cell ID:
HVT060/86293/PO0924

Drawing No: HVT21863_HVT060_86293_PO0924_GA_REV A

Issue: A

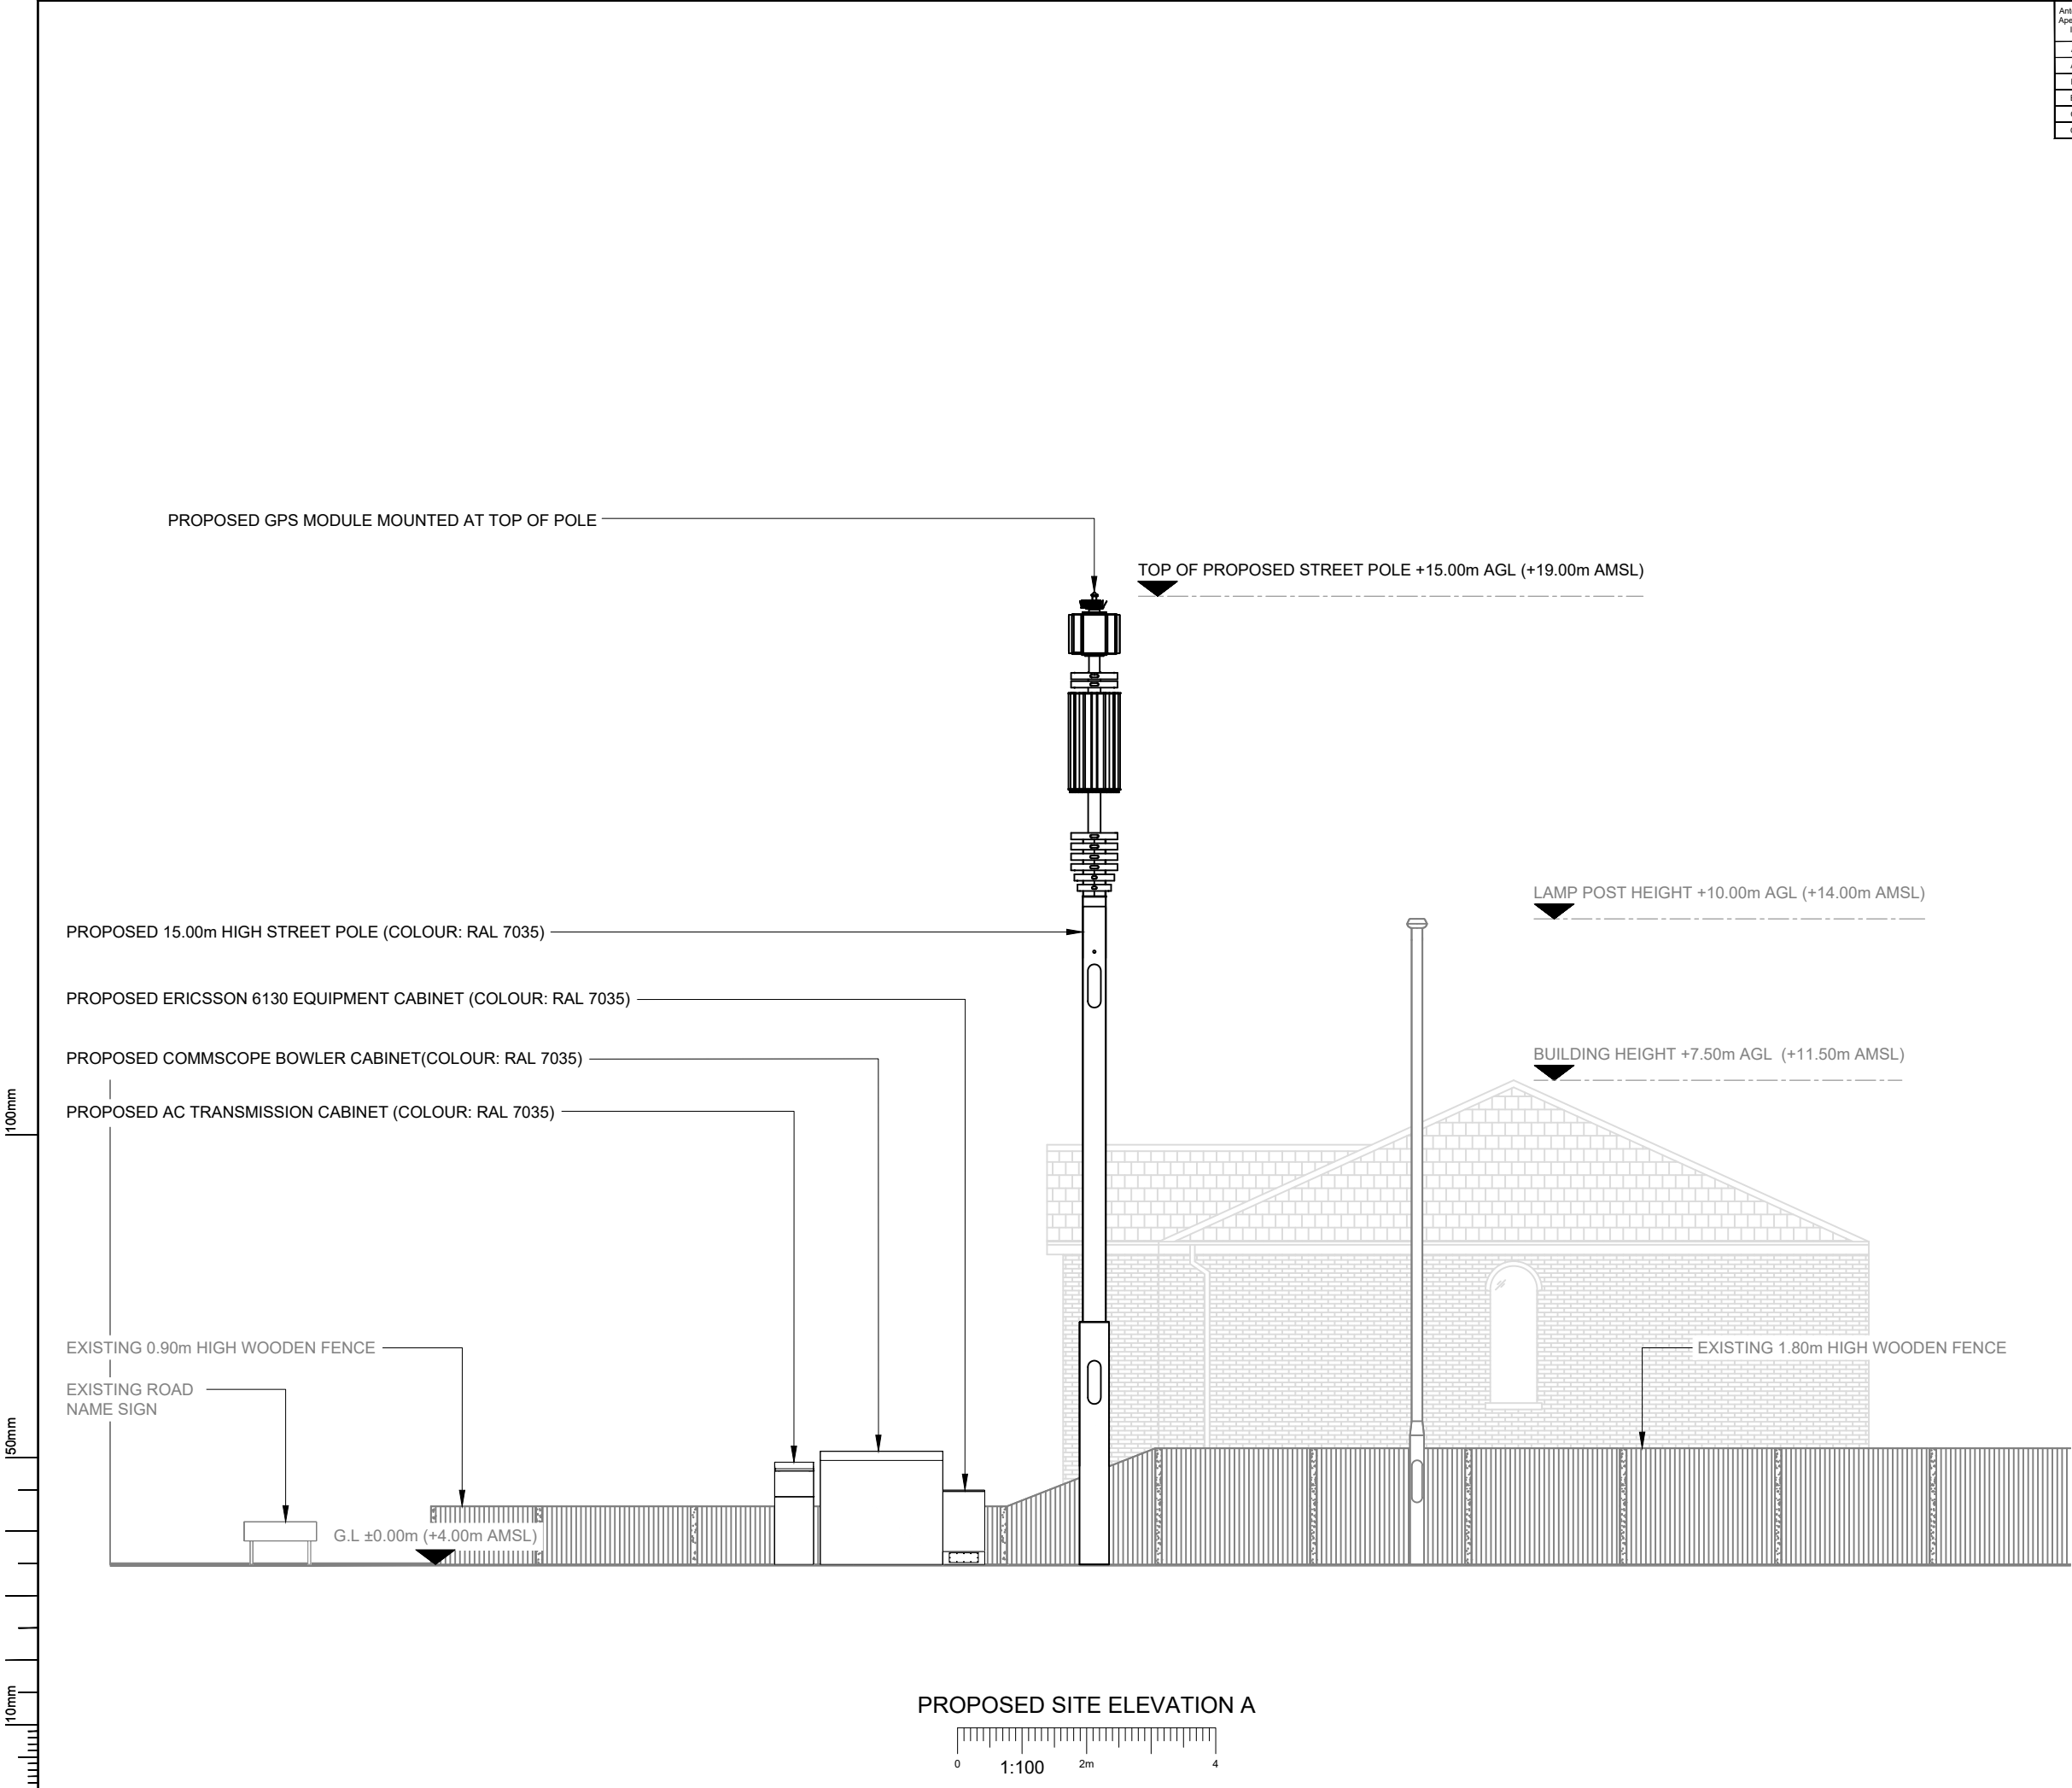

Antenna Aperture ID	Proposed 4G/5G Bearing
A1	60°
A2	60°
B1	180°
B2	180°
C1	300°
C2	300°

- NOTES:
- ALL DIMENSIONS IN MM UNLESS OTHERWISE NOTED.

A	Issued for Planning	EG	GBC	17.05.22

REV	MODIFICATION	BY	CH	DATE
-----	--------------	----	----	------

**CK Hutchison
Networks (UK)
Limited**

450 Longwater Avenue,
Green Park,
Reading,
RG2 6GF

Design Consultant & Principal Contractor:



Great British Communications
Lapwing House, Block 3 Forward Point,
Tan House Lane, Widnes, Cheshire, WAB 0SL
t. 44 (0)151 420 4128
www.gbcservices.co.uk

Site Name: **MENGHAM VILLAGE**

3UK Nominal ID: **HVT21863**

Address: **MENGHAM VILLAGE, SELSMORE ROAD
SEA VIEW, SOUTH HAYLING
MENGHAM, HAVANT
HAMPSHIRE
PO11 9BS**

Title: **265 PROPOSED SITE ELEVATION**

Project: **UNILATERAL SW**

Purpose of Issue: **PLANNING**

MBNL/TM/H3G Cell ID:
HVT060/86293/PO0924

Drawing No: **HVT21863_HVT060_86293_PO0924_GA_REV A**

Issue: **A**