



Seafront Elevation (South)

Materials Key:


- 1. Single Ply membrane roof with PPC parapet capping - colour RAL 7021 smooth matt
- 2. Black Facing Brick - Butterley Brick, Carbon Black Rustic brick
- 3. White render = K Rend Silicone Scraped Texture render, colour White
- 4. Windows - PPC aluminium double glazed - colour RAL 7021 smooth matt
- 5. Zinc clad steel frame supporting projecting balconies and clear glass guardings.
- 6. Zinc Cladding - Colour: Dark grey

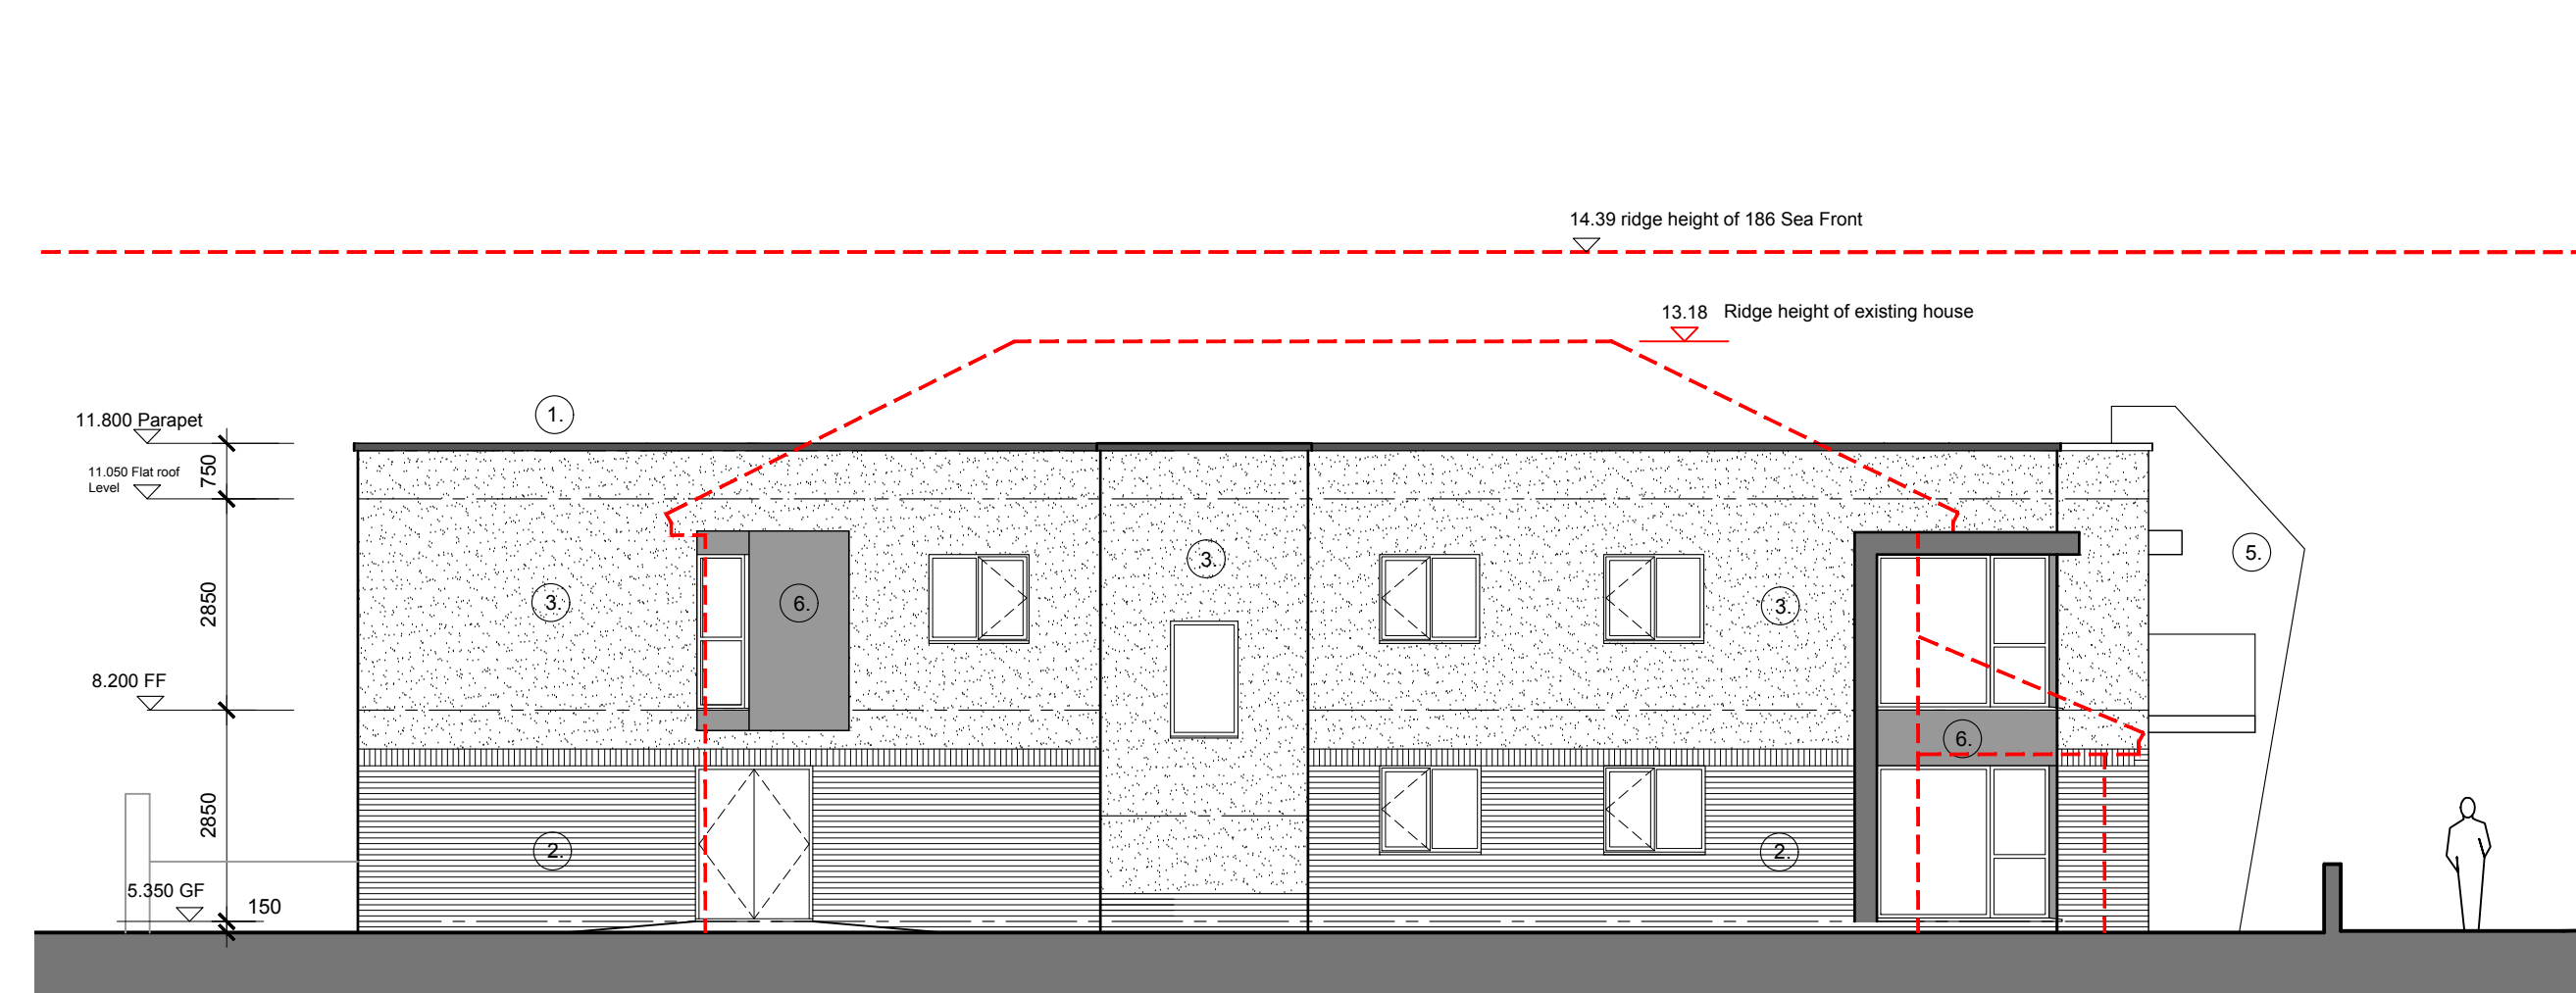

Side Elevation (West)

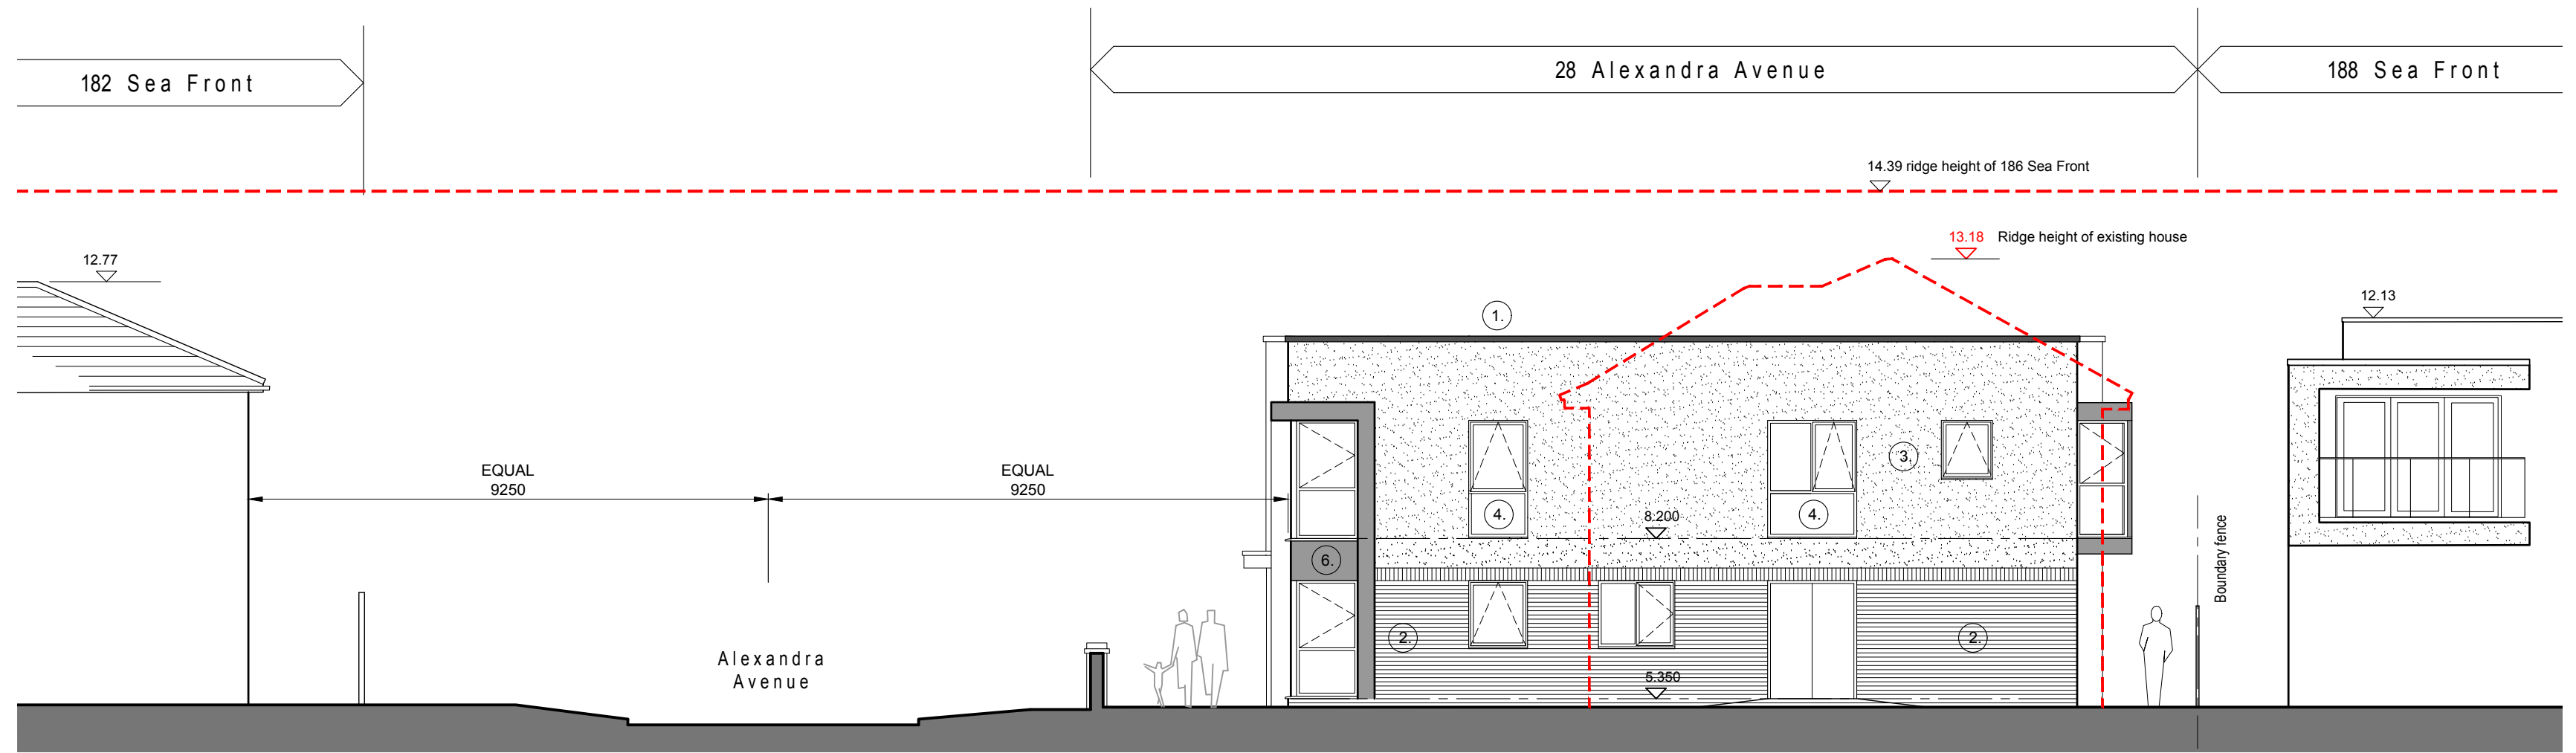

Rear Elevation (North)

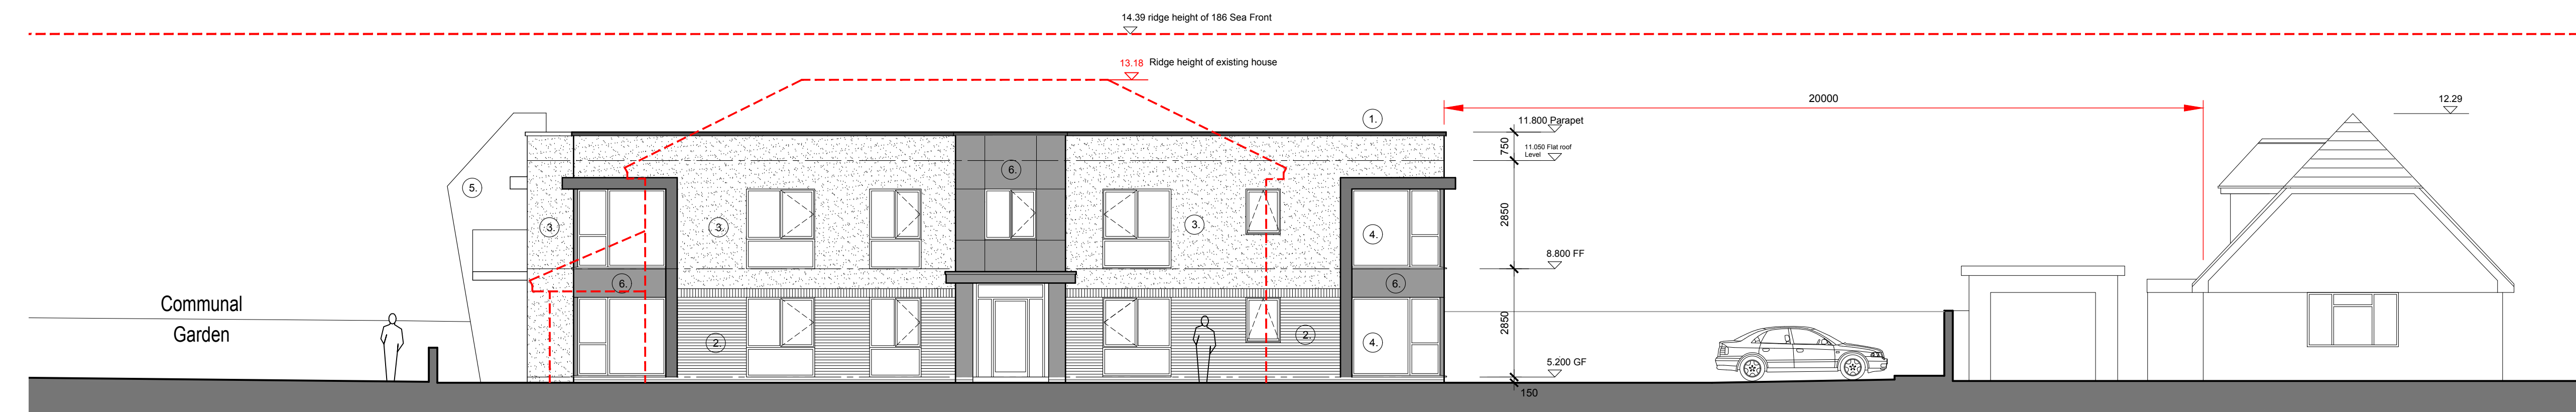

Alexandra Avenue Elevation (East)

Rev F	Mansard roof omitted.	01.02.22	SF	AJS
Rev E	Building reduced to 2-storey. Undercroft parking omitted.	03.12.21	SF	AJS
Rev D	Amended to reflect Planning comments.	02.10.21	SF	AJS
Rev C	Windows amended rear elevation.	21.06.21	SF	AJS
Rev B	Revised in accordance with planning comments.	13.06.21	SF	AJS
Rev A	Materials key added.	07.01.21	SF	AJS
Rev	Description	Date	By	App'd

STODDART ARCHITECTURE

108, Huddersfield Road, Bingley, West Yorkshire, HX6 3PR
T: 01411 305669
E: info@stoddart-architecture.co.uk
www.stoddart-architecture.co.uk

RIBA Chartered Practice

Client: Mr. & Mrs Smith

Project: Seafront Hayling Island Hampshire PO11 9HT

Drawing Title: Proposed Elevations

Project No.	Dwg No.	Rev.	Scale @ A1	Date.	By.
2020.020	PL06	F	1:100	03/12/20	SF

Issue Status: **PLANNING**

This drawing should be read in conjunction with all related drawings. Do not scale from this drawing. All dimensions shown must be checked and verified on site before commencing any work or producing shop drawings. Stoddart Architecture Ltd should be notified immediately of any discrepancy on the drawing. This drawing together with the design is copyright and remains the property of Stoddart Architecture Ltd.

1m SCALE 1:100