



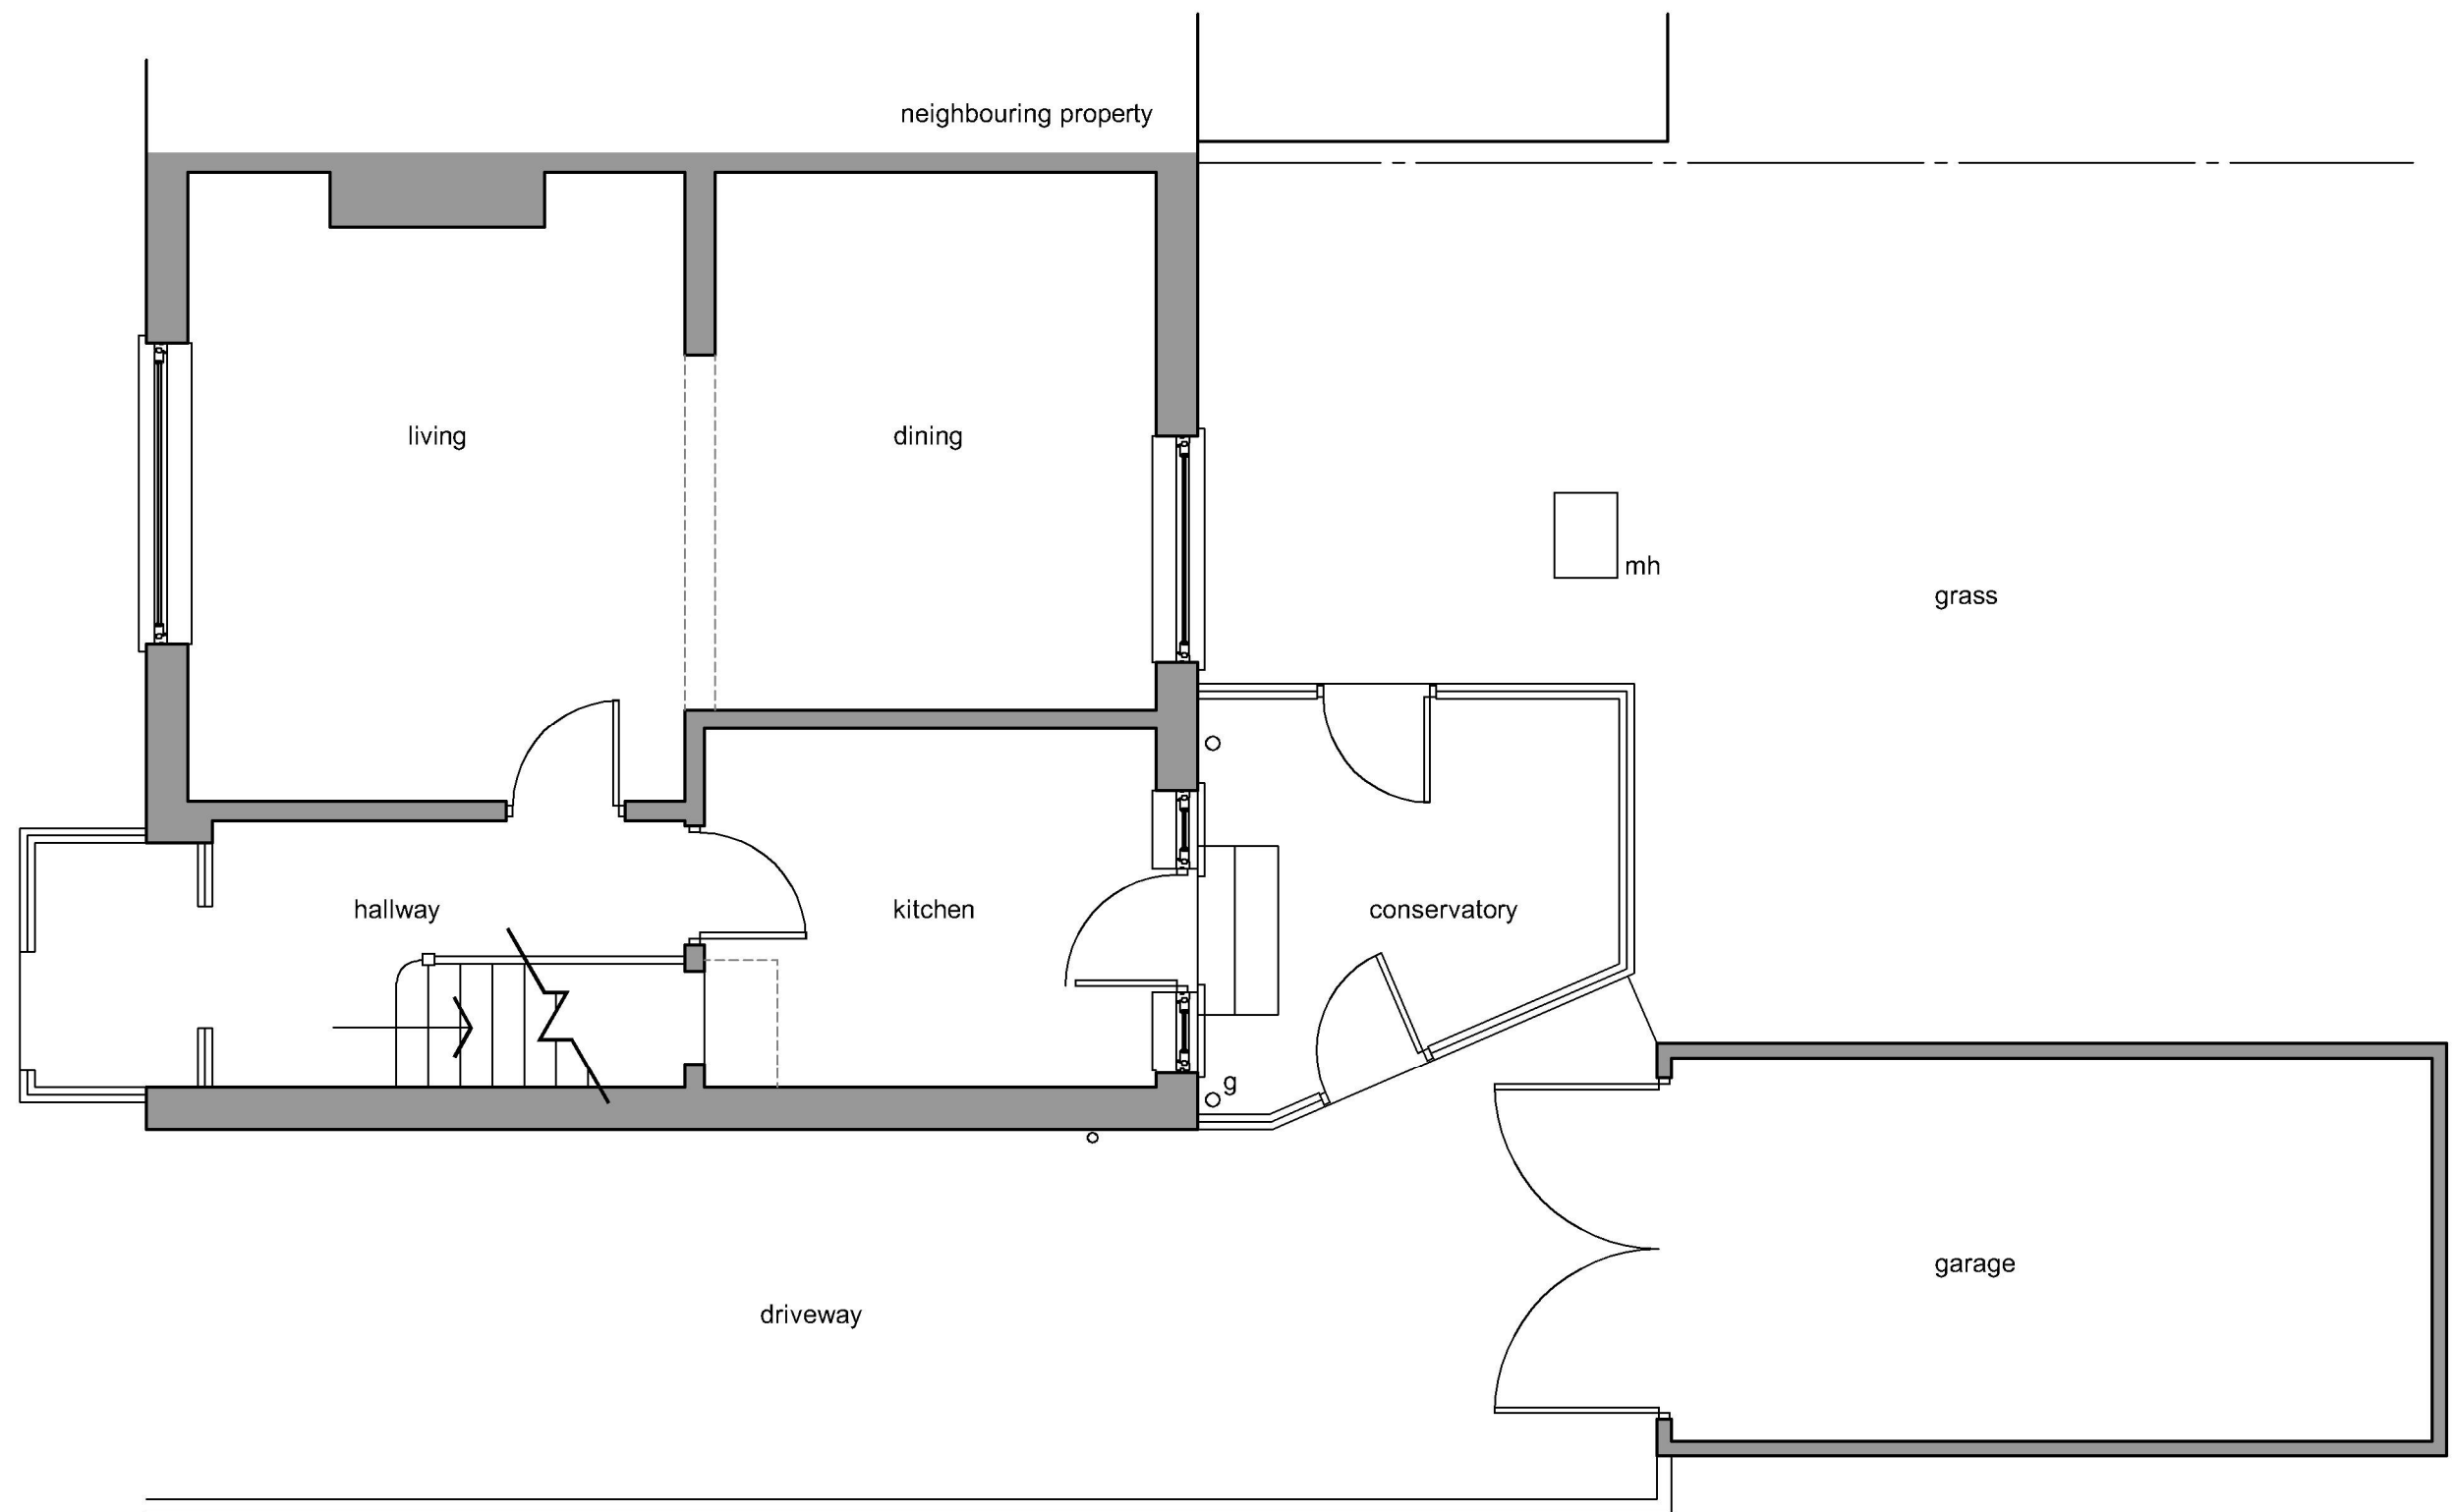

EXISTING GROUND FLOOR PLAN
SCALE 1:50

 

Note:
Do not Scale from this Drawing (except for planning approval).
All dimensions are in millimetres and to be checked on site.
All Dimensions relating to subcontractors or suppliers work
must be checked and agreed between the main contractor and
the sub-contractors and suppliers.

DRAWING TITLE -

EXISTING SURVEY -
EXISTING GROUND FLOOR PLAN

CLIENT -

Mr & Mrs Tebbs, 46 Westways, Bedhampton, Hants, PO9 3LN.

DATE -
Sept 2021

DRN -
gp

CHK -
-

SCALE -
1:50 @ A3

DRAWING REF -
21188 EX100

Rev
-

Gavin Page BA(hons)
tel. 07747 011252
email. gavin.page77@gmail.com

grp architectural design