
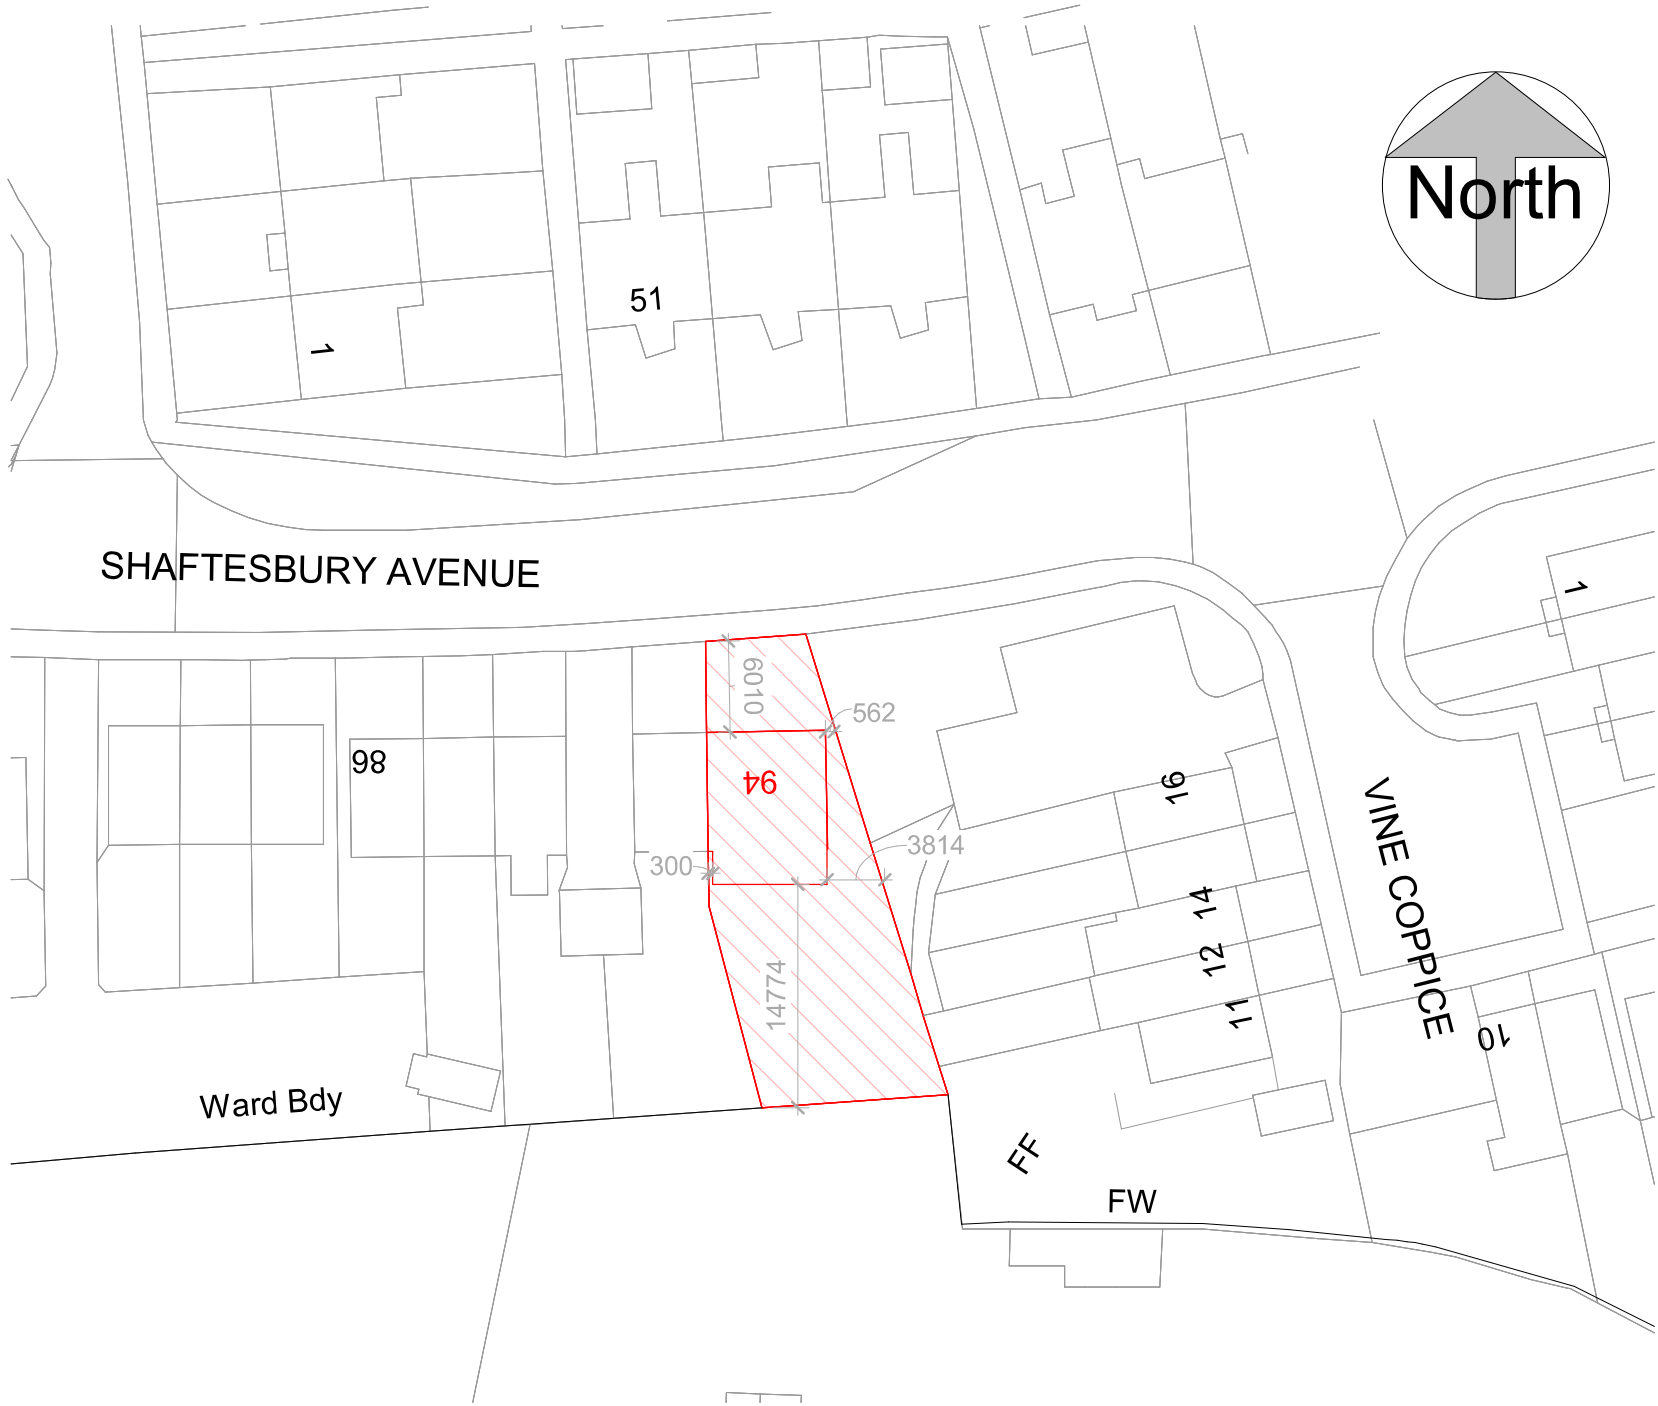


Location Plan

1:1250

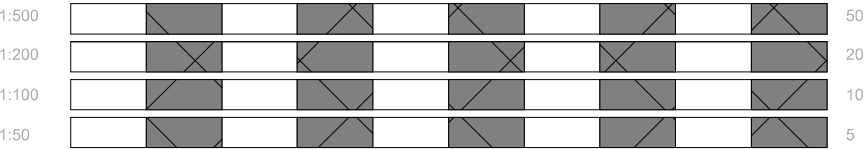

Block Plan

1:500

ReRequestAPlan
Map number: TQRQM22059112433197
Title: 94 Shaftesbury Avenue PO7 5UH
Map Produced for: Parkers Design



All measurement to be checked on site prior to any commenment
(C) Copyright of Parkers Design (Southern) Limited. Any reproduction of these drawings will require written authority from the copyright owner.
Parkers Design Limited - The Studio @ 90, PO9 2PR
www.pexd.co.uk - info@parkersdesign.com - 07776 008822

PROJECT		CLIENT					
94 Shaftsbury Avenue PO7 5UH		Paligazaczek					
SHEET		Date		Issue Date	Scale (@ A3)	As indicated	
		Drawn by		SW	DRAWING NUMBER		REV
		Checked by		SR	P 3		
Site Plan							