


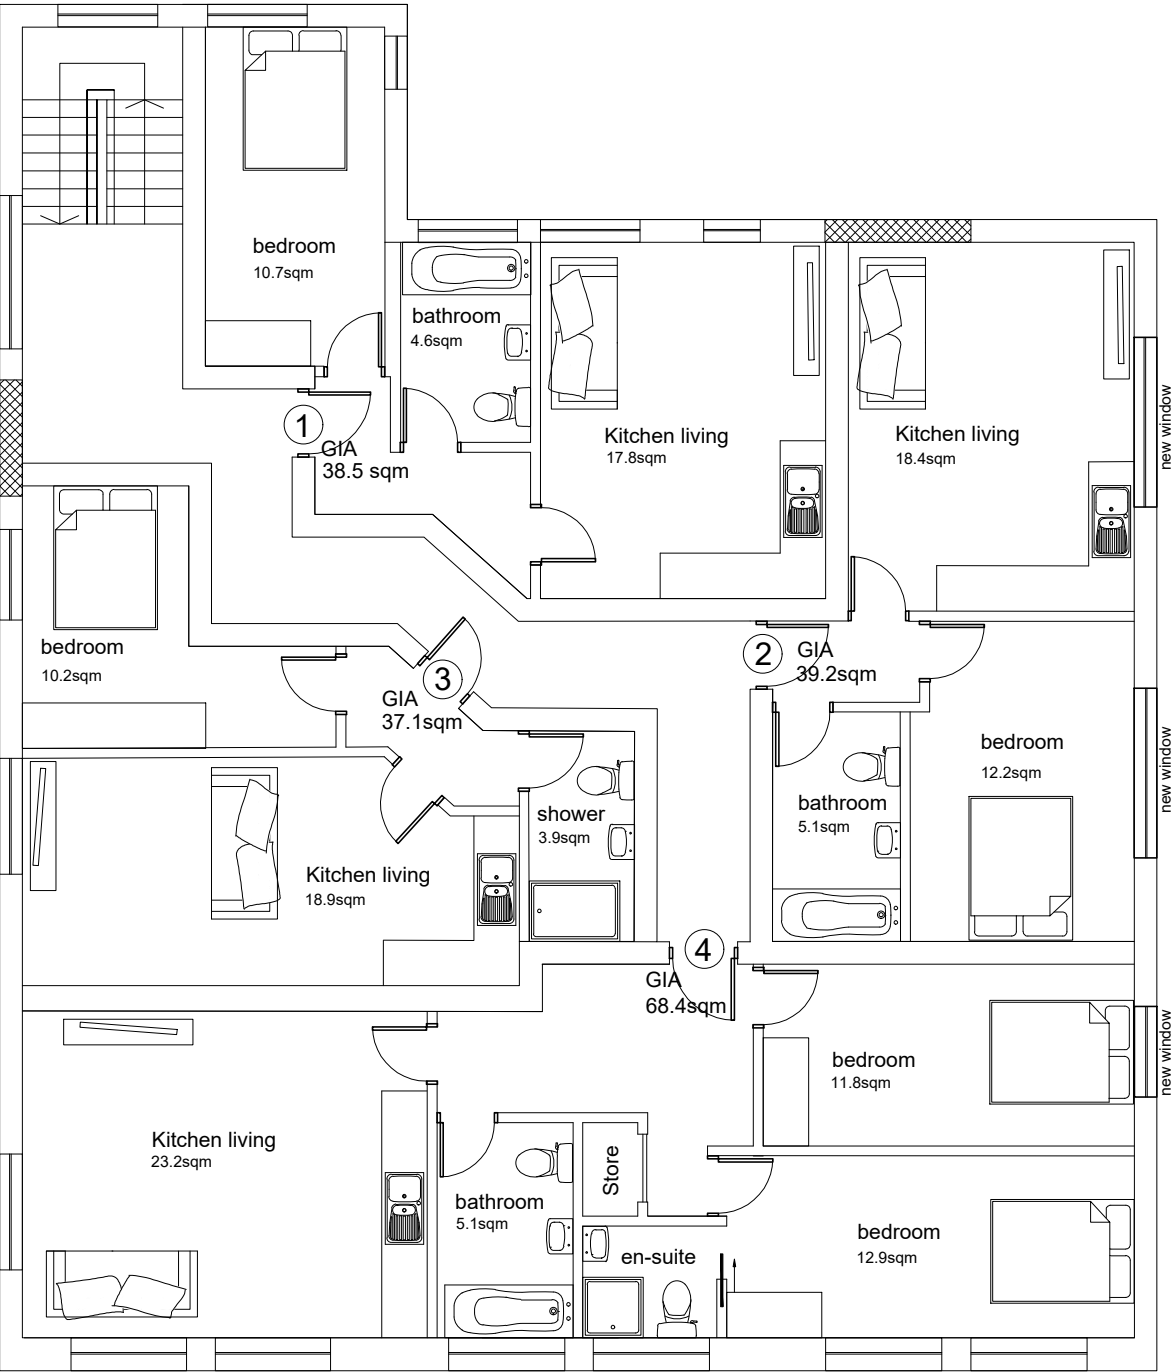

FLAT 1 - 38.5sq - 1 bed / 1 person
FLAT 2 - 39.2sq - 1 bed / 1 person
FLAT 3 - 37.1sq - 1 bed / 1 person
FLAT 4 - 68.4sq - 2 bed / 3 person

Proposed 3rd/4th Floors

Scale 1:100

All dimensions must be checked on site and not scaled from this drawing. Any dimensional discrepancies discovered must be reported to the Surveyor before proceeding. This drawing is to be read in conjunction with all relevant documents.

This drawing is copyright © and may not be reproduced without permission

Revisions		
-	-	-

CLIENT

TBC

JOB DESCRIPTION

75 London Road,
Waterlooville
PO7 7EL

DRAWING TITLE

Draft floor plan

Scale	Date	Drawn	Checked
1:100@ A3	JAN 22	AJ	SC

cubic

Cubic Building Surveying
Trading style of Cubic Property Consulting Ltd
Verona, Bolney Road, Lower Shiplake
Henley-on-Thames, RG9 3NT
www.cubicbs.co.uk
T: 07961 111245

Drawing Number	C33192 -100
----------------	-------------