



04 SOUTH-EAST ELEVATION  
205 UNIT 1 1:250



03 NORTH-WEST ELEVATION  
205 UNIT 1 1:250



02 NORTH-EAST ELEVATION  
205 UNIT 1 1:250



01 SOUTH-WEST ELEVATION  
205 UNIT 1 1:250

NOTES:

SUBJECT TO STATUTORY CONSENTS


SUBJECT TO SURVEY

BASED ON OS MAP REPRODUCED BY PERMISSION OF CONTROLLER OF HM STATIONARY OFFICE (c) CROWN COPYRIGHT

COPYRIGHT RESERVED

DO NOT USE ELECTRONIC VERSIONS OF THIS DRAWING TO DETERMINE DIMENSIONS UNLESS SPECIFICALLY AUTHORISED BY MICHAEL SPARKS ASSOCIATES

IF USING AN ELECTRONIC VERSION OF THIS DRAWING FIGURED DIMENSIONS TAKE PRECEDENCE AND NOTIFY MICHAEL SPARKS ASSOCIATES OF ANY DISCREPANCIES

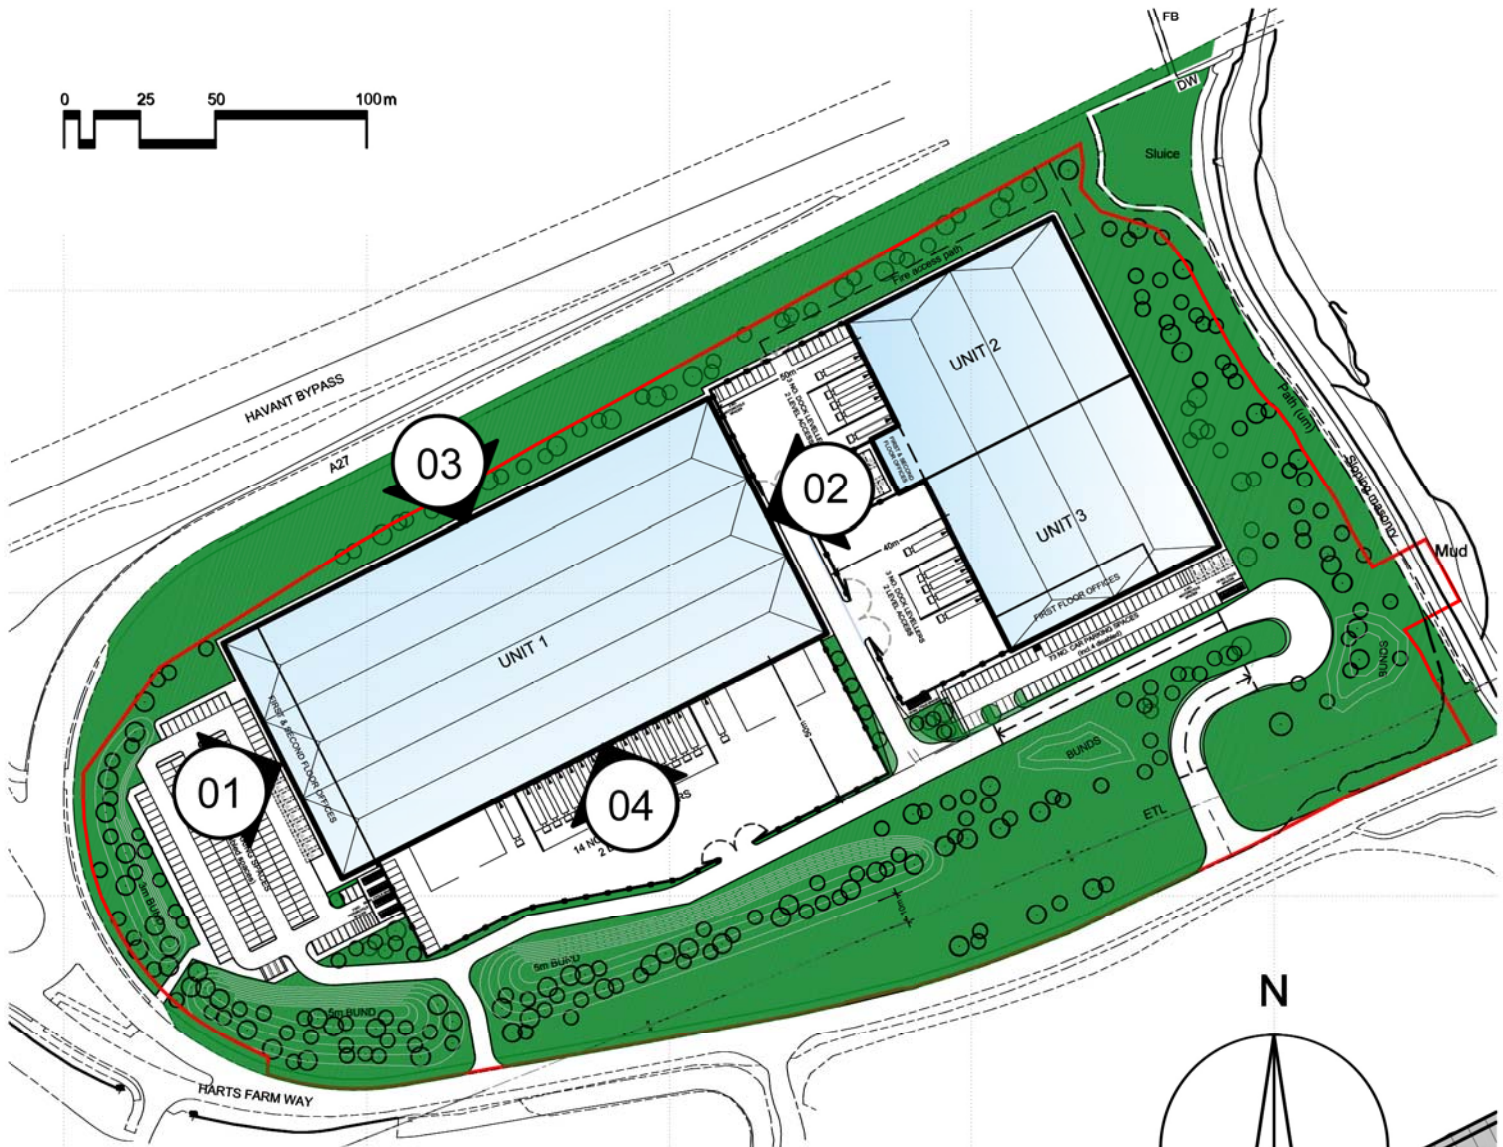

|     |            |                     |      |     |
|-----|------------|---------------------|------|-----|
| REV | DATE       | NOTE                | DRAW | CHK |
| -   | 15/07/2021 | reduction in height | AH   | AC  |
| -   | 09/02/2021 | First issue         | AH   | AC  |

**MICHAEL SPARKS ASSOCIATES**

CHARTERED ARCHITECTS

11 PLATO PLACE  
ST DUNIS ROAD  
LONDON SW6 4TU

TELEPHONE: 020 7736 6162

www.msa-architects.co.uk

|                                                                   |                     |               |
|-------------------------------------------------------------------|---------------------|---------------|
| TITLE<br>HARTS FARM WAY, HAVANT                                   |                     |               |
| DRAWING<br>INDICATIVE ELEVATIONS - UNIT 1<br>SITE LAYOUT OPTION 3 |                     |               |
| CLIENT<br>CLOWES DEVELOPMENTS (UK) LTD.                           |                     |               |
| DATE<br>FEBRUARY 2021                                             | SCALE<br>1:250 @ A1 | DRAWN<br>AH   |
|                                                                   | STATUS<br>PLANNING  | CHECKED<br>AC |
| DRAWING NUMBER<br>31383 / PL / 205A                               |                     |               |