



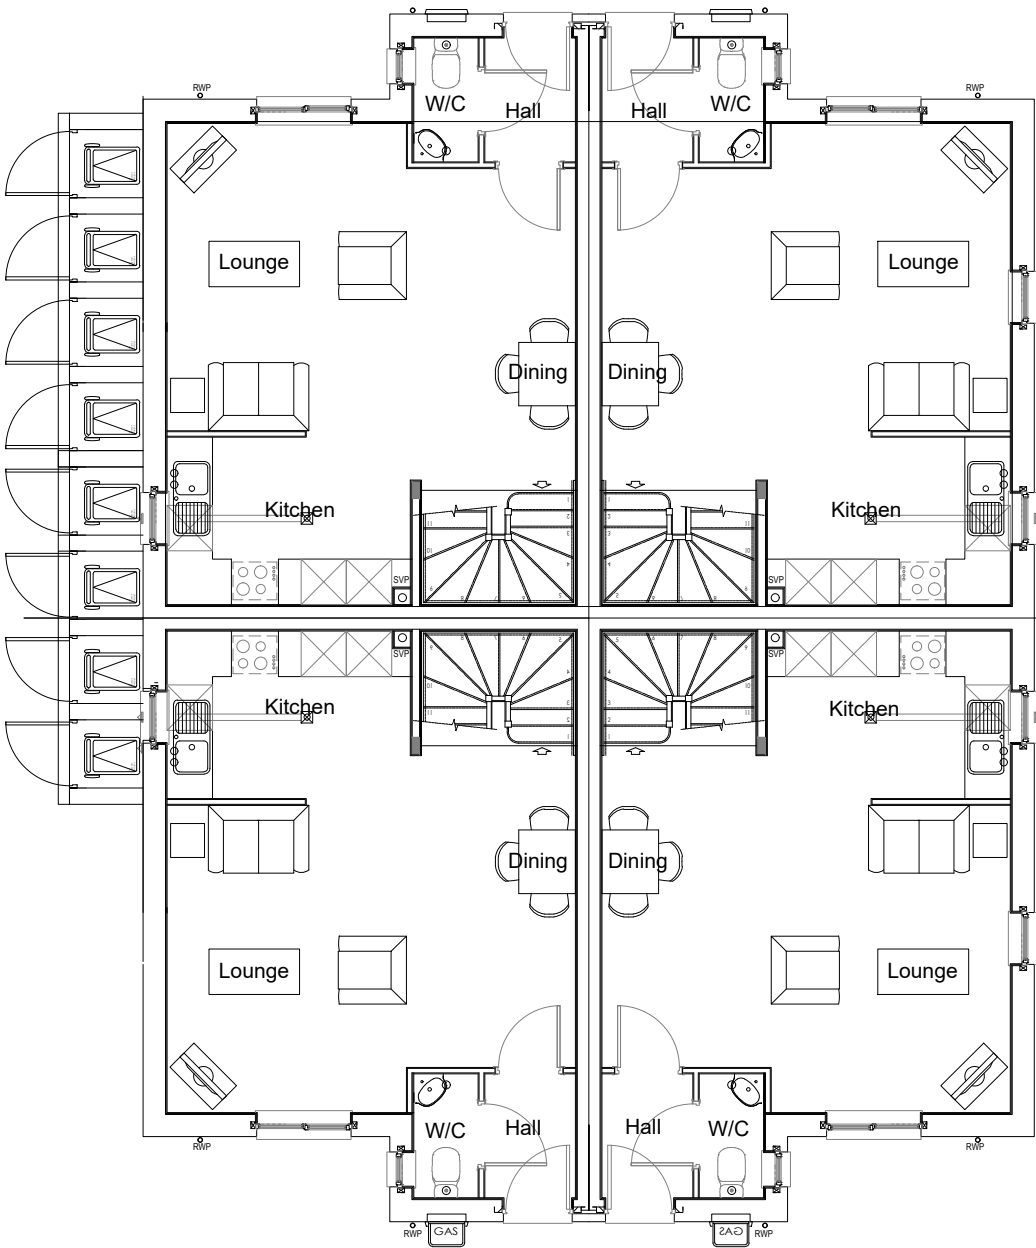


Ground Floor Plan

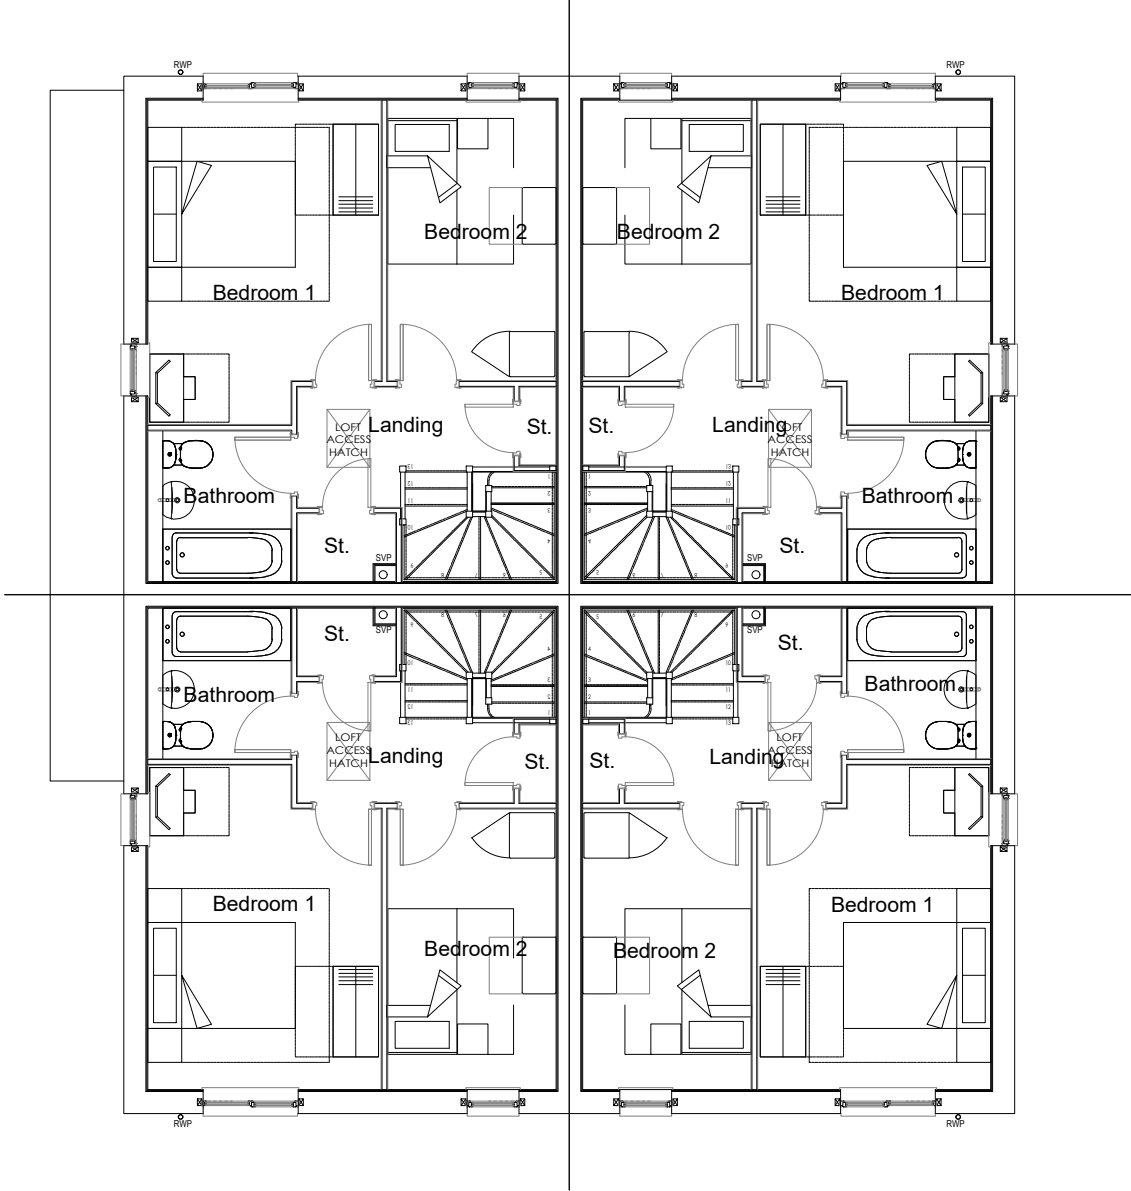

First Floor Plan

House type	Bromsgrove		Variation	Option
Bedrooms	2		Persons	3
Sq.ft finish	762		Sq.m finish	70.08
Sq.ft structural	779		Sq.m structural	72.39

PLOT No.
As Drawn - 67-70
Handed -

 

Romsey Office Building 300, The Grange, Romsey Road, Michelmersh, Romsey, Hampshire, SO51 0AE T:01794 367703 F:01794 367276	Portishead Office Unit 5, Middle Bridge Business Park, Bristol Road, Portishead Bristol, BS20 6PN T:01275 407000 F:01794 367276	Rev A B C D	Description Planning Issue. Bin locations revised. Issued for Planning. Bin stores omitted. Windows added back to side elevation. Issued for Planning. Plot numbers updated. Issued for Planning.	Date 31.03.21 04.11.21 17.11.21 07.02.22	Au JF JF JF JF	Ch
---	---	--------------------------------	--	---	-----------------------------------	-----------

Project	Camps Field, Barton Road		
Drawing	House Type: Bromsgrove Floor Plans		
Client	Redrow Homes Southern Counties		
Job no.	REDR200818	Date	11.01.21
Dwg no.	HT.BROM.p	Rev.	D
Author	AY	Checker	Scale 1:100 at A3
Status	PLANNING	Office	Romsey
Client ref.			

