



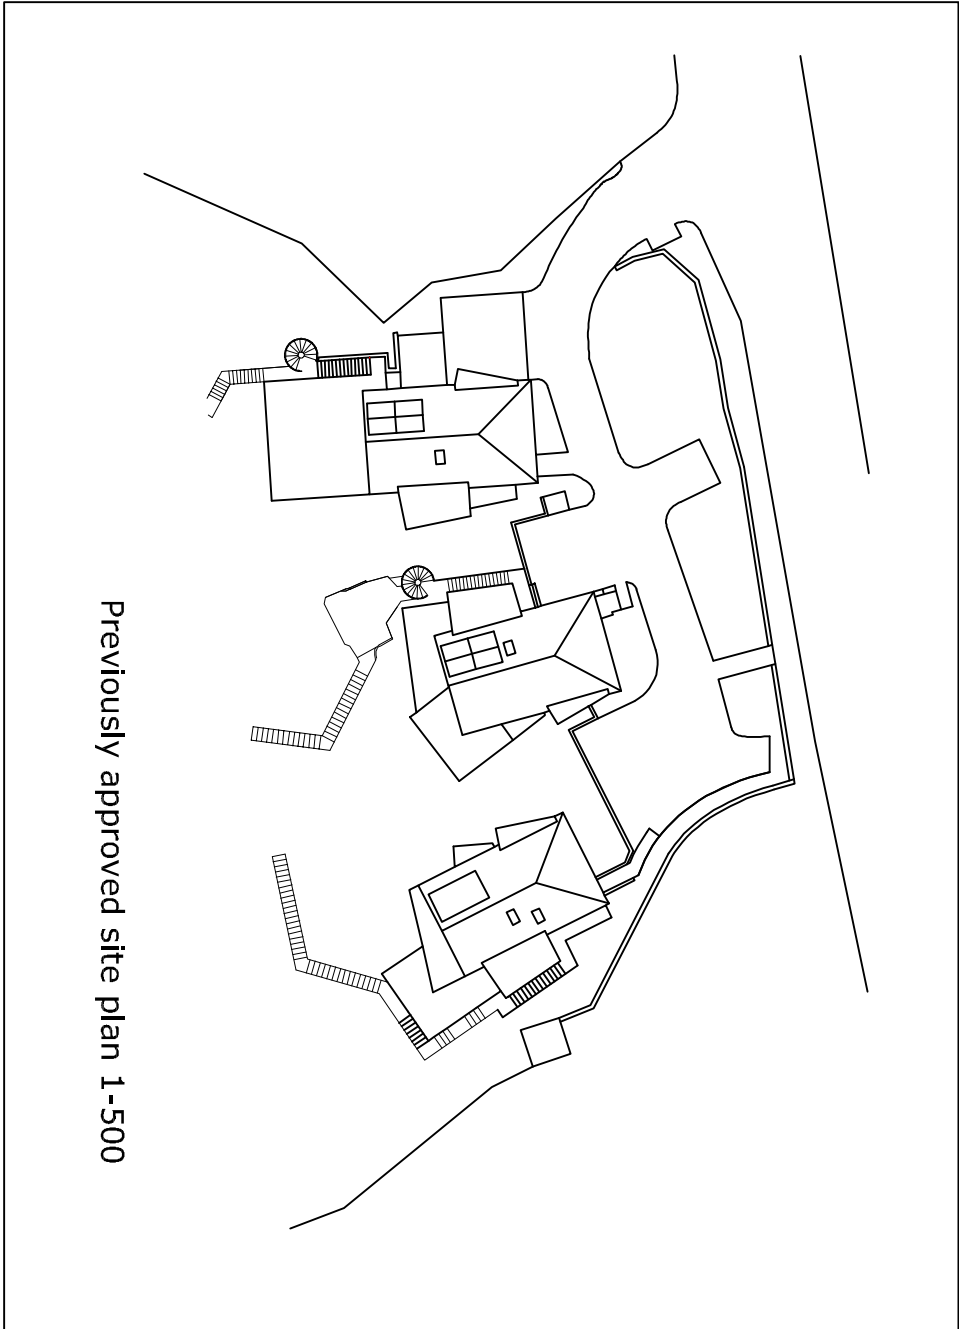

Previously approved site plan 1:500

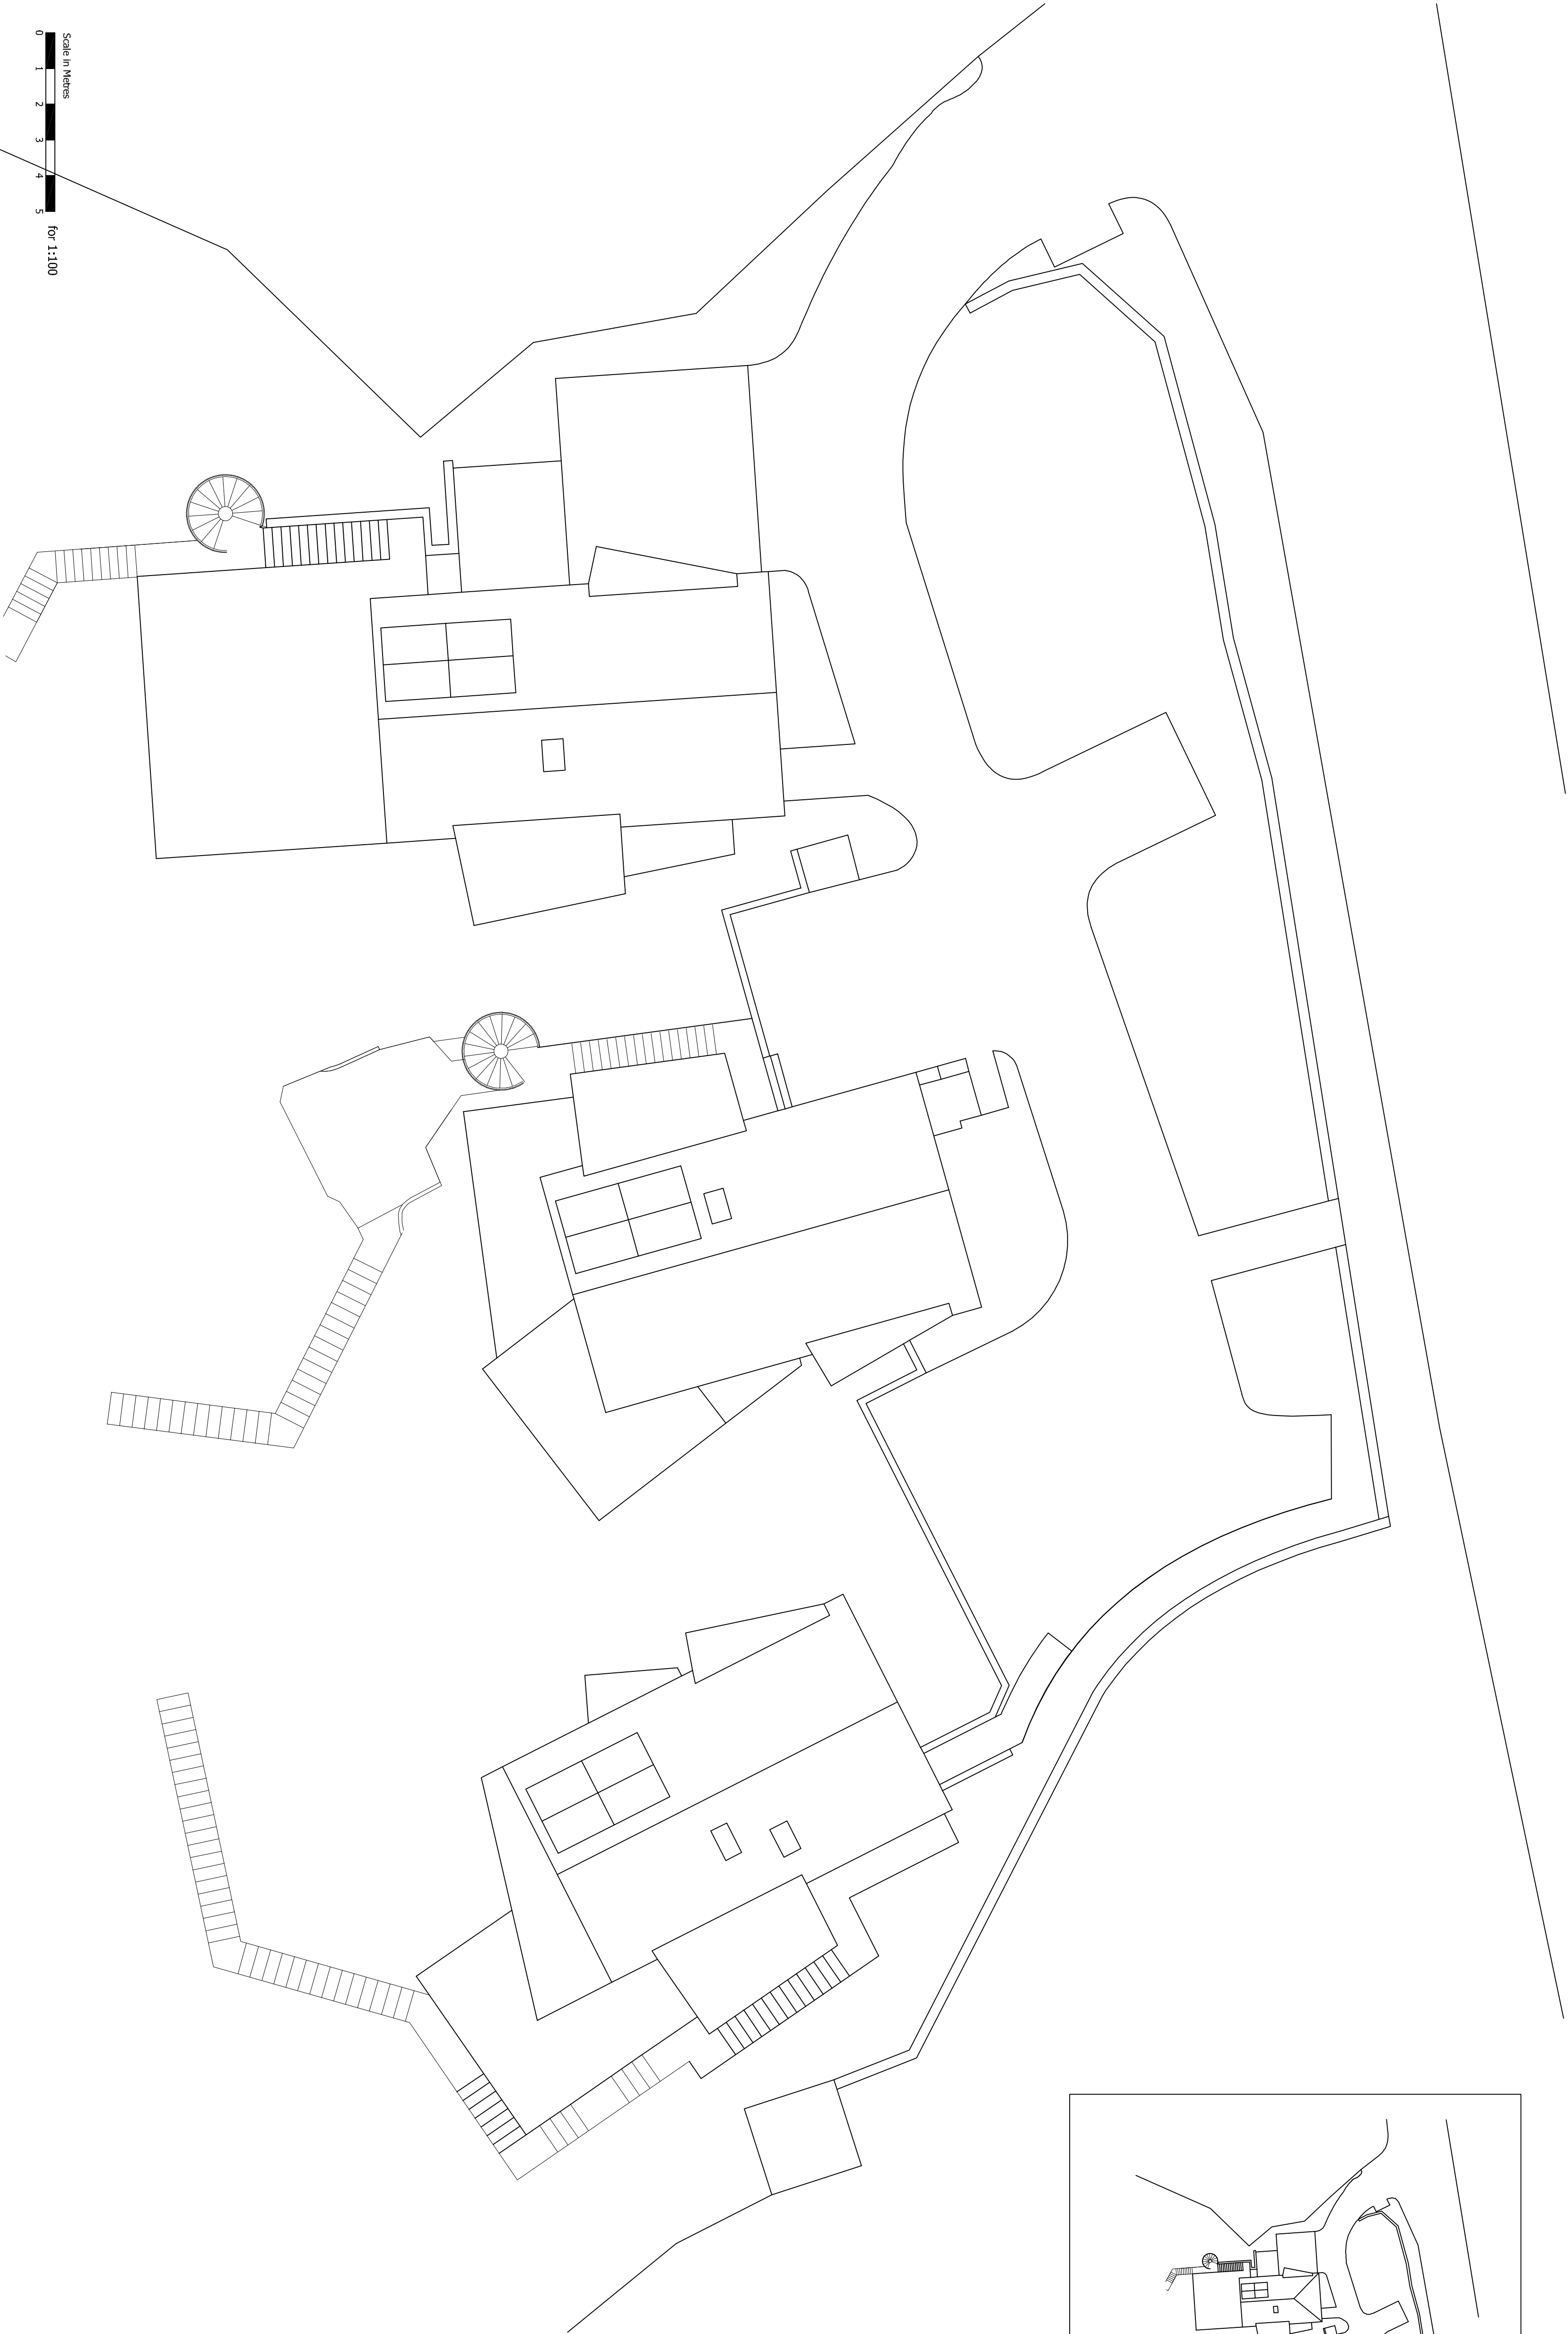

Scale in Meters
0 1 2 3 4 5
for 1:100

Proposal: Construction of 3No.
4 bed four storey dwellings
with associated landscaping
and parking

Revision	Description	Date	By	Drawn

Project:

Application Number: APP/14/00420

Site Address:
43 Portdown Hill Road,
Havant,
PO9 3JU

Drawing Title:

Revised Site Plan

Chris Flint Associates Ltd
CHARTERED SURVEYORS - PROJECT MANAGERS
DEVELOPMENT CONSULTANTS

Drawn By	Date	SHEET SIZE	Approved By	Date
CF	08/12/21	A1		

Drawn By	Date	Sheet Size	Approved By	Date
CFA	FULL	02		1-100

PLANNING

2 Emerald Close Waterlooville, Hants PO7 8NZ
tel: 023 92 432484 fax: 023 92 358554
Email: info@flintassociates.co.uk