


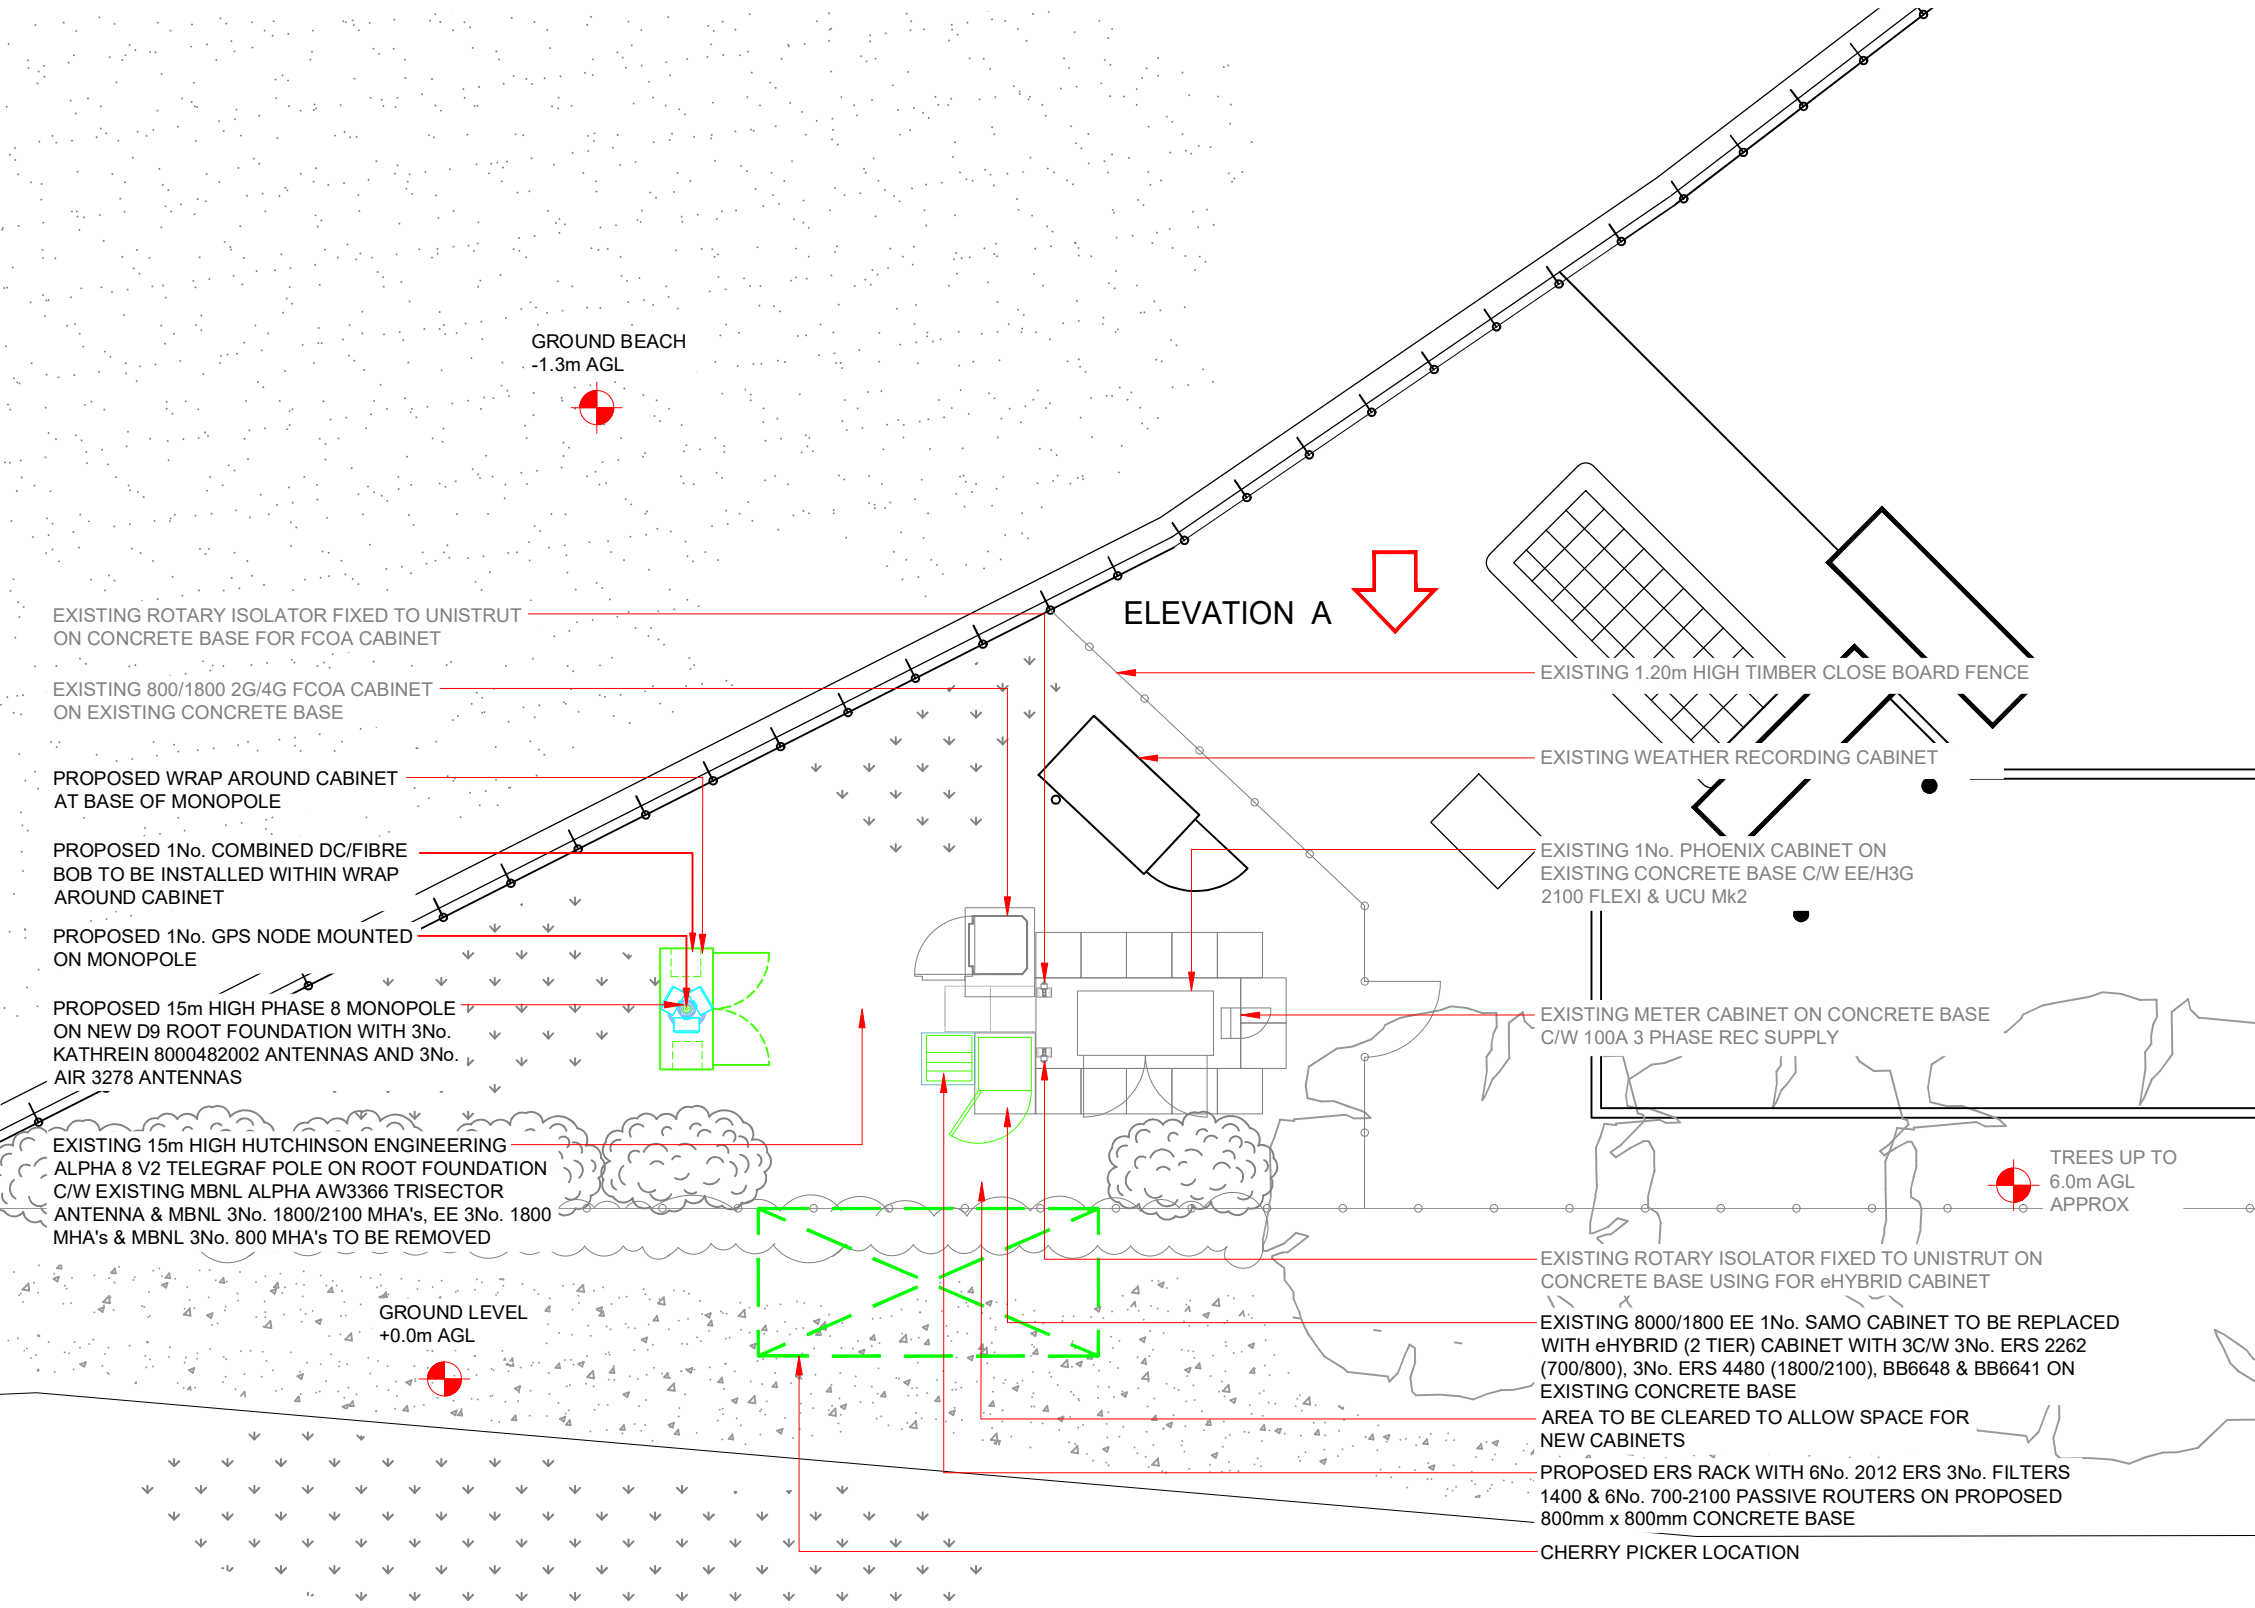

NOTES:
1. ALL DIMENSIONS IN MM UNLESS OTHERWISE NOTED.

PROPOSED CRANE OR CHERRY PICKER LOCATION:



Master:	MBNL / EE / H3G:	Project:	Purpose of Issue:	Issue:
M002	H3G	H3G Unilateral	Planning	B
Date:	10.03.2022	Revision / Upgrade Description:		
Drawn:	Y. kabba	Proposed SW pole changed to 15m		
Checked:	W. Duong			
Approved:	W. Duong			
Master:	MBNL / EE / H3G:	Project:	Purpose of Issue:	Issue:
M001	H3G	H3G Unilateral	Planning	A
Date:	21.02.2022	Revision / Upgrade Description:		
Drawn:	Y. kabba	First Issue		
Checked:	W. Duong			
Approved:	W. Duong			



Hutchison 3G UK Limited
Star House, 20 Grenfell Road
Maidenhead, SL6 1EH
Tel: 01628 765 000
Fax: 01628 765 001

H3G Base Station Information line:
0845 6043000
Available 8am-8pm Monday to Friday



Unit 27F-G
Hartlebury Trading Estate
Crown Lane
Hartlebury
Worcestershire
DY10 4JD

Site Name: SPARKES BOATYARD

Site ID: 1107408

Address: 38 WITTERING ROAD
HAYLING ISLAND
HAMPSHIRE
PO11 9SR

Title: 210 PROPOSED H3G SITE PLAN

Project: H3G UNILATERAL

Purpose of Issue: GENERAL ARRANGEMENT

EE Cell ID: 25500	MBNL Cell ID: HVT022	3UK Cell ID: PO0074
----------------------	-------------------------	------------------------

Master Drawing No: 1107408_HVT022_25500_PO0074_M002	Issue: B
--	-------------