



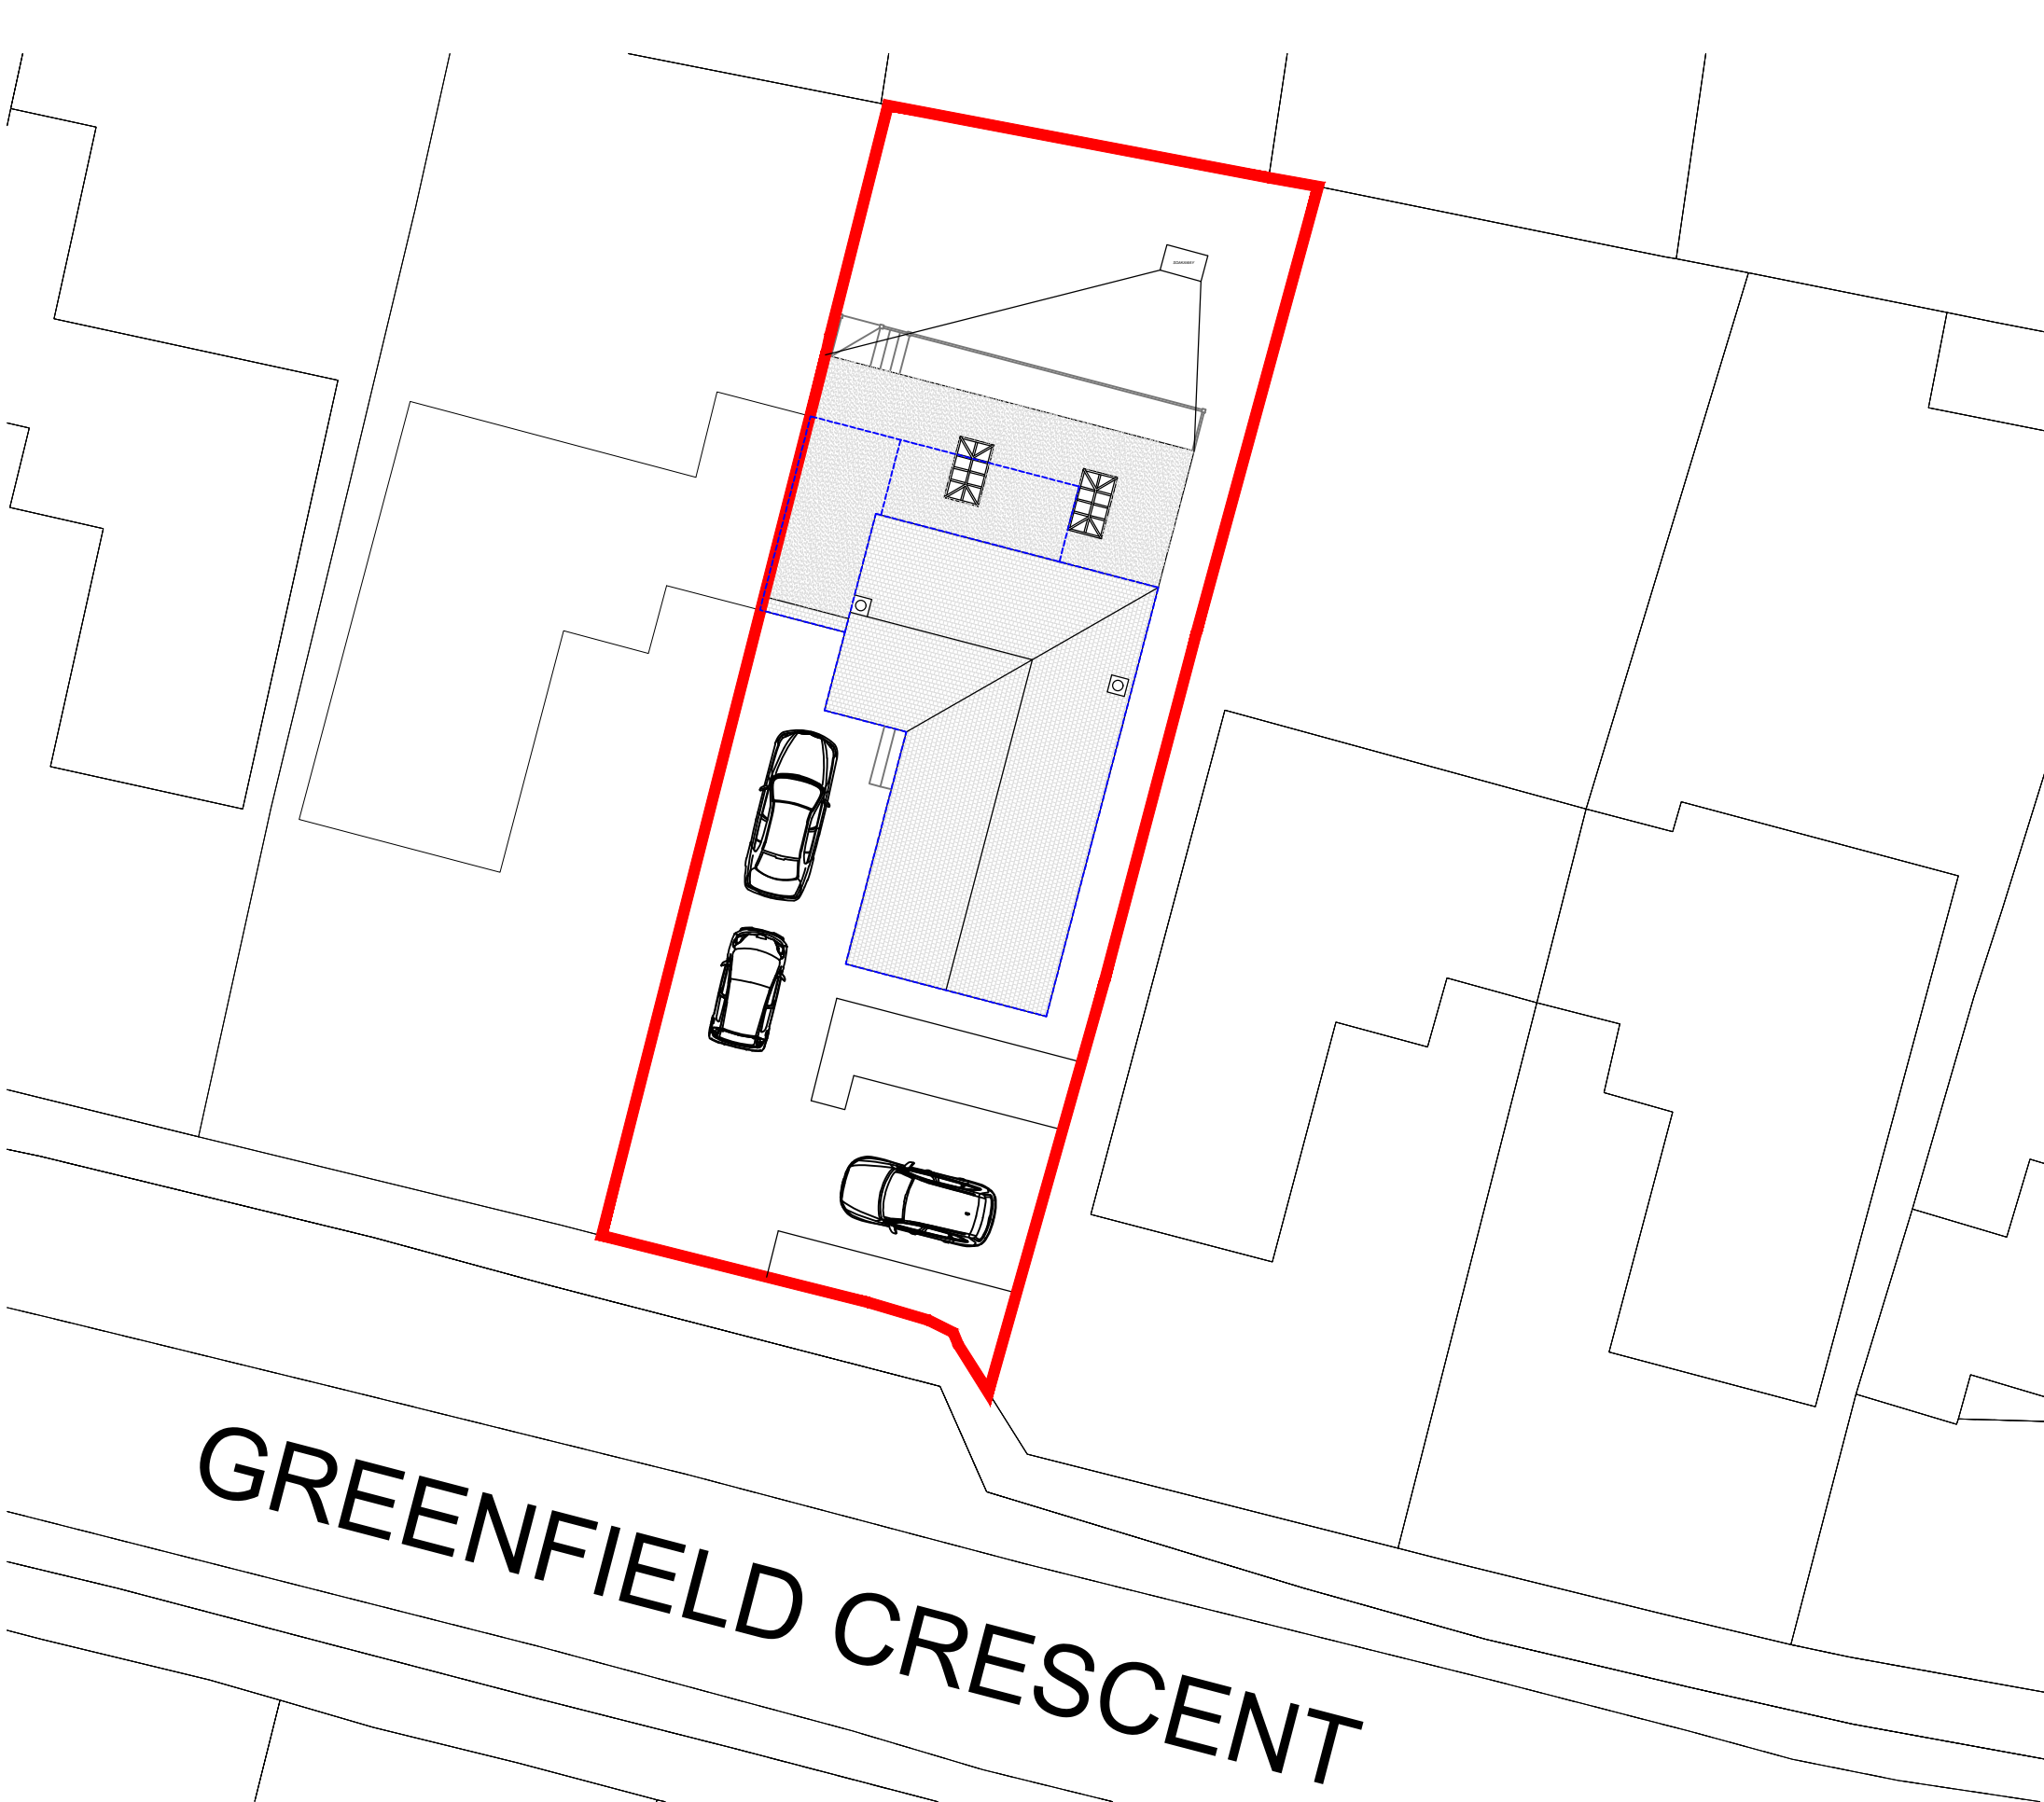


GREENFIELD CRESCENT

SCALE BAR 1:200

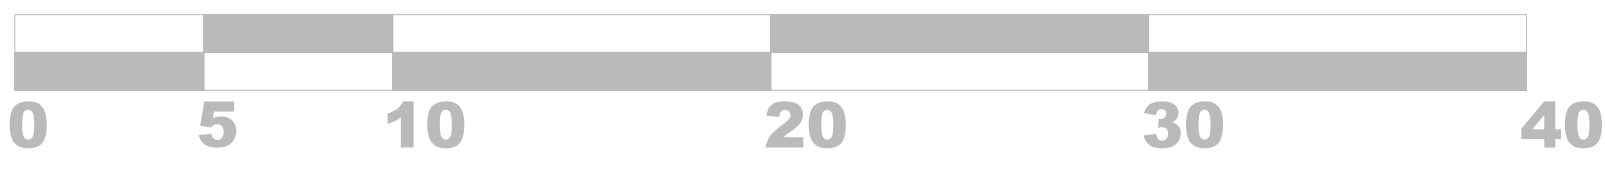

Blue dash line denotes
existing dwelling
footprint

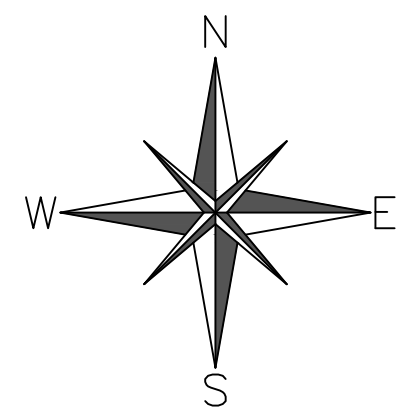

Block Plan
1:200
OS 100047474

DT Drawing Technical		
info@drawingtechnical.co.uk 07845656848		
Site Address:		37 Greenfield Crescent Waterlooville PO8 9EJ
Drawing Title:		Proposed Floor Plans & Elevations
Client Name:		Mr Craig Harrison
Job No. DT174	Scale A3	Date 21/06/2022
Revision C	Drawing No. 3	Drawn By LA
Drawing Notes The contents of this drawing are copyright to Drawing Technical and may not be altered, copied or reproduced without written consent. Contractor must verify all dimensions and report any discrepancies before putting work in hand. Drawings for PLANNING purpose only and hence do not scale from this drawing.		
Rev	Description	Date