



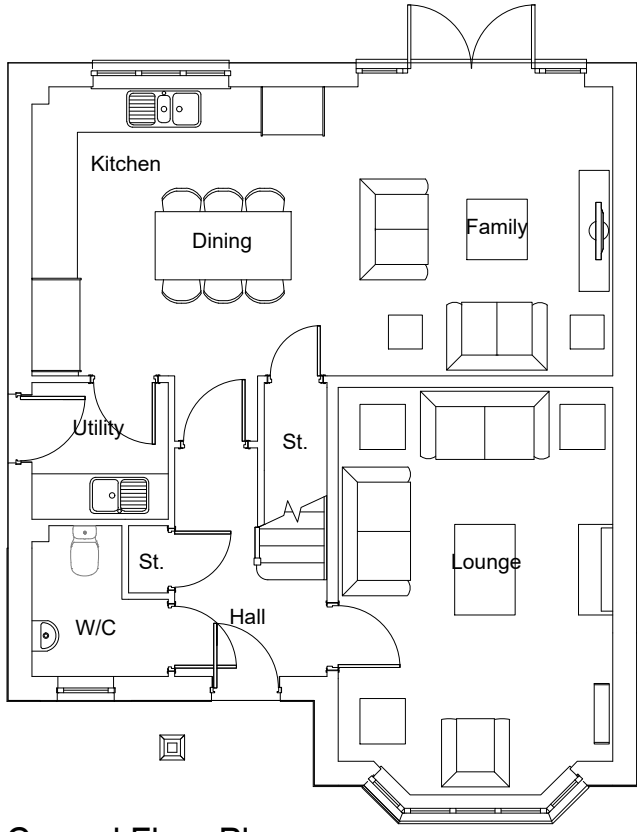

Ground Floor Plan

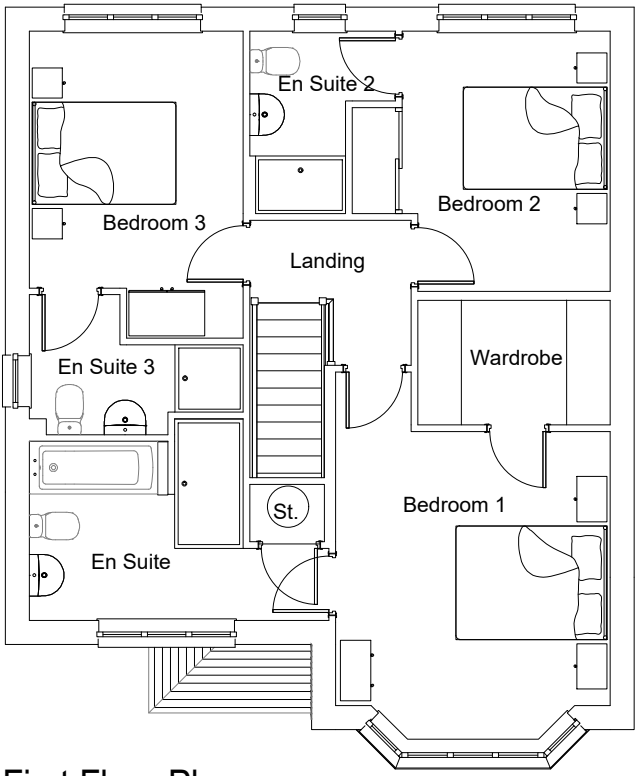

First Floor Plan

Housetype	Variation	Option	PLOT No. As Drawn - Handed - 5, 13
Leamington		Q	
Bedrooms	3	6	
Sq.ft	1417	Sq.m	131.63



Romsey Office Building 300, The Grange, Romsey Road, Michelmersh, Romsey, Hampshire, SO51 0AE T:01794 367703 F:01794 367276	Portishead Office Unit 5, Middle Bridge Business Park, Bristol Road, Portishead, Bristol, BS20 6PN T:01275 407000 F:01794 367276	Rev Description A Planning Issue. B Plot numbers updated. Planning Issue. C Plot numbers updated. Planning Issue. D Plot numbers updated. Planning Issue.	Date 31.03.21 12.08.21 02.11.21 07.02.22	Au JF JF JF JF	Ch	Project Camps Field, Barton Road	Drawing House Type: Leamington Lifestyle Floor Plans	Client Redrow Homes Southern Counties	Job no. REDR200818 Dwg no. HT.LEAMQ.p	Date 11.01.21 Rev. D	Author AY Checker	Scale 1:100 at A3	Status PLANNING Office Romsey	Client ref.	
---	--	--	---	-----------------------------------	-----------	---	--	--	--	---------------------------------------	------------------------------------	--------------------------	--	--------------------	--