


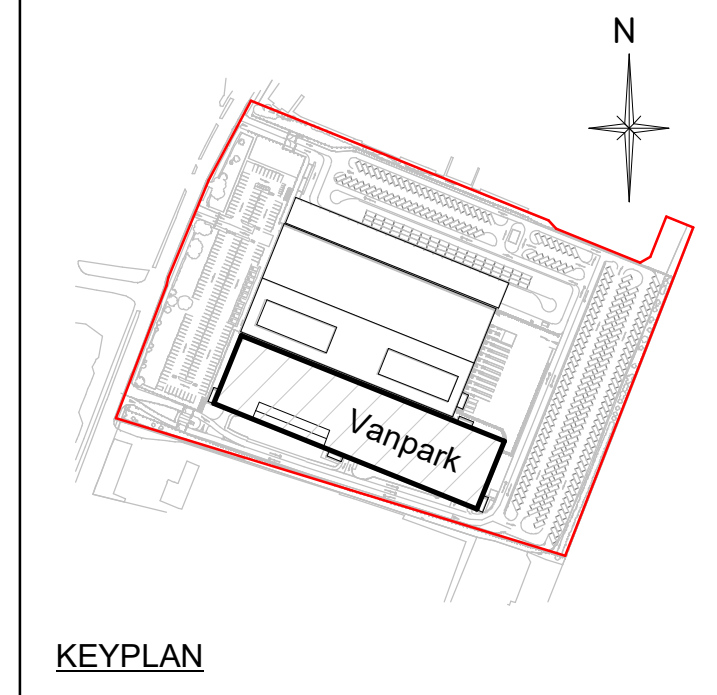

- NOTES
- THIS DRAWING IS TO BE READ IN CONJUNCTION WITH ALL RELEVANT ARCHITECTS, ENGINEERS, AND SPECIALISTS DRAWINGS AND SPECIFICATIONS.
 - FOR GENERAL AND SPECIFICATION NOTES REFER TO DRAWING No. 200810-ZZ-ZZ-DR-S-0001
 - FOR FOUNDATION TYPES AND DETAILS REFER TO DRAWING No. 200810-VP-FN-DR-S-2305
 - NUMBER OF PILES BASED ON MAXIMUM SAFE WORKING LOAD OF 600kN UNLESS NOTED OTHERWISE.
- DENOTES PILECAPS/GROUND BEAMS WITH 50MM THICK HEAVE PROTECTION FOR DETAIL, REFER TO DRAWING No. 200810-XX-GF-DR-S-01341
- DENOTES APPROX. LOCATION FOR ALLOWANCE FOR PERMANENT SHEET PILE WALL TO AVOID UNDERMINING OF FOUNDATIONS AT BOT CONSTRUCTION STAGE AND FUTURE WORK AT EITHER BUILDING.

FOR CONTINUATION OF FOUNDATIONS (SHEET 2)
REFER TO DRAWING No. 200810-VP-FN-DR-S-02322

PILECAP SCHEDULE		
TYPE MARK	SIZE	No. OFF
PC02	2700x900x (dp TBC) PILECAP	86
PC03	2700x2450x (dp TBC) PILECAP	39
PC04	2700x2700x (dp TBC) PILECAP	64

P2	TENDER ISSUE	JWW	ZT	10.05.21
P1	TENDER ISSUE	JWW	ZT	10.07.21
REV	DESCRIPTION	BY	CHK	DATE
CLIENT				

HAVANT PROPERTY INVESTMENT LLP

PROJECT
HAVANT, NEW LANE


DRAWING TITLE
FOUNDATION PLAN - SHEET 1

PINNACLE
CONSULTING ENGINEERS

MERCURY HOUSE ALCHEMY,
BESSEMER ROAD,
WELWYN GARDEN CITY,
HERTS.
AL7 1HE
NORWICH | LONDON | DUBLIN | THE HAGUE

DRAWING STATUS			
TENDER			
SCALE # A0	DATE	DRAWN	CHECK
1:100	JUL'21	JWW	ZT
DRG NO.			REV.
200810-PIN-VP-FN-DR-S-02321			P2

COPYRIGHT PINNACLE

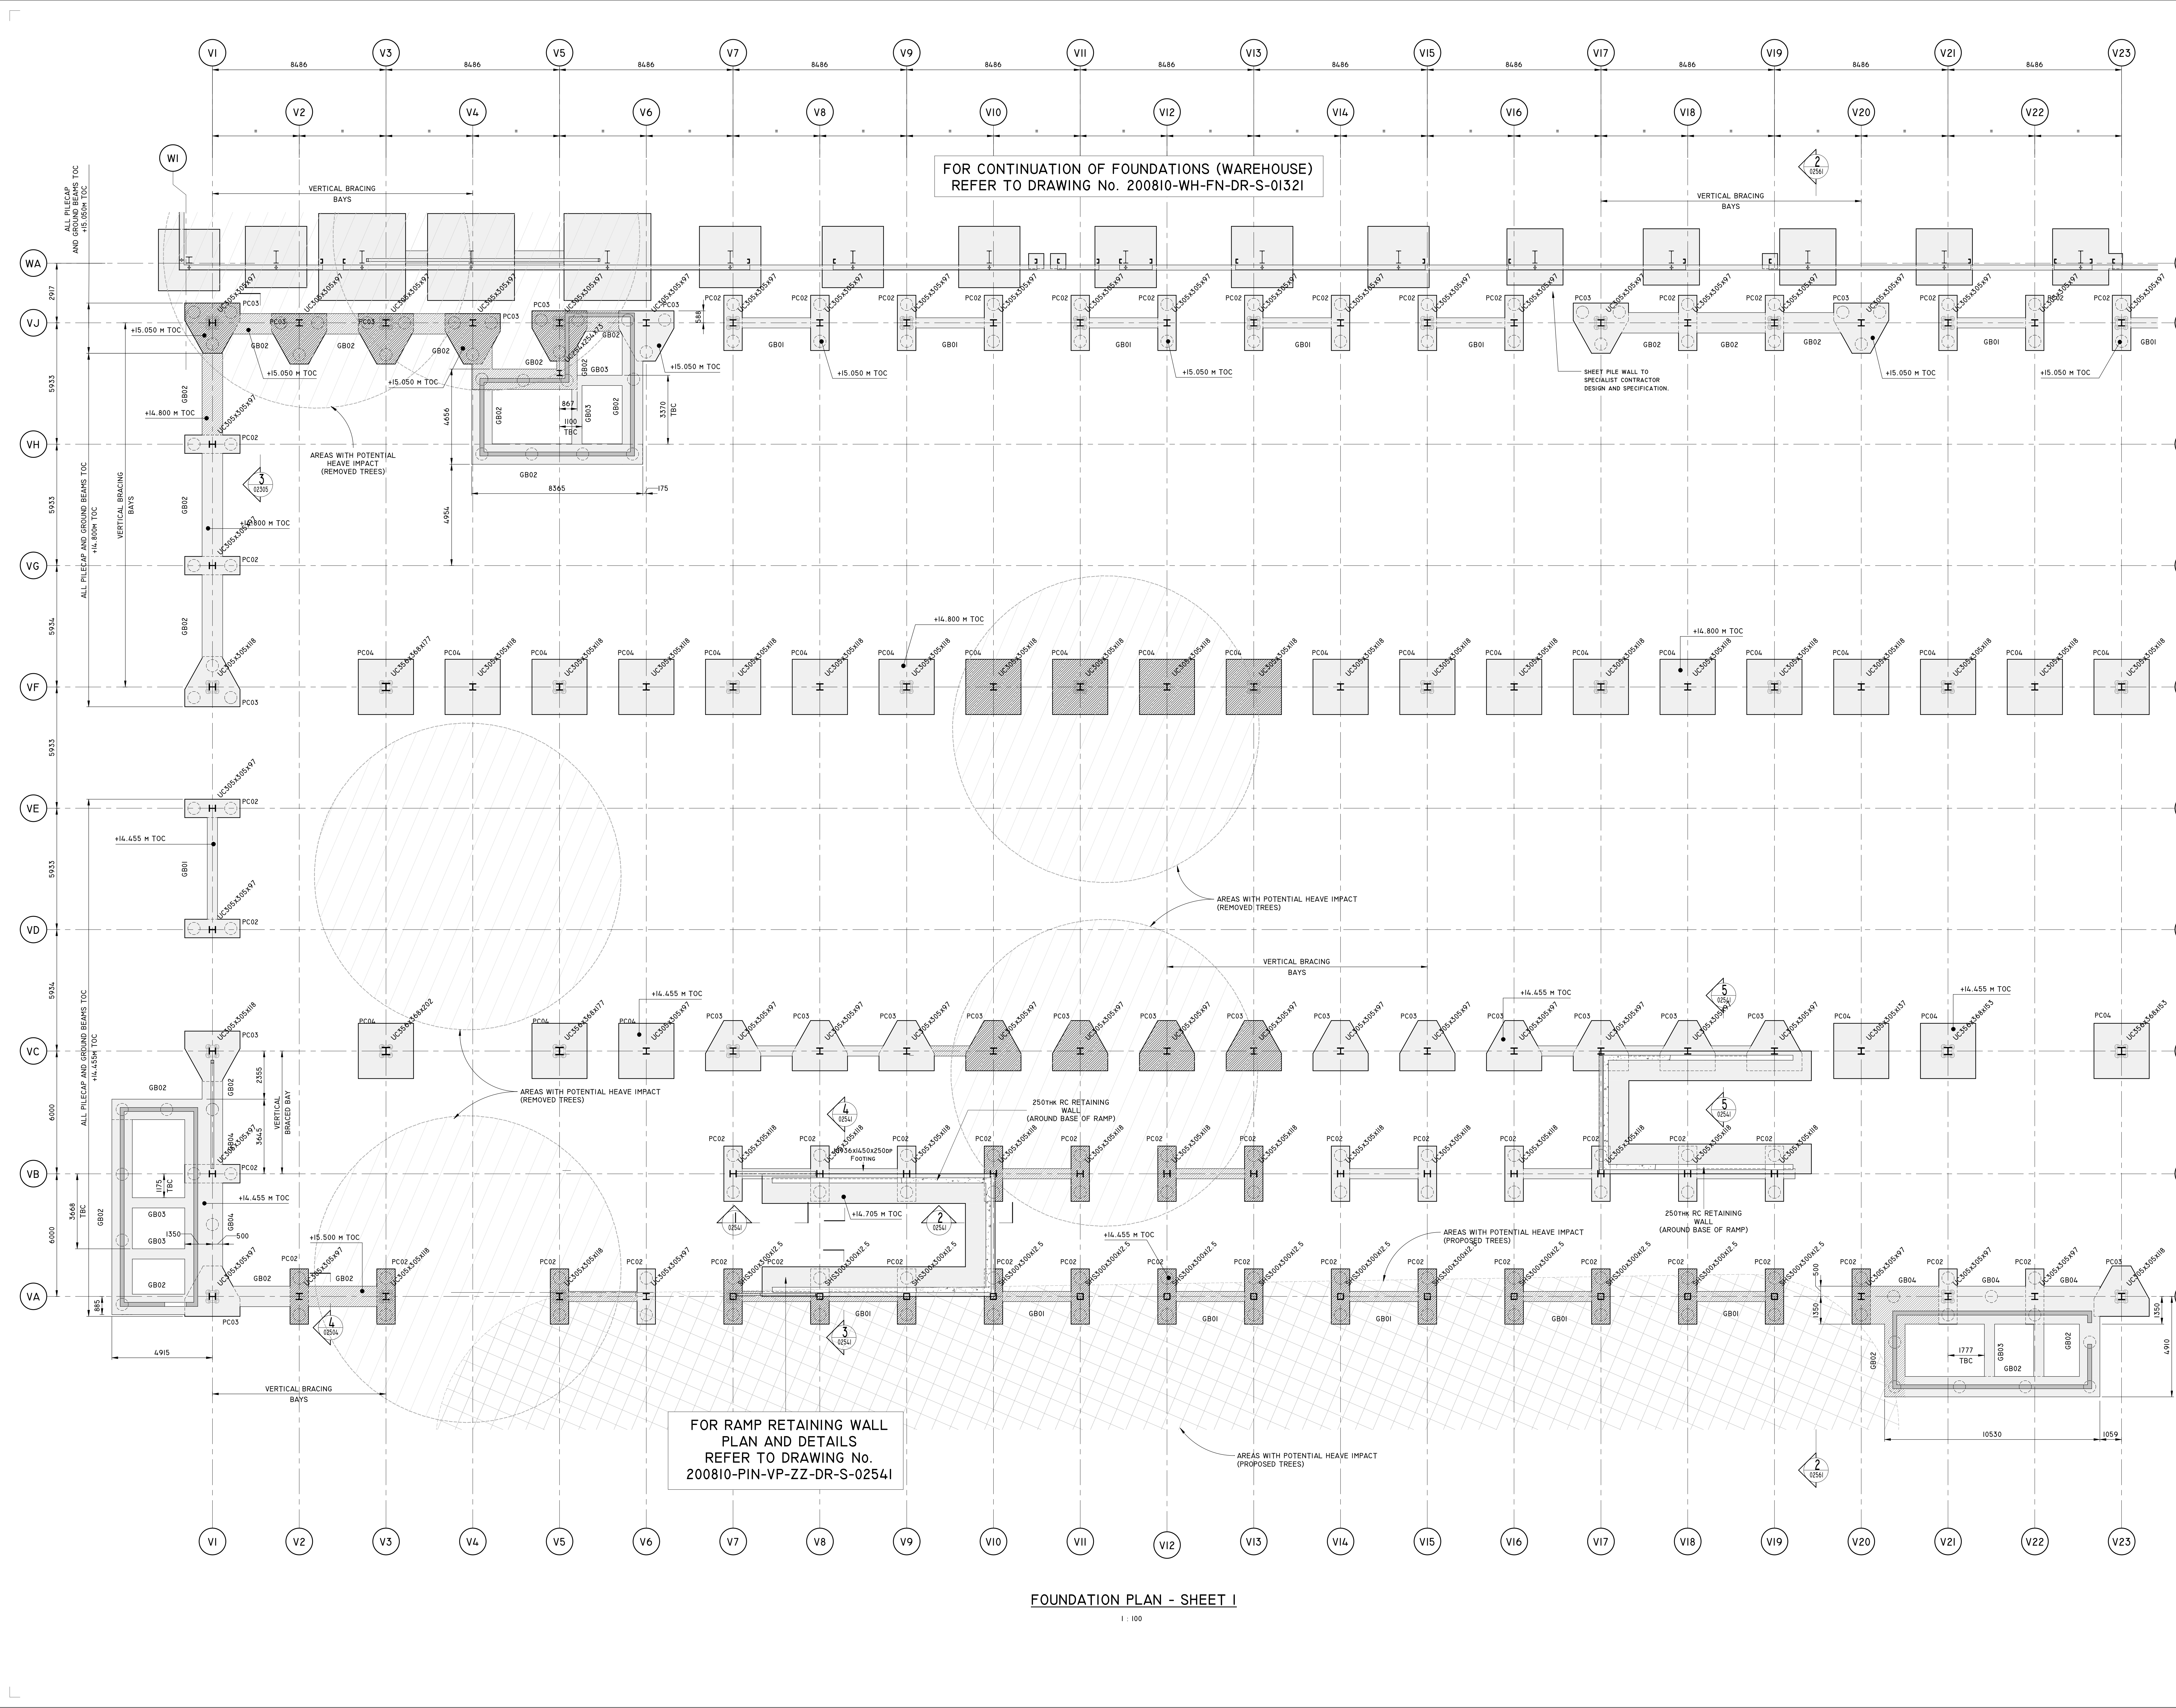

FOUNDATION PLAN - SHEET 1

1 : 100