

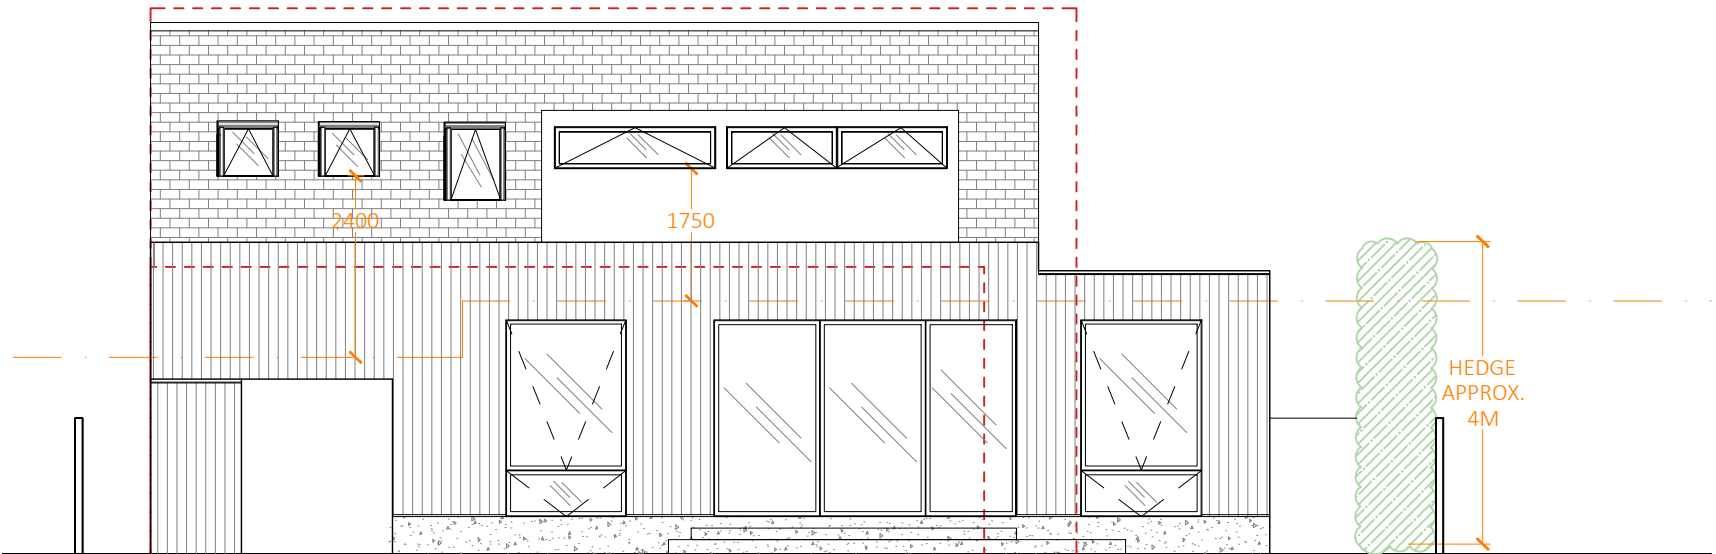
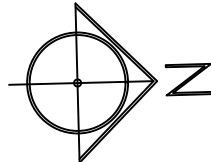
 



Existing Approved Elevations

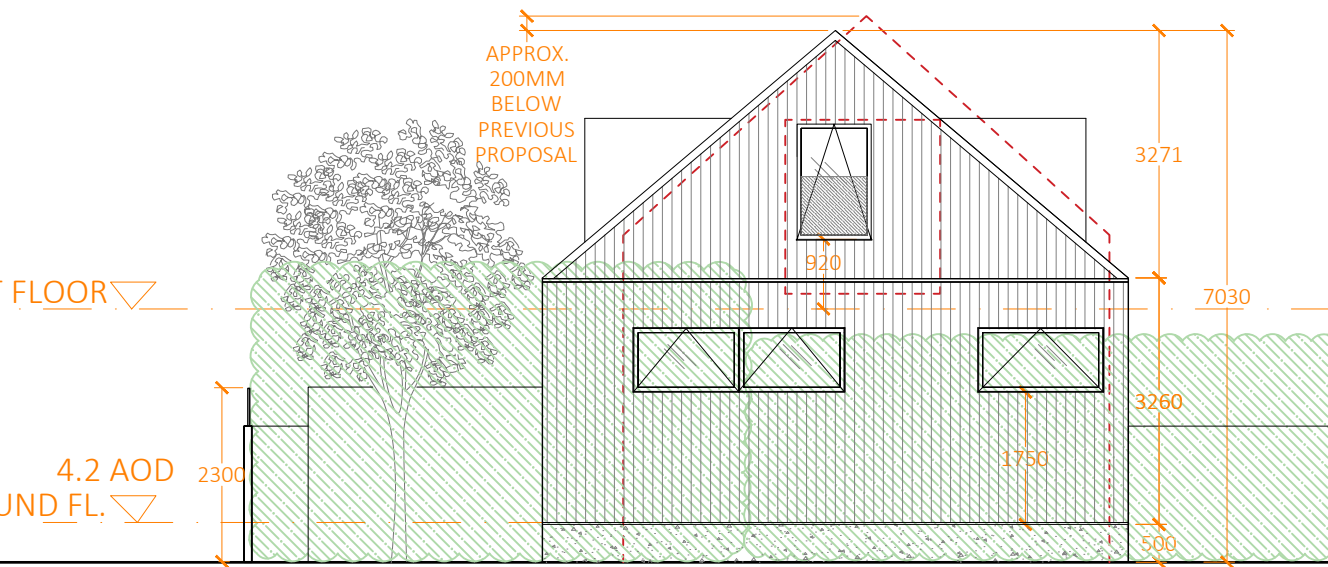


West Elevation

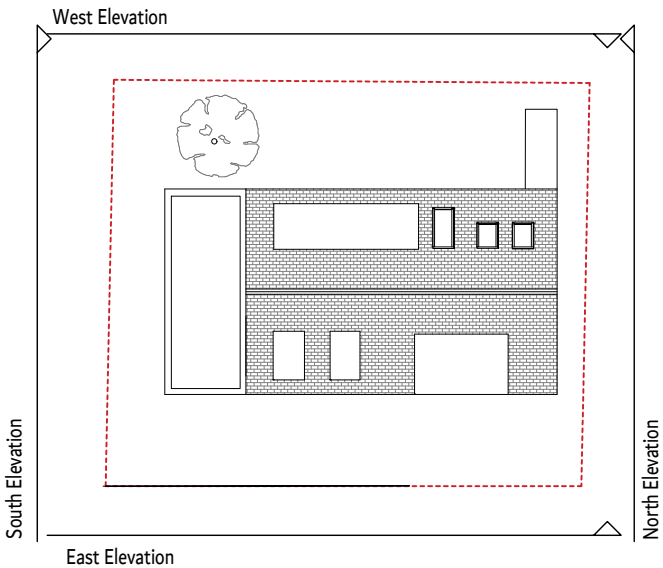

South Elevation

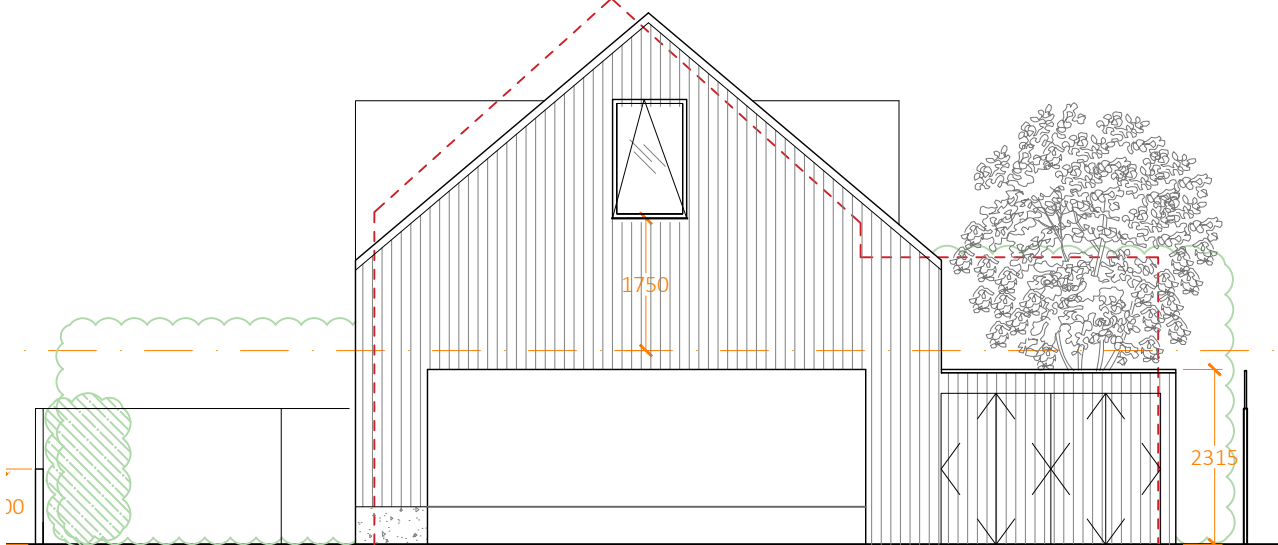

North Elevation

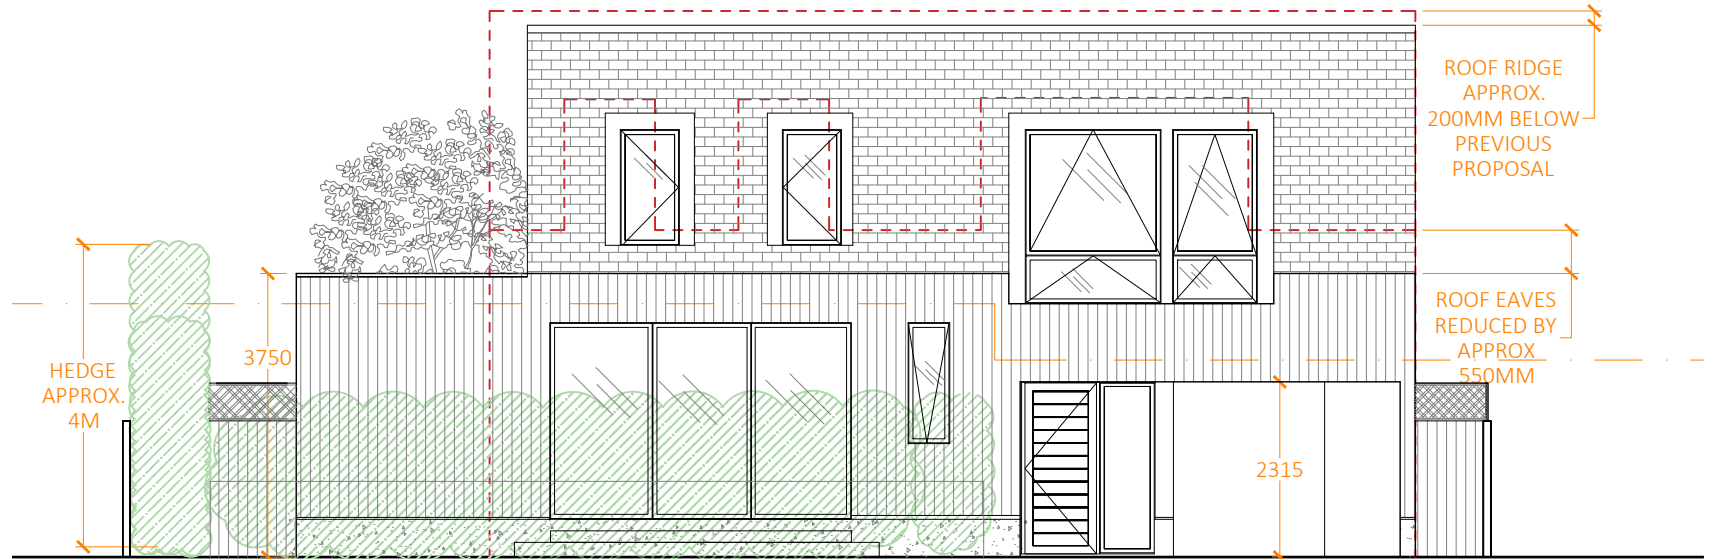

East Elevation

REV:A 31/03/2022 Existing approved elevations  
PLANNING

RS

ARCHITECTURE

CLIENT:

PROJECT:  
3 Nutbourne

TITLE:  
Existing Approved Elevations

DRAWING NUMBER : 010.A

Scale : 1:100 @ A3

DATE: 31/03/2022  
DRAWN BY: AS APPROVED BY: RS

194 Southwood Road, Hayling Island,  
Hampshire, PO11 9QL  
07887933281  
rob@rs-architecture.co.uk  
www.rs-architecture.co.uk