


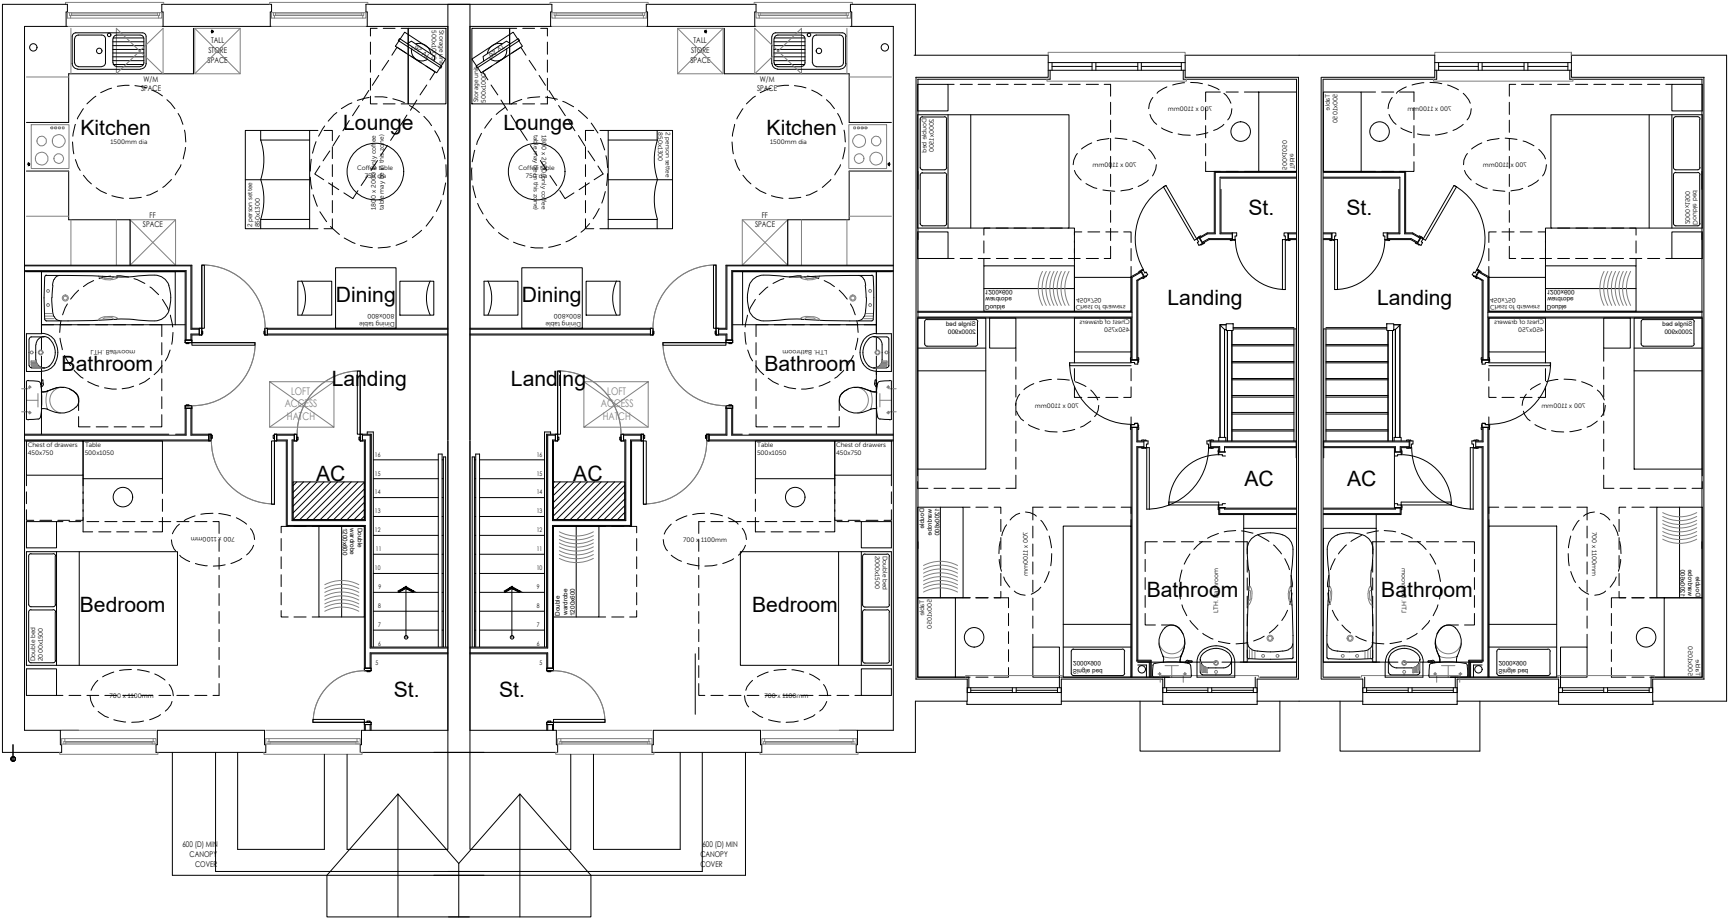

First Floor Plan

Housetype	<i>Leadon</i>	Variation	Option	<i>FF</i>	Housetype	<i>Tavy</i>	Variation	Option
Bedrooms	1	Persons	2		Bedrooms	2	Persons	4
Sq.ft finish	571	Sq.m finish	53.08		Sq.ft finish	853	Sq.m finish	79.20
Sq.ft structural	580	Sq.m structural	53.94		Sq.ft structural	867	Sq.m structural	80.54



Romsey Office Building 300, The Grange, Romsey Road, Michelmersh, Romsey, Hampshire, SO51 0AE T:01794 367703 F:01794 367276	Portishead Office Unit 5, Middle Bridge Business Park, Bristol Road, Portishead Bristol, BS20 6PN T:01275 407000 F:01794 367276	Rev Description A Planning Issue. B Planning Issue.	Date Au Ch 31.03.21 JF 02.11.21 NC
---	---	---	---

Project	Camps Field, Barton Road		
Drawing	House Type: Leadon and Tavy Plots 65-70 - First Floor Plans		
Client	Redrow Homes Southern Counties		
Job no.	REDR200818	Date	16.03.21
Dwg no.	P65-70.p2	Rev.	B
Author	JF	Checker	Scale 1:100 at A3
Status	PLANNING		Office Romsey
Client ref.			

The logo for thrive. architects features the word "thrive." in a white, lowercase, handwritten-style font on an orange square background. Below the square, the word "architects" is written in a bold, orange, lowercase sans-serif font.

