

Key

- Existing Wall

- Proposed Wall


- Removed

- Floor Finish Level


- Floor to Ceiling Height

0.0


2890

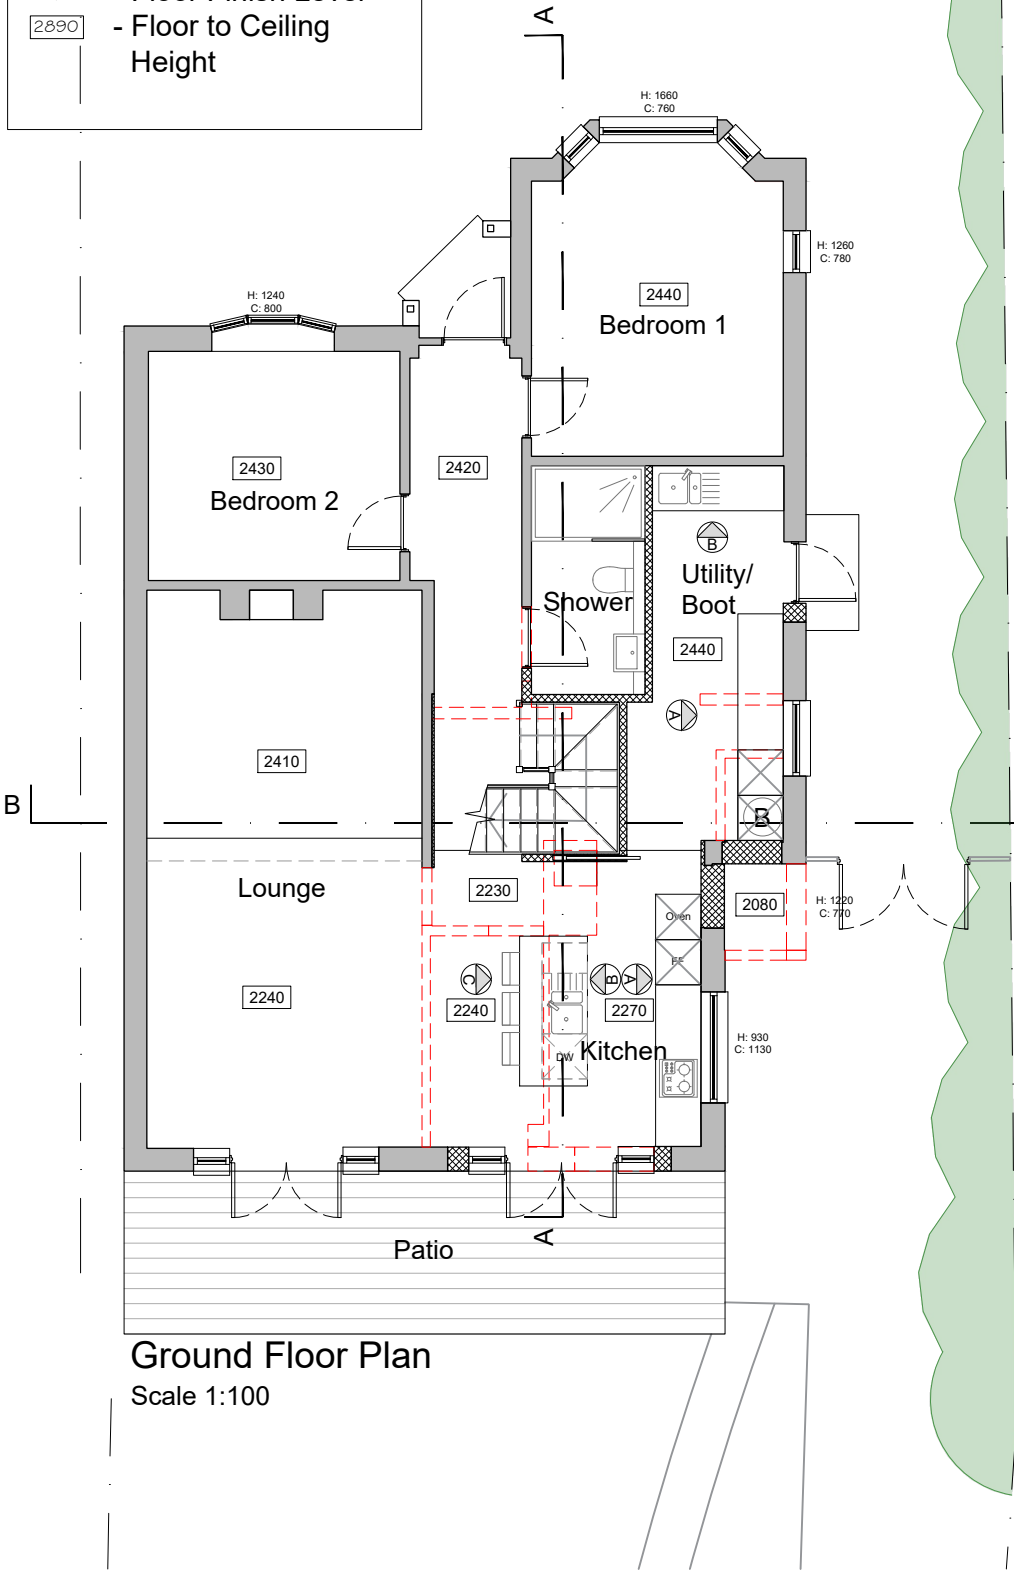

Ground Floor Plan
Scale 1:100

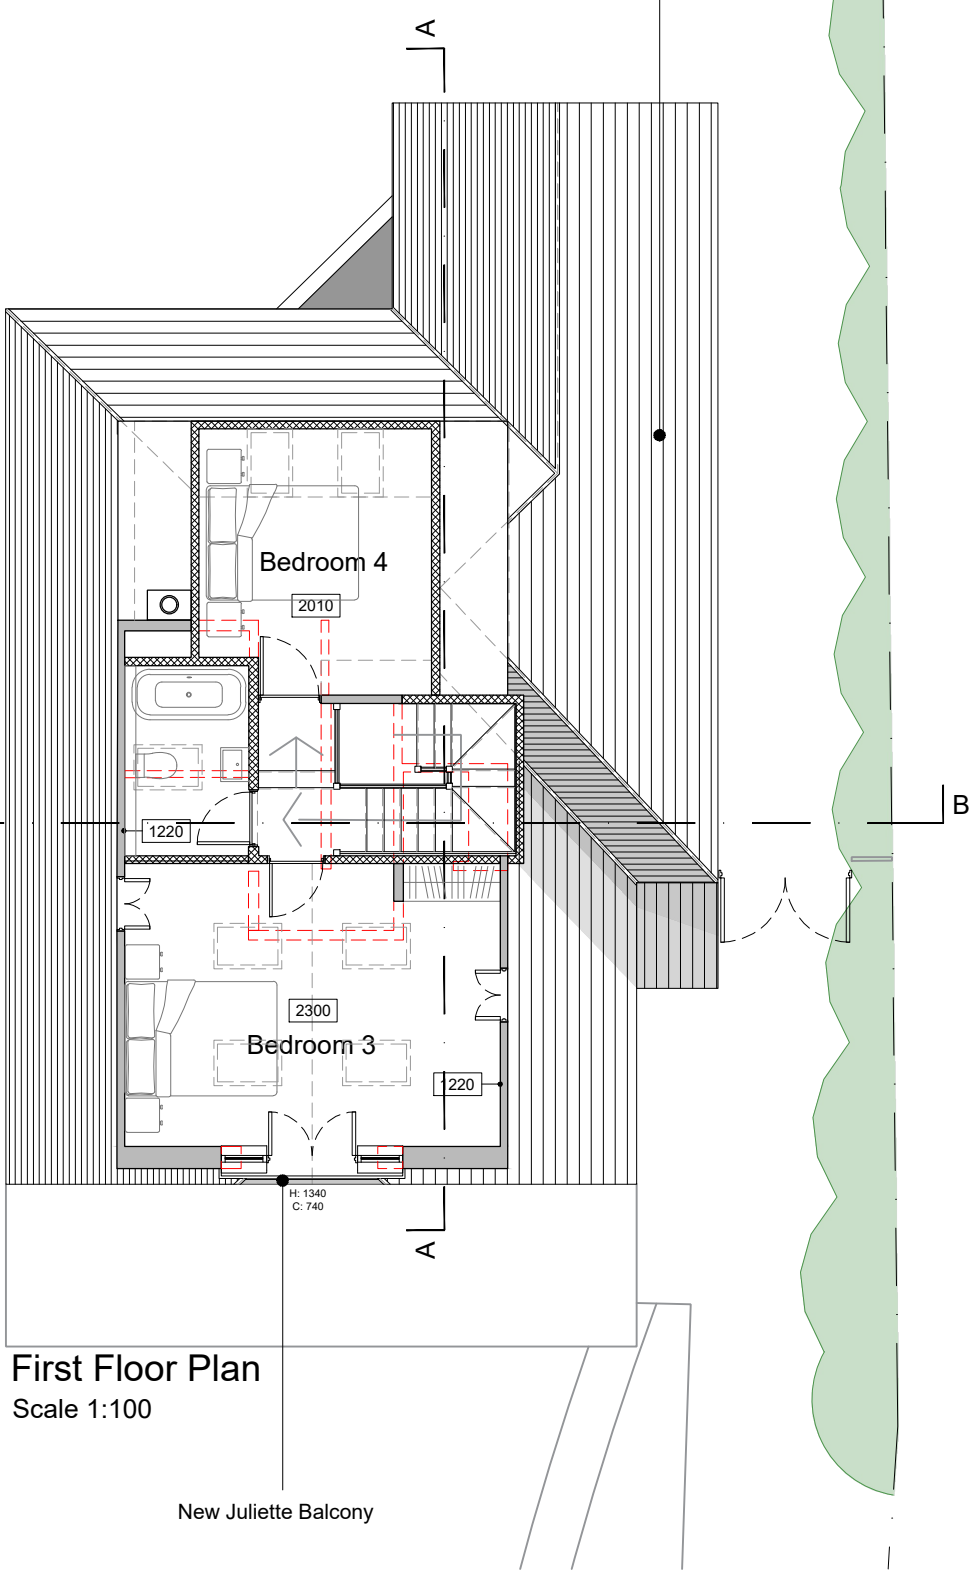


First Floor Plan
Scale 1:100

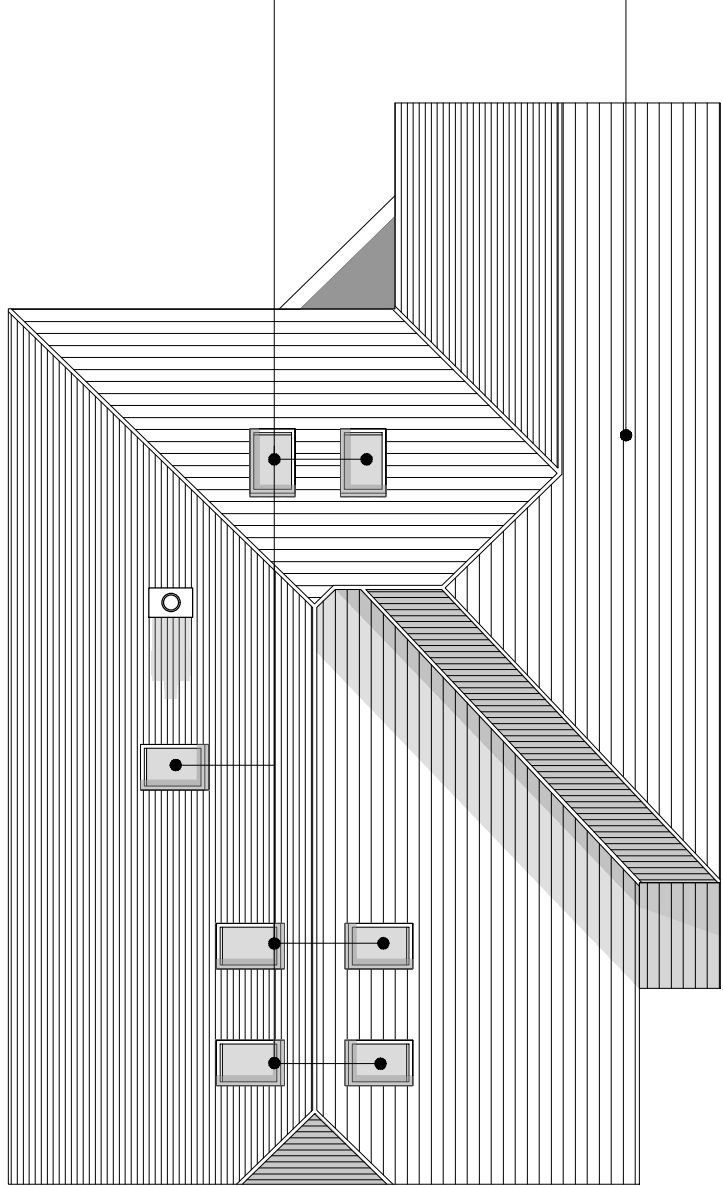

Roof Plan
Scale 1:100

Rev	Date	Description	By	PM
A	24.09.21	First Issue	LAC	JM

REVISIONS

 

Design Team Studios LTD
Copyright Reserved
Check Dimensions on Site

© Crown copyright and database rights (2020)
Ordnance Survey 0100031673
© Local Government Information House Limited copyright and database rights (2020) 0100031673

DRAWING STATUS:
Planning

REVISION:
A

PROJECT
3 Morelands Road
Waterlooville PO7 5PT
CLIENT
Billy and Lisa Dyne

Scale @ A3: 1:100
Date: © Sept 2021

Drawn by: LAC
Checked by: JM

DRAWING TITLE
Proposed Plans

DRAWING NUMBER:
549.P101_A

The Clock Tower, Great Southsea Street at Castle Road
Southsea, Portsmouth, Hants, PO5 3BY
Tel: 02392 837149



E: info@designteamstudios.com
W: www.designteamstudios.com

