

NOTES:

Dimensions to be checked on site before commencing work.
Any discrepancies shall be reported to the architect immediately.


Do not scale from these drawings except for planning purposes.

Use figured dimensions only.

Where applicable this drawing is to be read in conjunction with other consultants' drawings.


All drawings to be read in conjunction with specification and all other drawings including structural engineer and mechanical and electrical drawings / specification

W.G.01

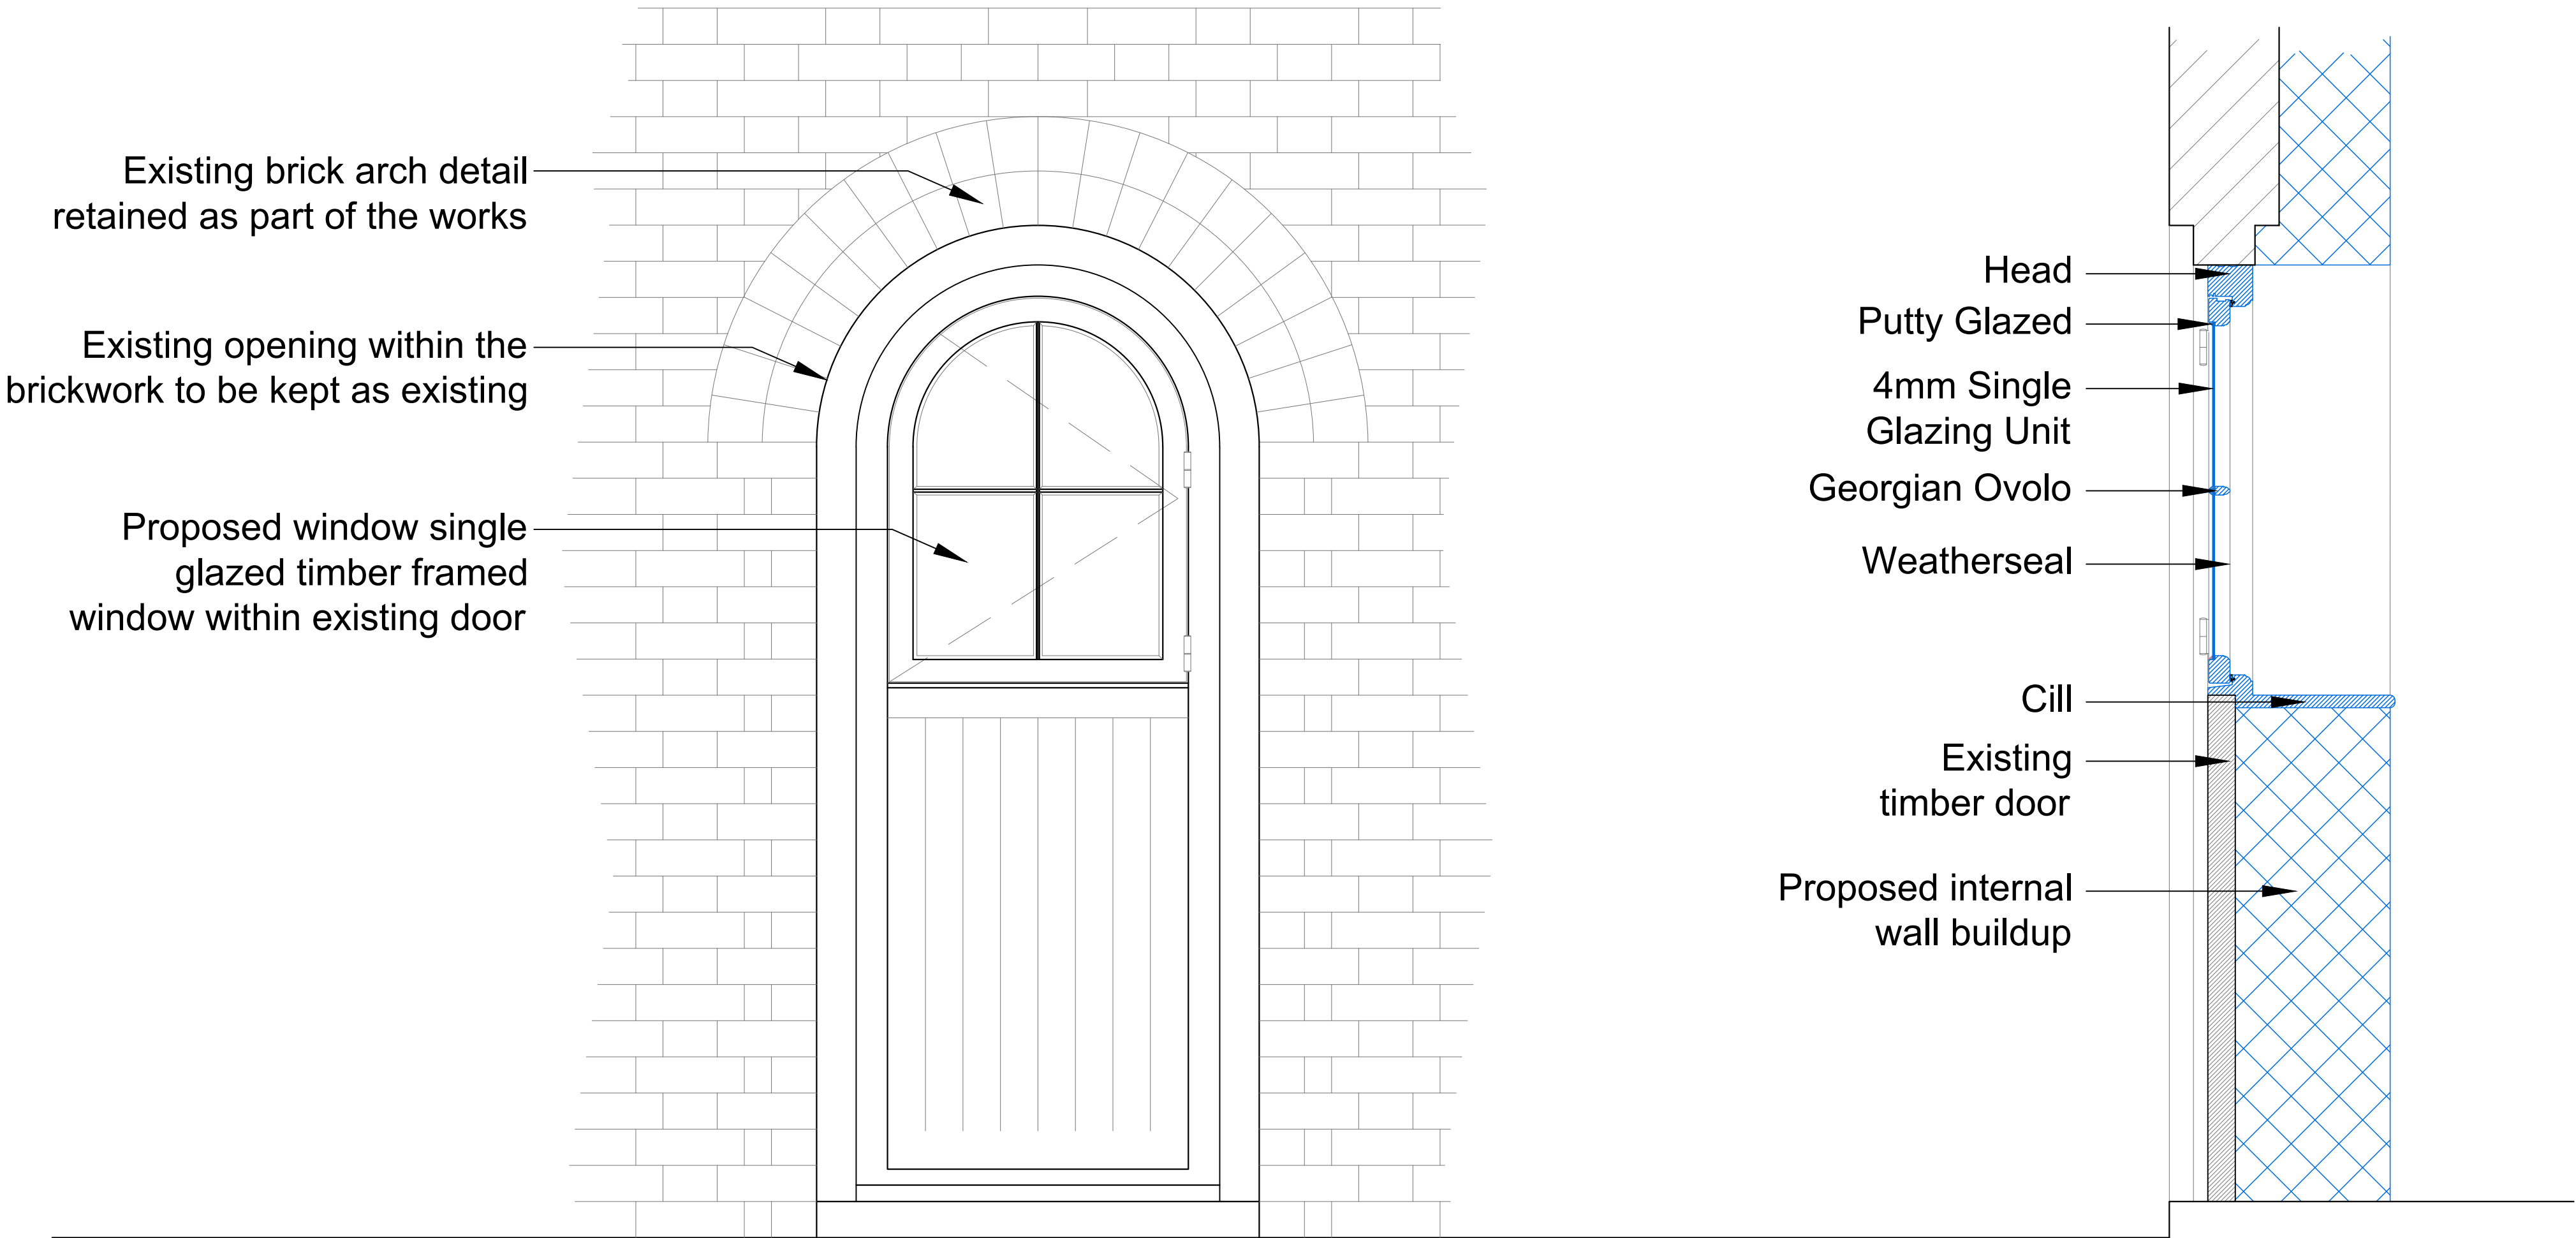


FRONT ELEVATION
1:10

SECTION A
1:10

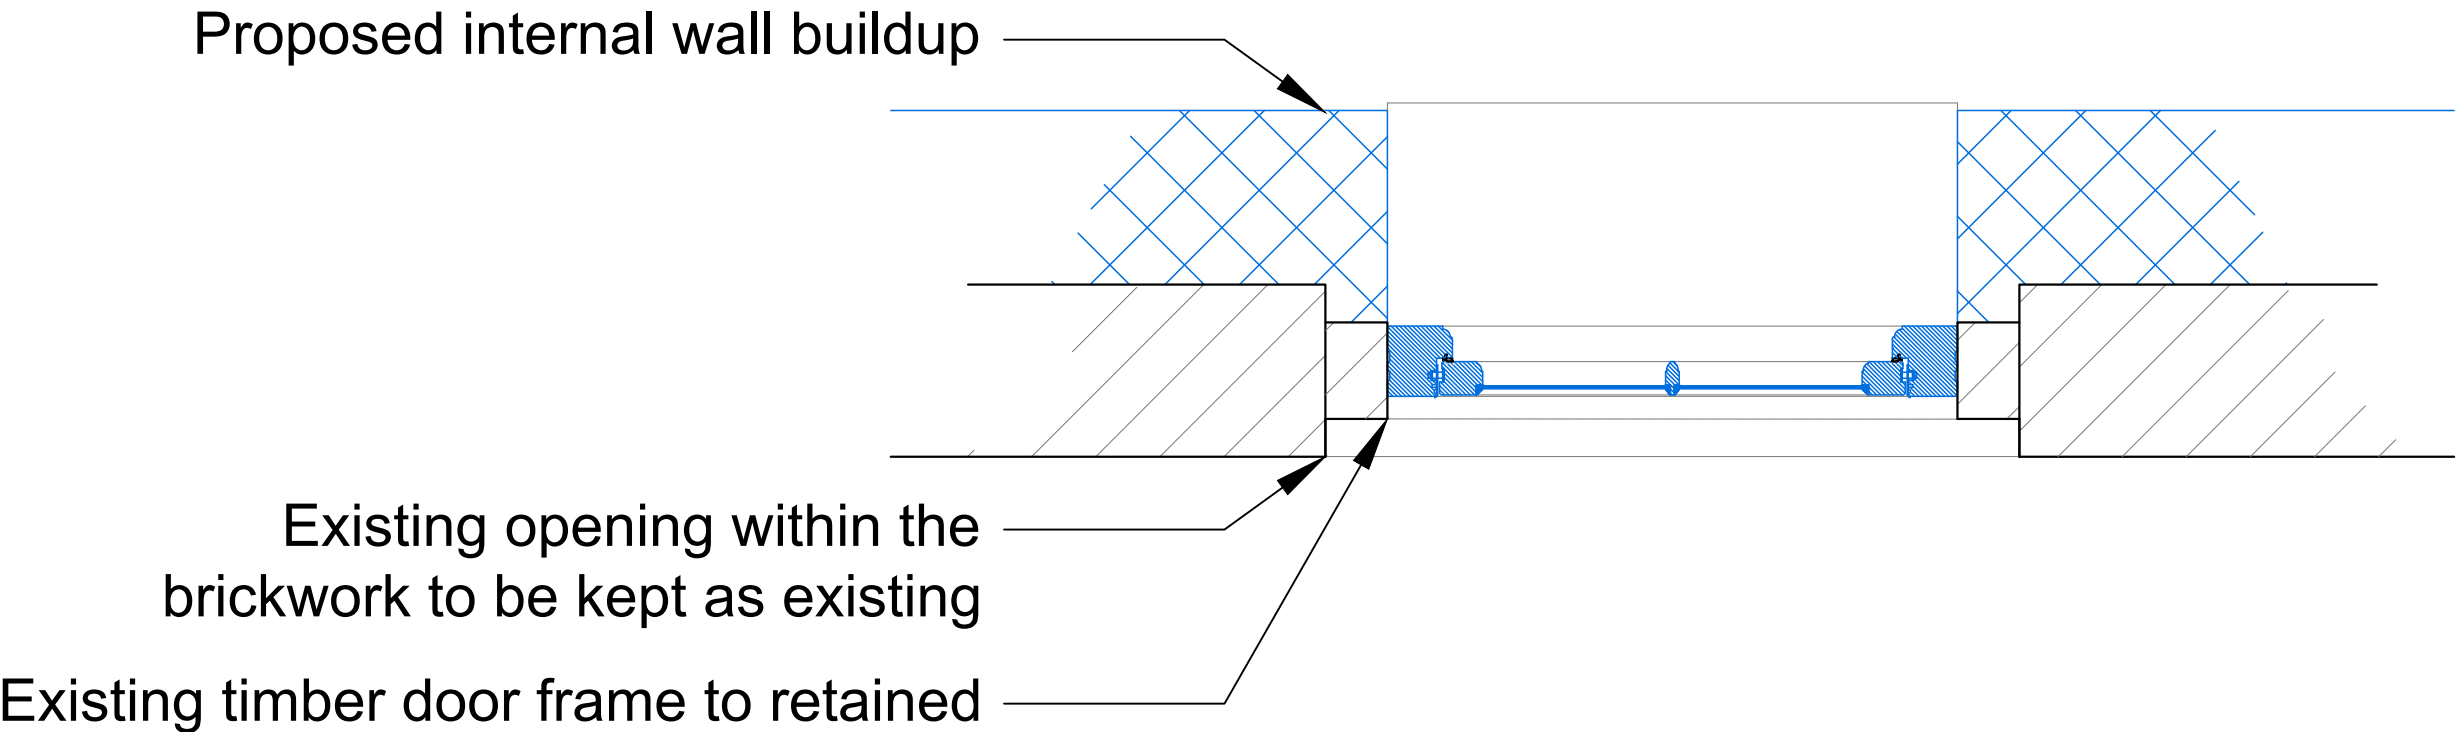

SECTION B
1:10

 

REV	DATE	AMENDMENT	DRAWN



Helyer Davies Architects Ltd
1 The Old Flour Mill,
Emsworth, PO10 7BT
01243 370 715

www.hdarchitects.co.ukmail@hdarchitects.co.uk

PROJECT

Wharf House
King Street
Emsworth
PO10 7AZ

DRAWING

Window planning condition drawings.
External Window

SCALE

as noted @ A1

DATE	APR 2022	DRAWN	TP
DRAWING NUMBER	19165-06	REVISION	b