



Dimensions to be checked on site before commencing work. Any discrepancies shall be reported to the architect immediately.

Do not scale from these drawings except for planning purposes. Use figured dimensions only.


Where applicable this drawing is to be read in conjunction with other consultants' drawings.

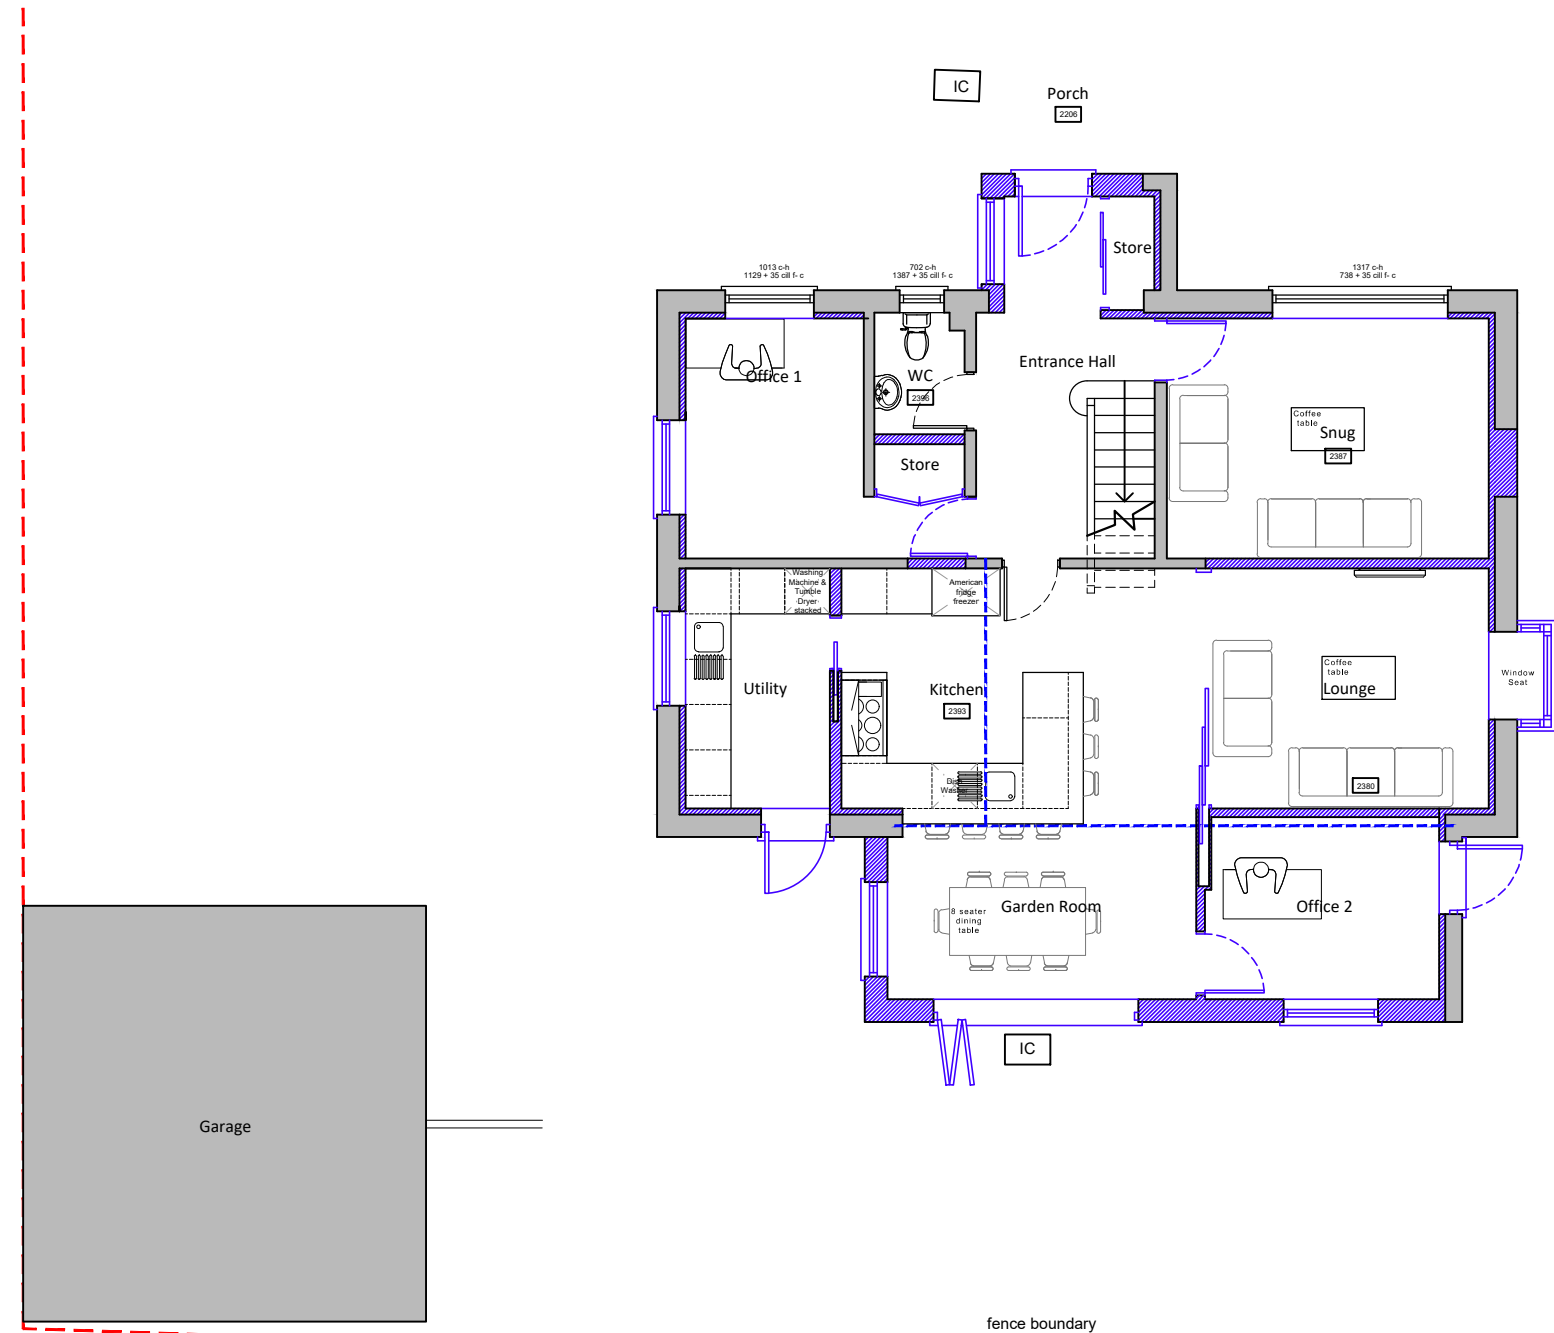

Ground floor plan scale 1:100

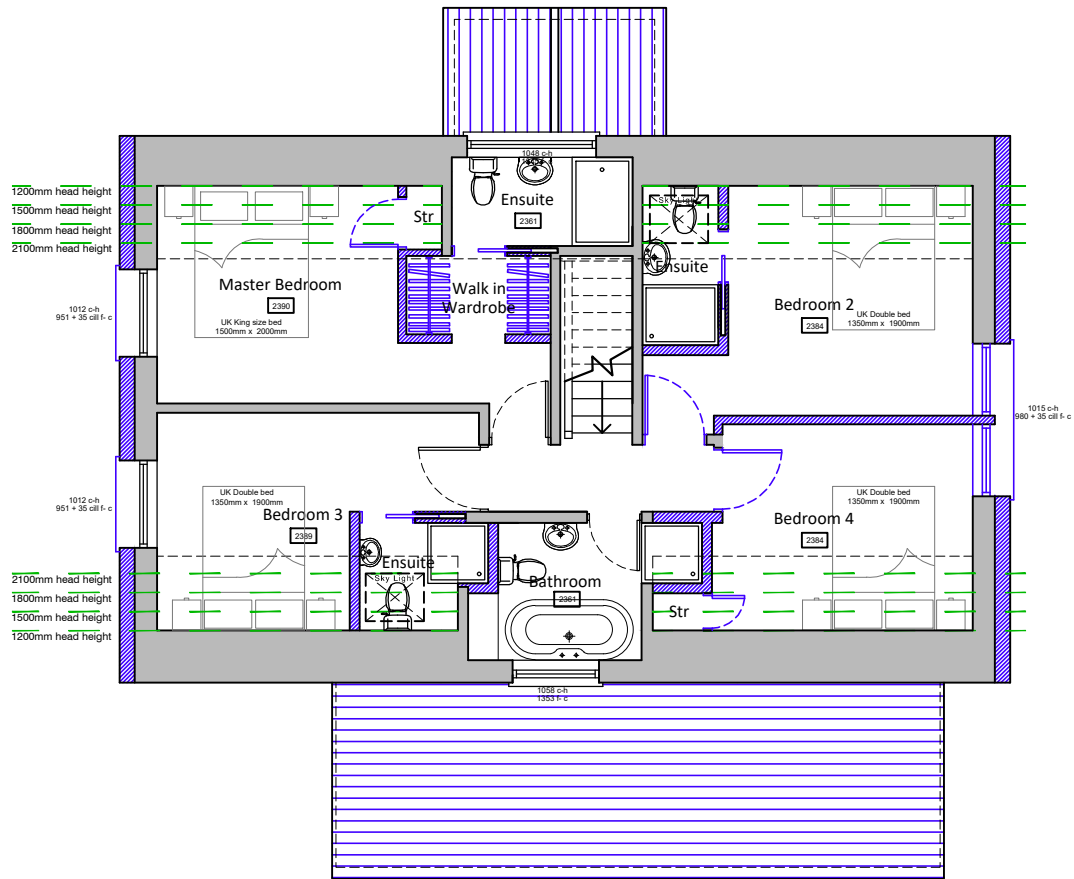

First floor plan scale 1:100

 

Existing walls Proposed walls Proposed structure

For MR & MRS BOYS	Title PLANS AS PROPOSED	Office Tel: 01243 933732
Project PROPOSED ALTERATIONS AT 1 PURBROOK WAY, PURBROOK, WATERLOOVILLE, HAMPSHIRE, PO7 8BE	Date APRIL 2022	Email: admin@jb-architecturedesign.com
	Drawn SR	Web: www.jb-architecturedesign.com
	Scale as noted @ A3	
	Checked -	
	Job Number PL582.22	Revision A
	Drawing Number -04	

