


Site Plan/ Block Plan

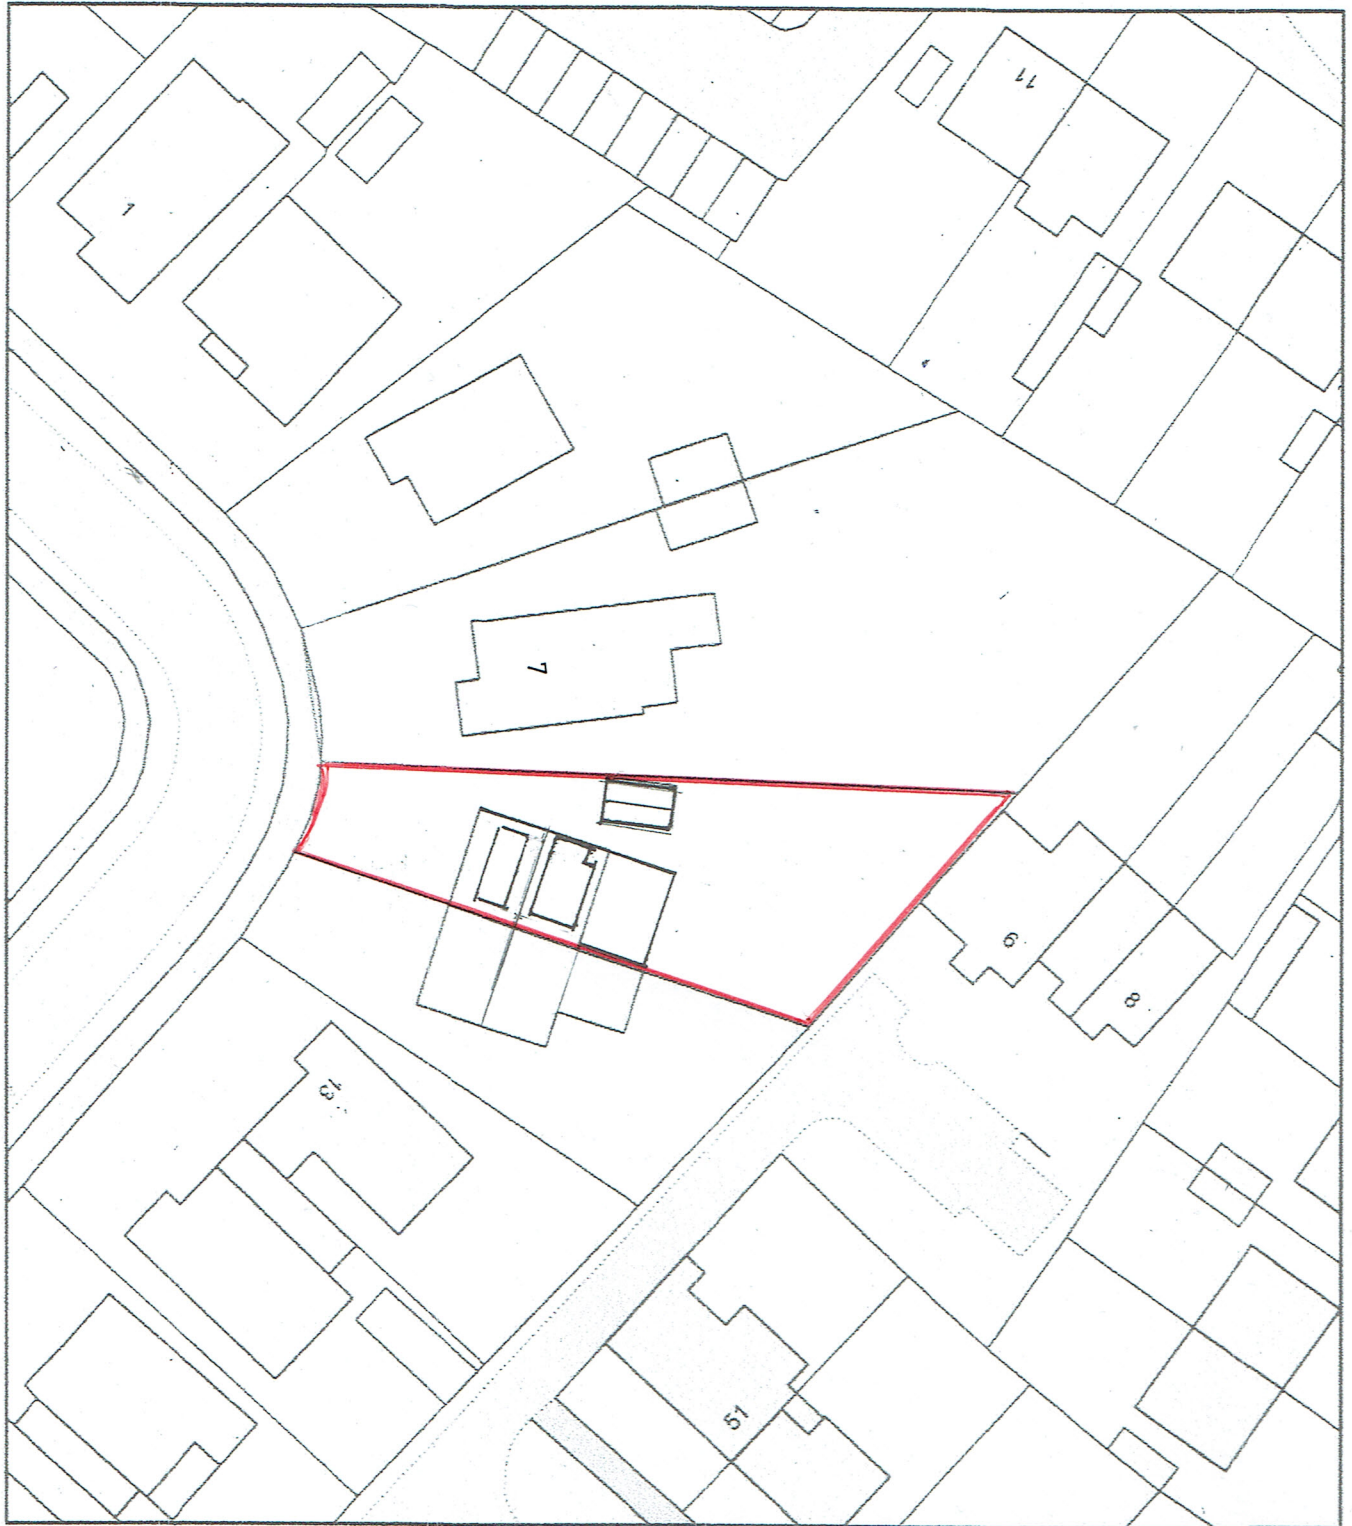

ReQuestaPlan

0 20
Metres



Scale: 1:500 @ A4
14-12-2021