



Existing Undercroft Plan

Scale 1:100 @ A3

 

PLANNING

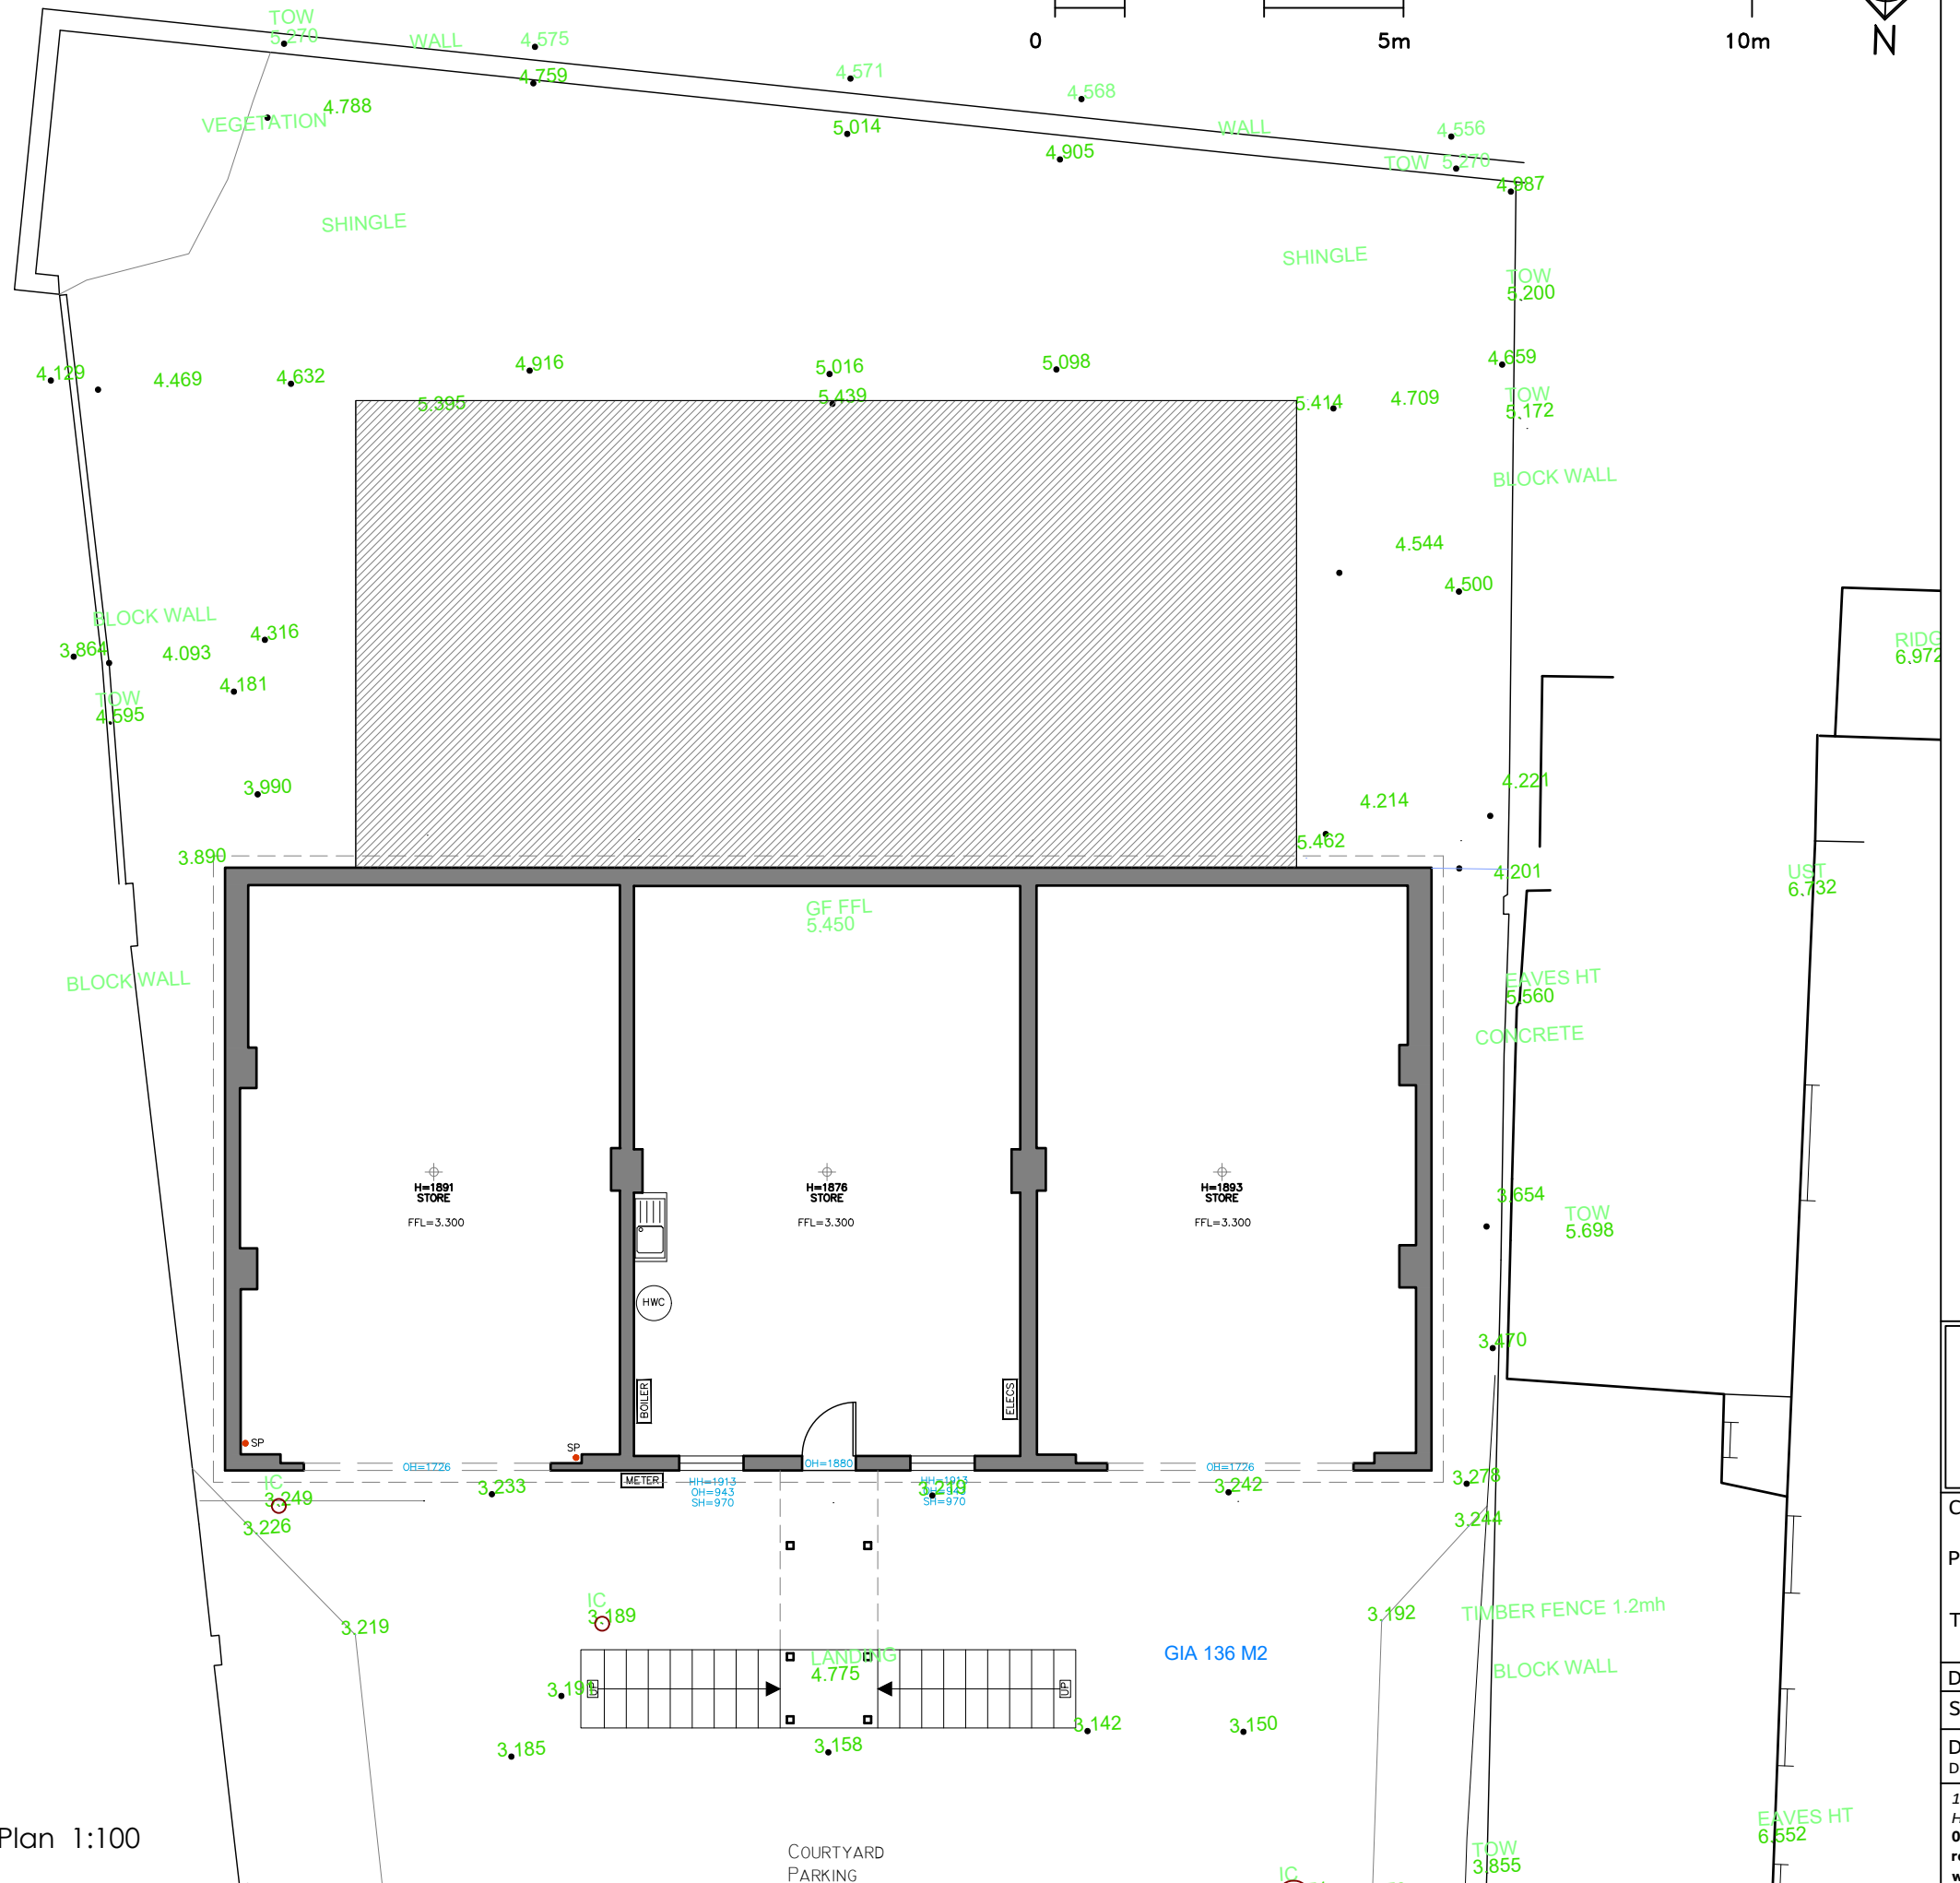

RS

HITECHTURE

CLIENT:

PROJECT:
208 Southwood Road
TITLE: Existing Undercroft Plan

DRAWING NUMBER : 012

Scale : 1:100 @ A3

DATE: 20/09/2021
DRAWN BY: AS APPROVED BY: RS

194 Southwood Road, Hayling Island,
Hampshire, PO11 9QL
07887933281
rob@rs-architecture.co.uk
www.rs-architecture.co.uk

Existing Undercoft Floor Plan 1:100

COURTYARD
PARKING