

Project: Proposed Demolition of Conservatory,
WC, Cupboard, Garage & Form Single
Storey Rear & Side Extensions

Client: **LM & AM Davies**


Title: Proposed Elevations

Date: Oct-21

Drawn: NM


Drawing Number: **21/289/03**

Scale: 1:100

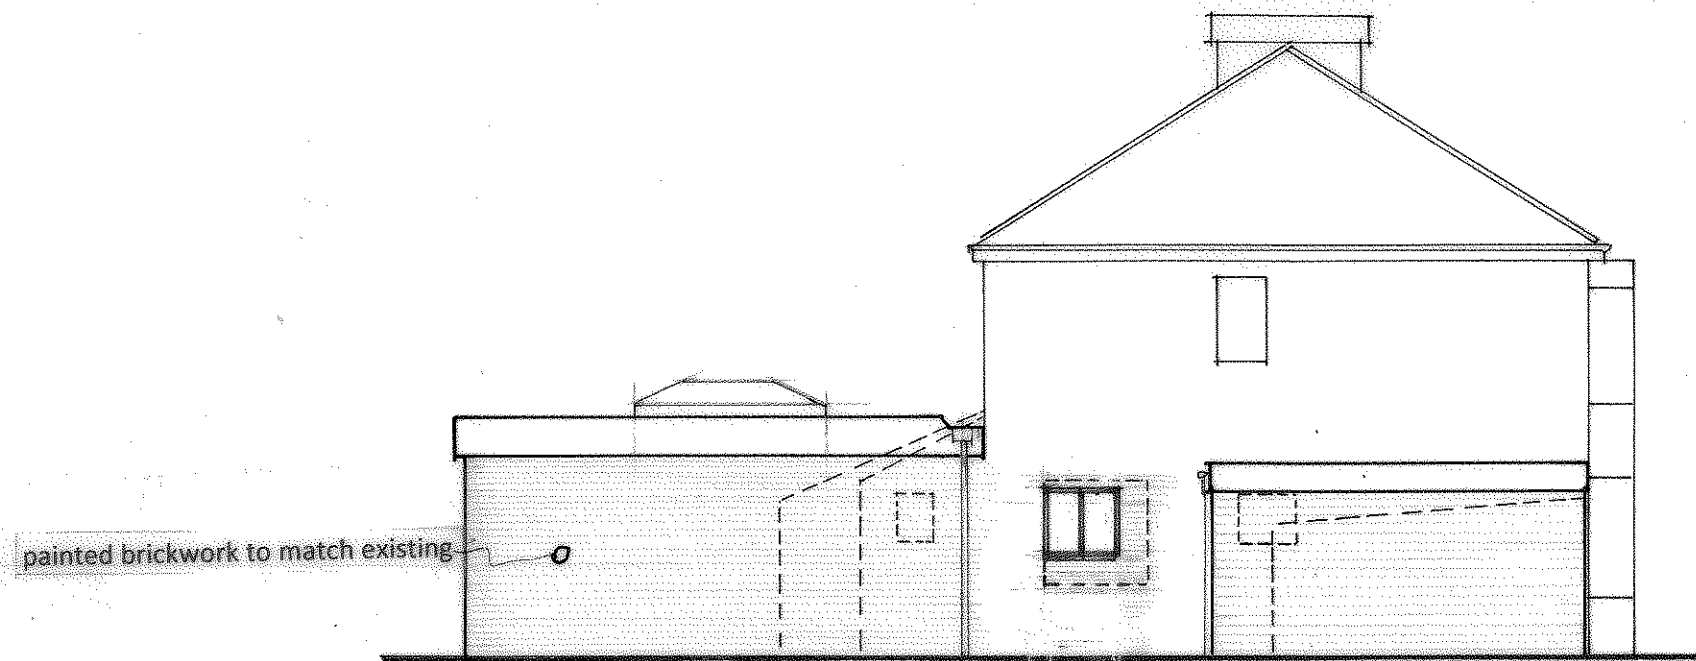


PROPOSED NORTH ELEVATION


VISUAL SCALE: 1:100 @ A3

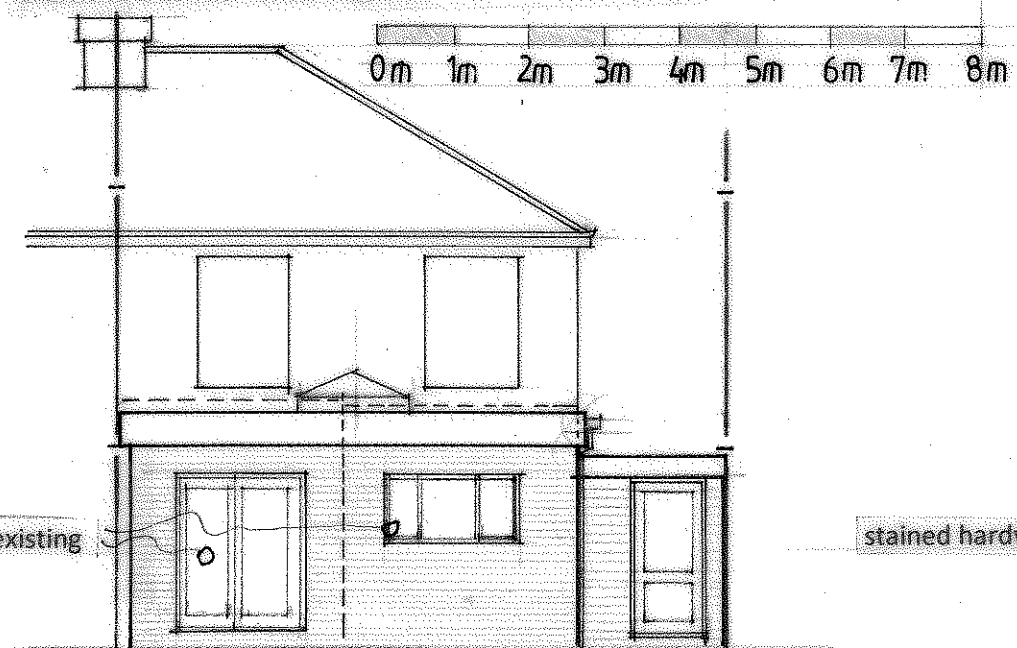

PROPOSED EAST ELEVATION

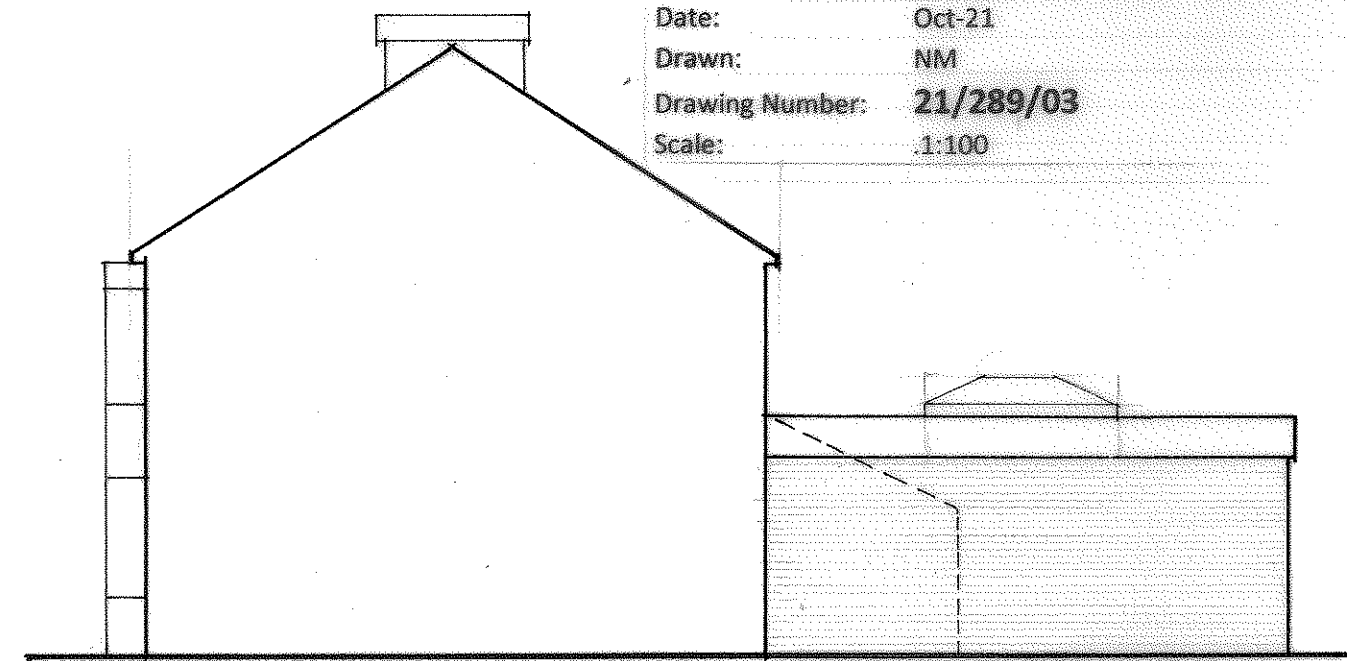

PROPOSED SOUTH ELEVATION

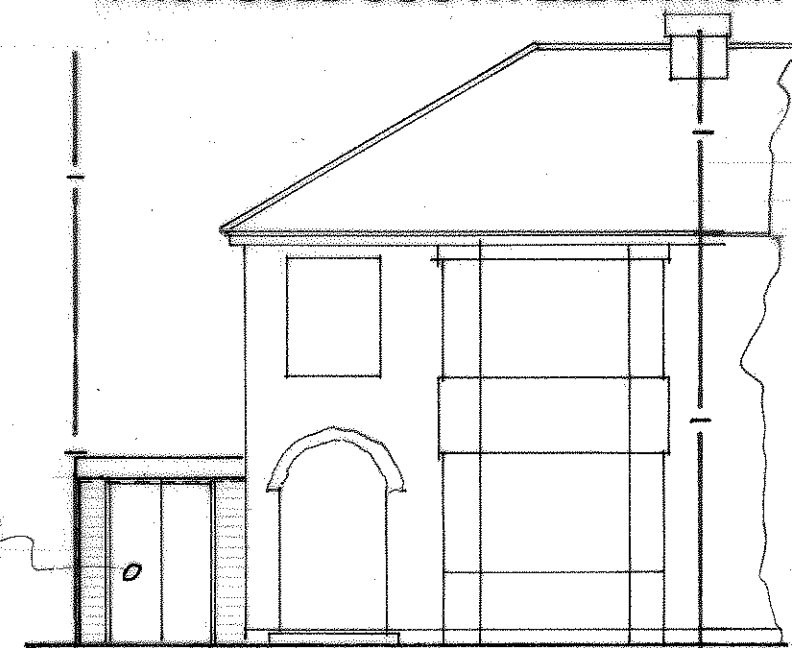

PROPOSED WEST ELEVATION

This drawing to be read in conjunction
with Drawing Numbers:
21/289/01
21/289/02
21/289/04