


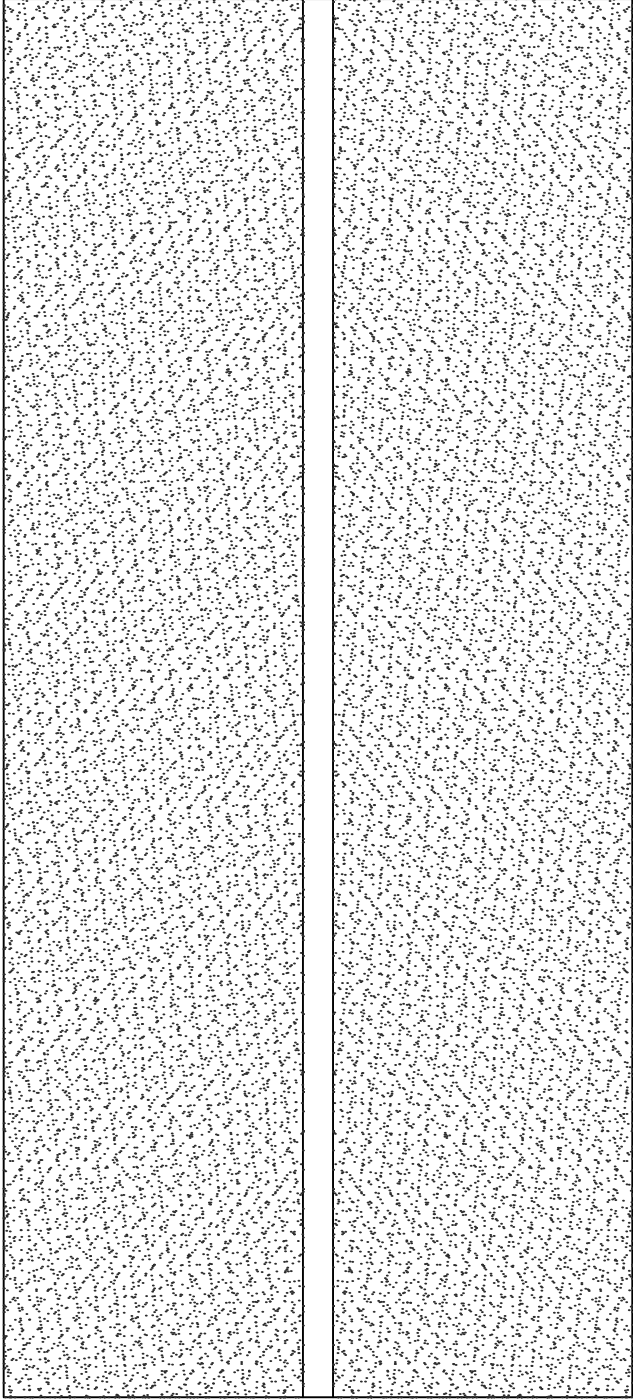

Proposed Roof Plan



Copyright is reserved by GBS Designs and is issued on the condition that it is not copied or disclosed by or to any unauthorised persons without prior consent in writing from GBS Designs. All dimensions to be checked on site All structural elements to be specified by a suitably qualified structural engineer.	REV	DESCRIPTION	DRAWN	DATE	Drawing Ref	Drawing Title 35 Barncroft Way Havant Hampshire PO9 3AB
	-	Initial design	GBS	04.04.22	35BRNCFT 03	
	A	Revisions	GBS	10.06.22	Scale at A2	
					Scale at A4	
					1:25	
					1:50	
					Date	
					04 APR 2022	
					Drawn by	
					GBS	