



NOTES:
All dimensions to be checked on site and any discrepancy notified. Written dimensions are to be used in preference to scaled dimensions.

This drawing is the property of J.M. Ralph Associates and must not be reproduced, in part or whole, or deviated from, without their permission.

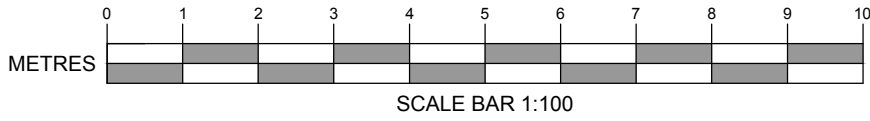


Proposed South Elevation
(1:100)

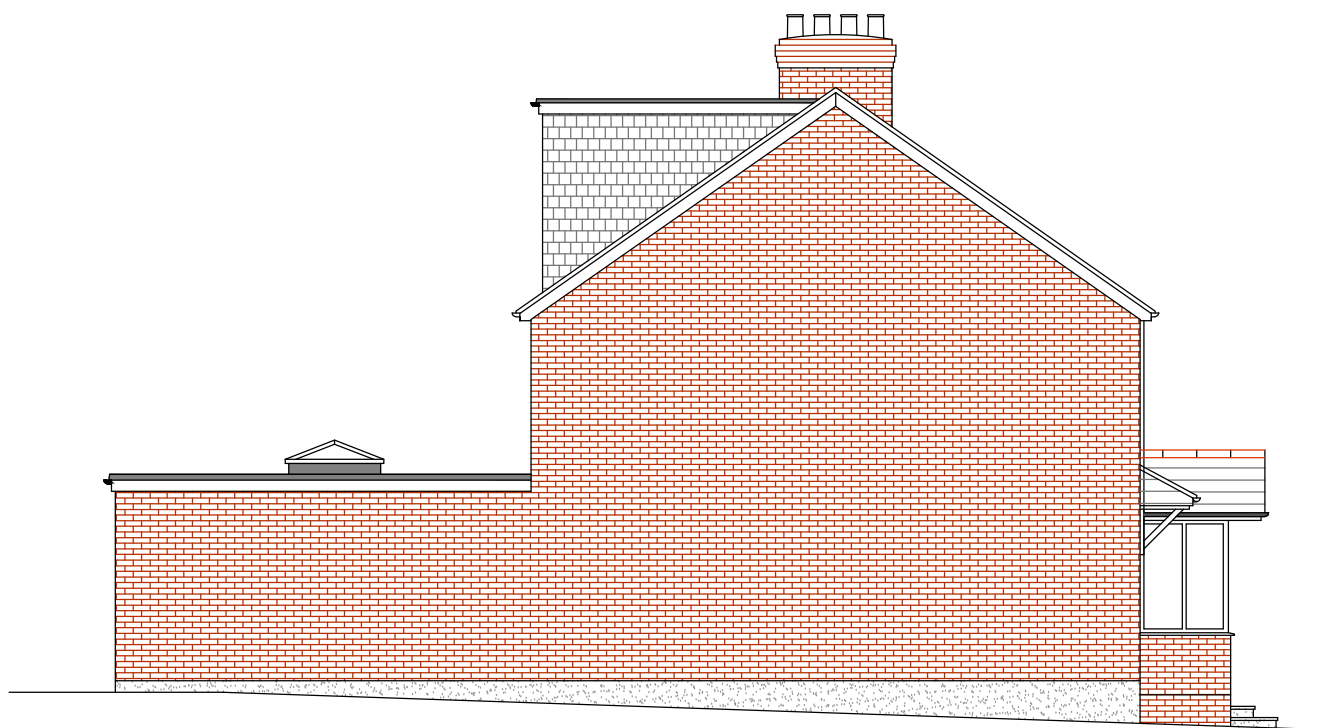

Proposed West Elevation
(1:100)





Proposed North Elevation
(1:100)

 


Ordnance Survey, (c) Crown Copyright 2022. All rights reserved. Licence number 100022432


Location Plan
(1:1250)

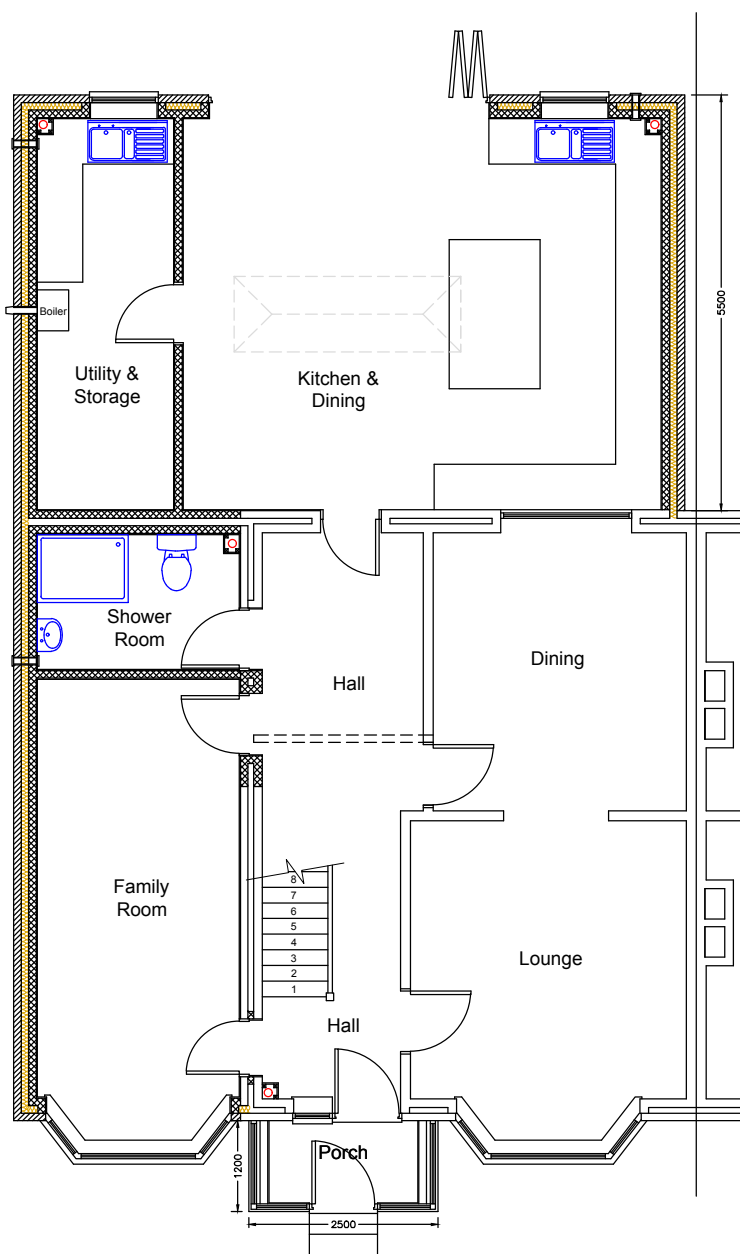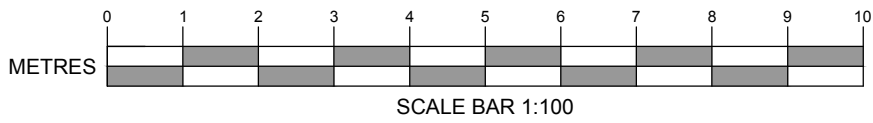


Proposed Ground Floor Plan
(1:100)

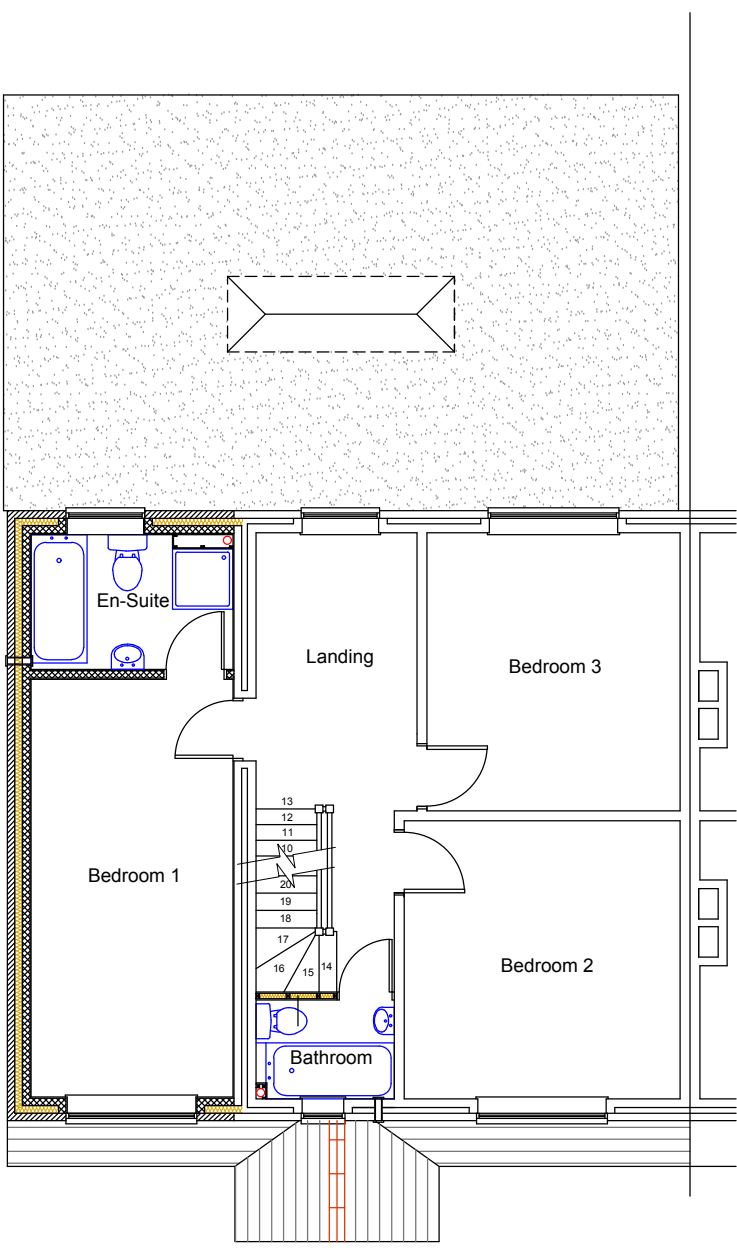


Proposed First Floor Plan
(1:100)

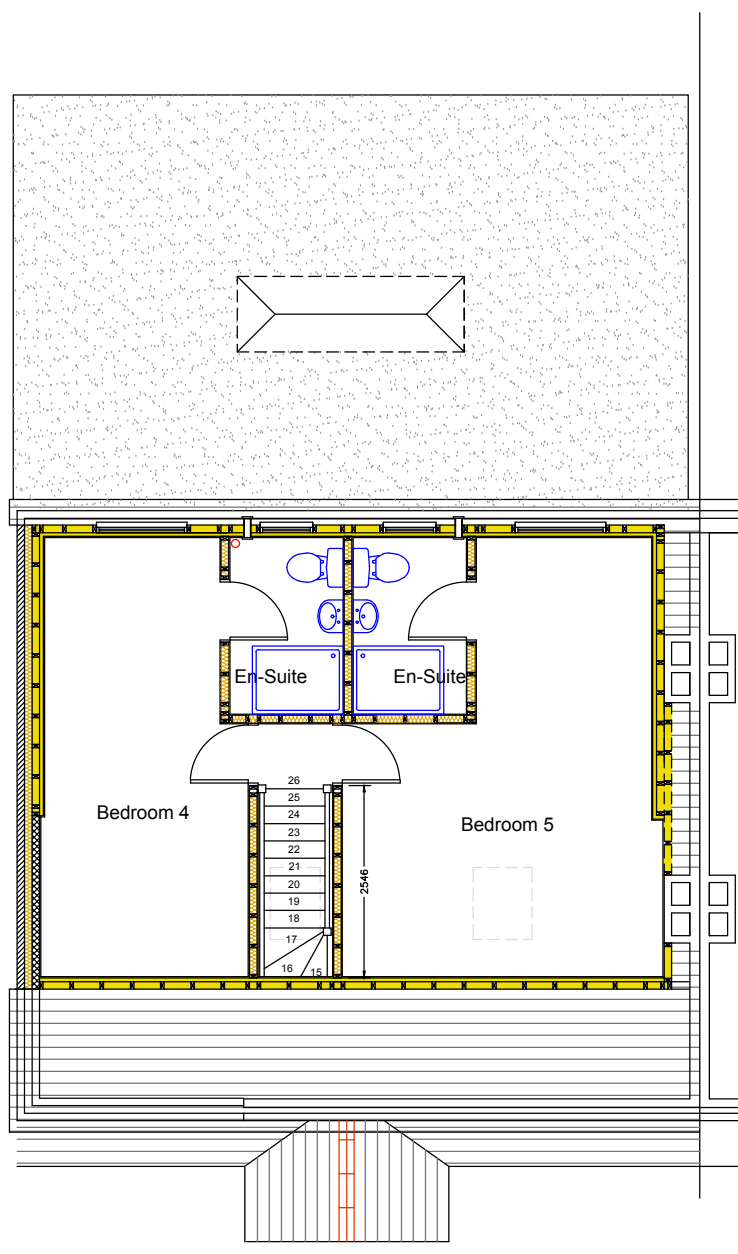



Proposed Second Floor Plan
(1:100)

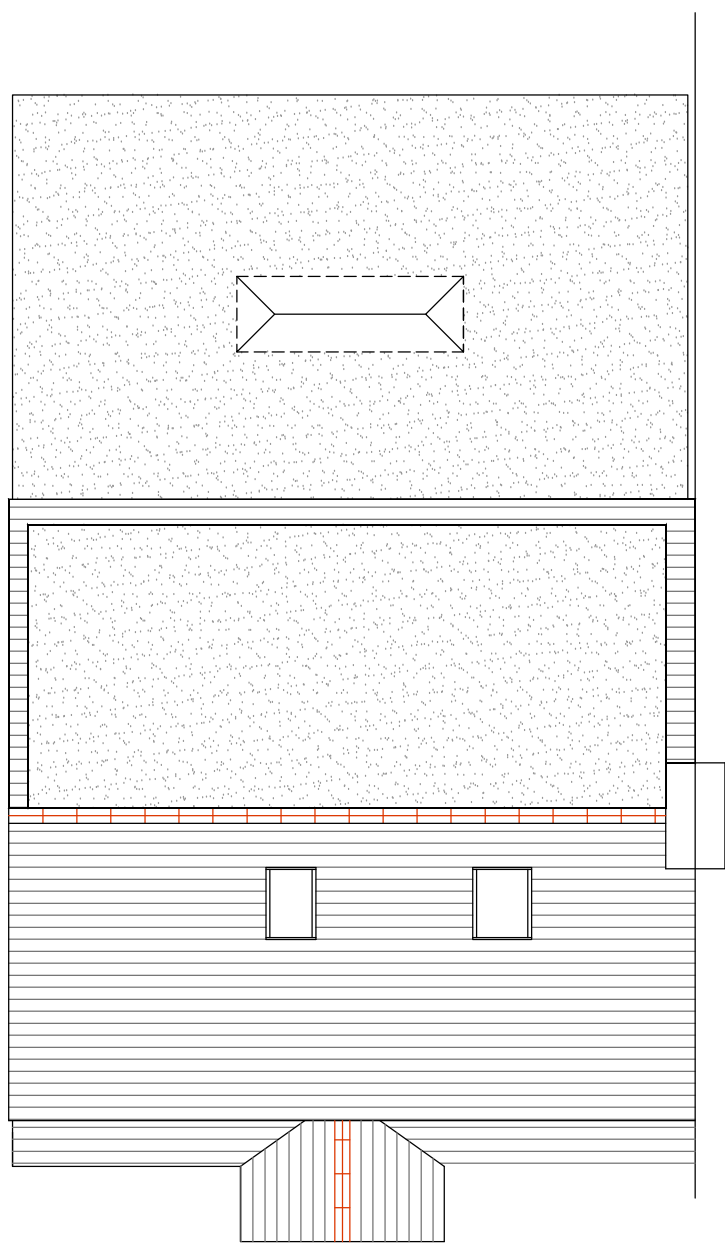

Proposed Roof Plan
(1:100)

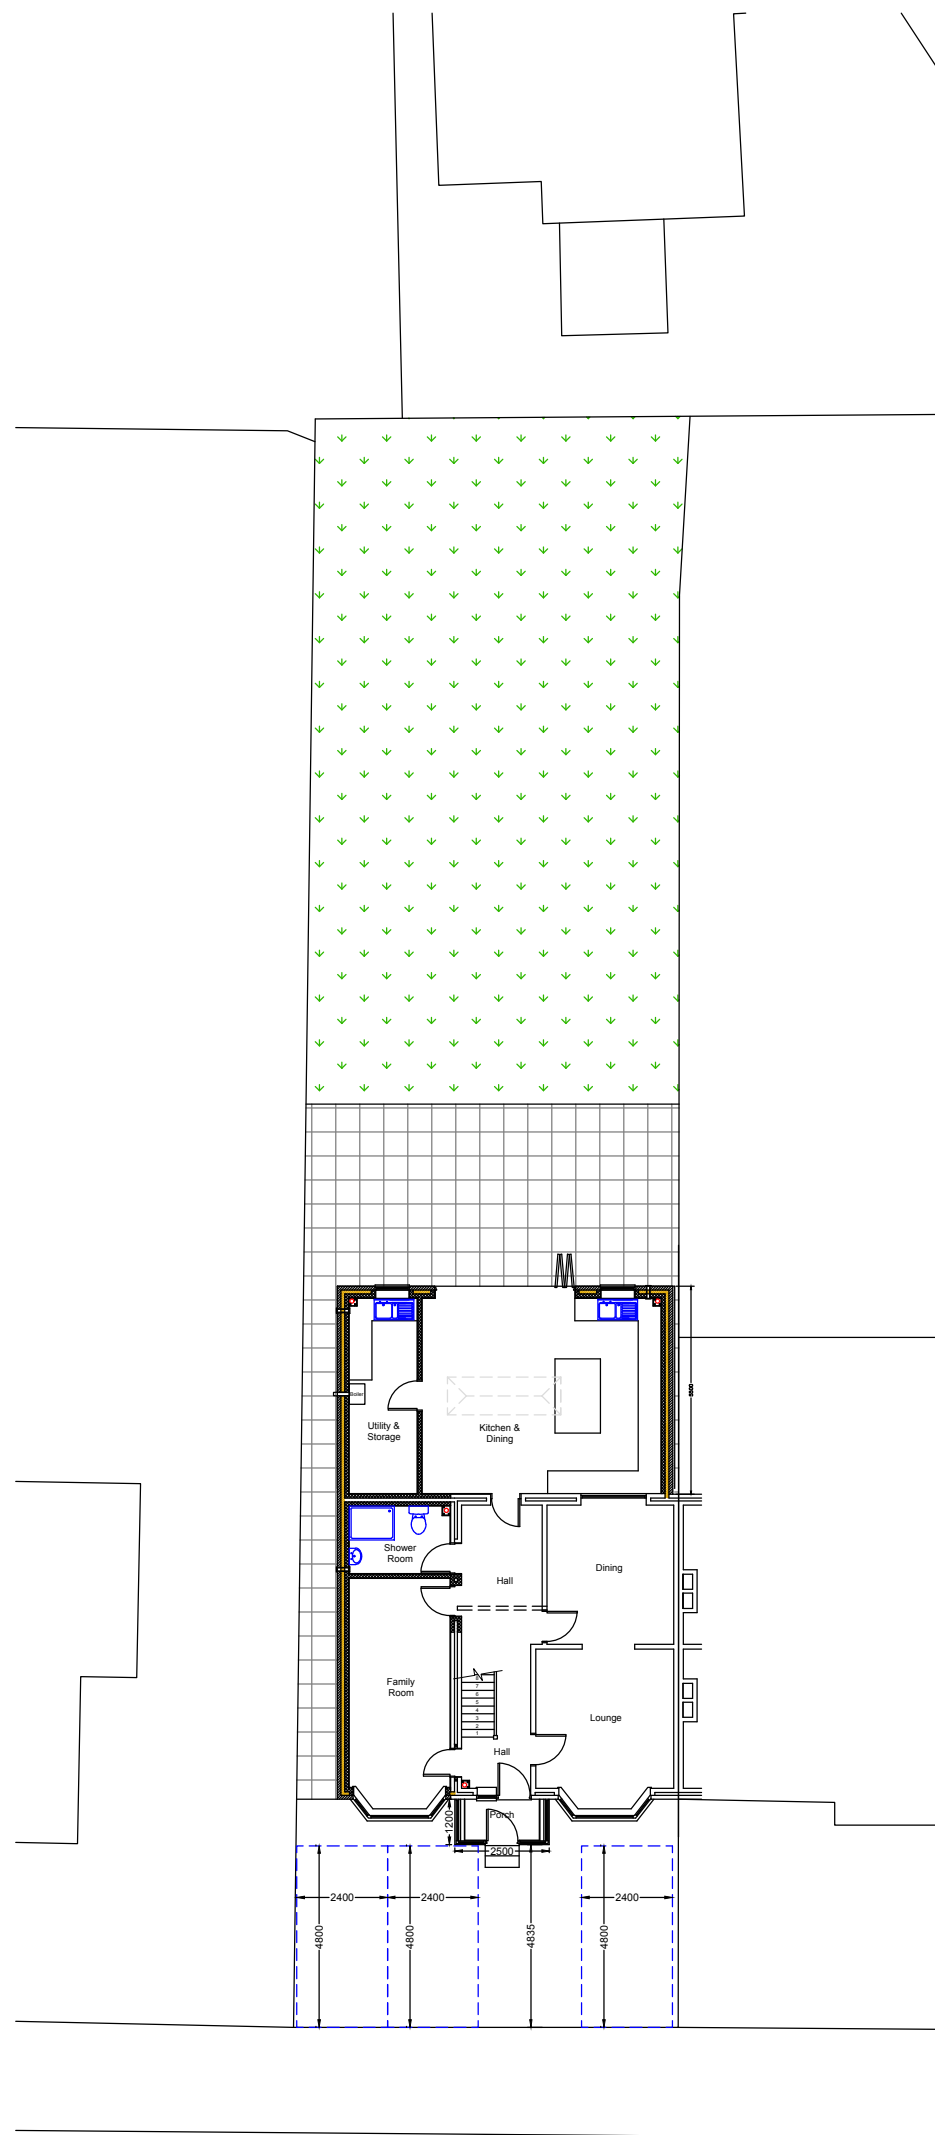

Proposed Site Plan
(1:200)

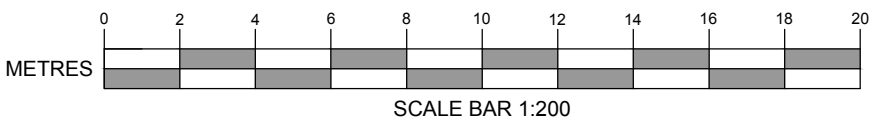 

Purpose		
PLANNING APPLICATION		
Amendment	Date	
P2	PARKING SHOWN; PORCH DIMENSIONS AMENDED	05.06.2021
Client		
ASH MAFAZZUL 38 ROWLANDS AVENUE WATERLOOVILLE HAMPSHIRE PO7 7RU		
Project		
REAR EXTENSION, SIDE EXTENSION & LOFT CONVERSION 38 ROWLANDS AVENUE WATERLOOVILLE HAMPSHIRE PO7 7RU		
Title		
PROPOSED PLANS & ELEVATIONS		
Scale	Date	
1:50; 1:100; 1:500; 1:1250 @ A1	27.02.2022	
Drawing No.	Revision	
21/010/007	P2	
J.M. Ralph Associates		
Chartered Building Surveyors		
6-7 Culverin Square Limberline Road Portsmouth Hampshire PO3 5BU Email: jason@jmralf.com Tel: 07990 617707		