


Site plan/Block plan 17 Bellevue Lane

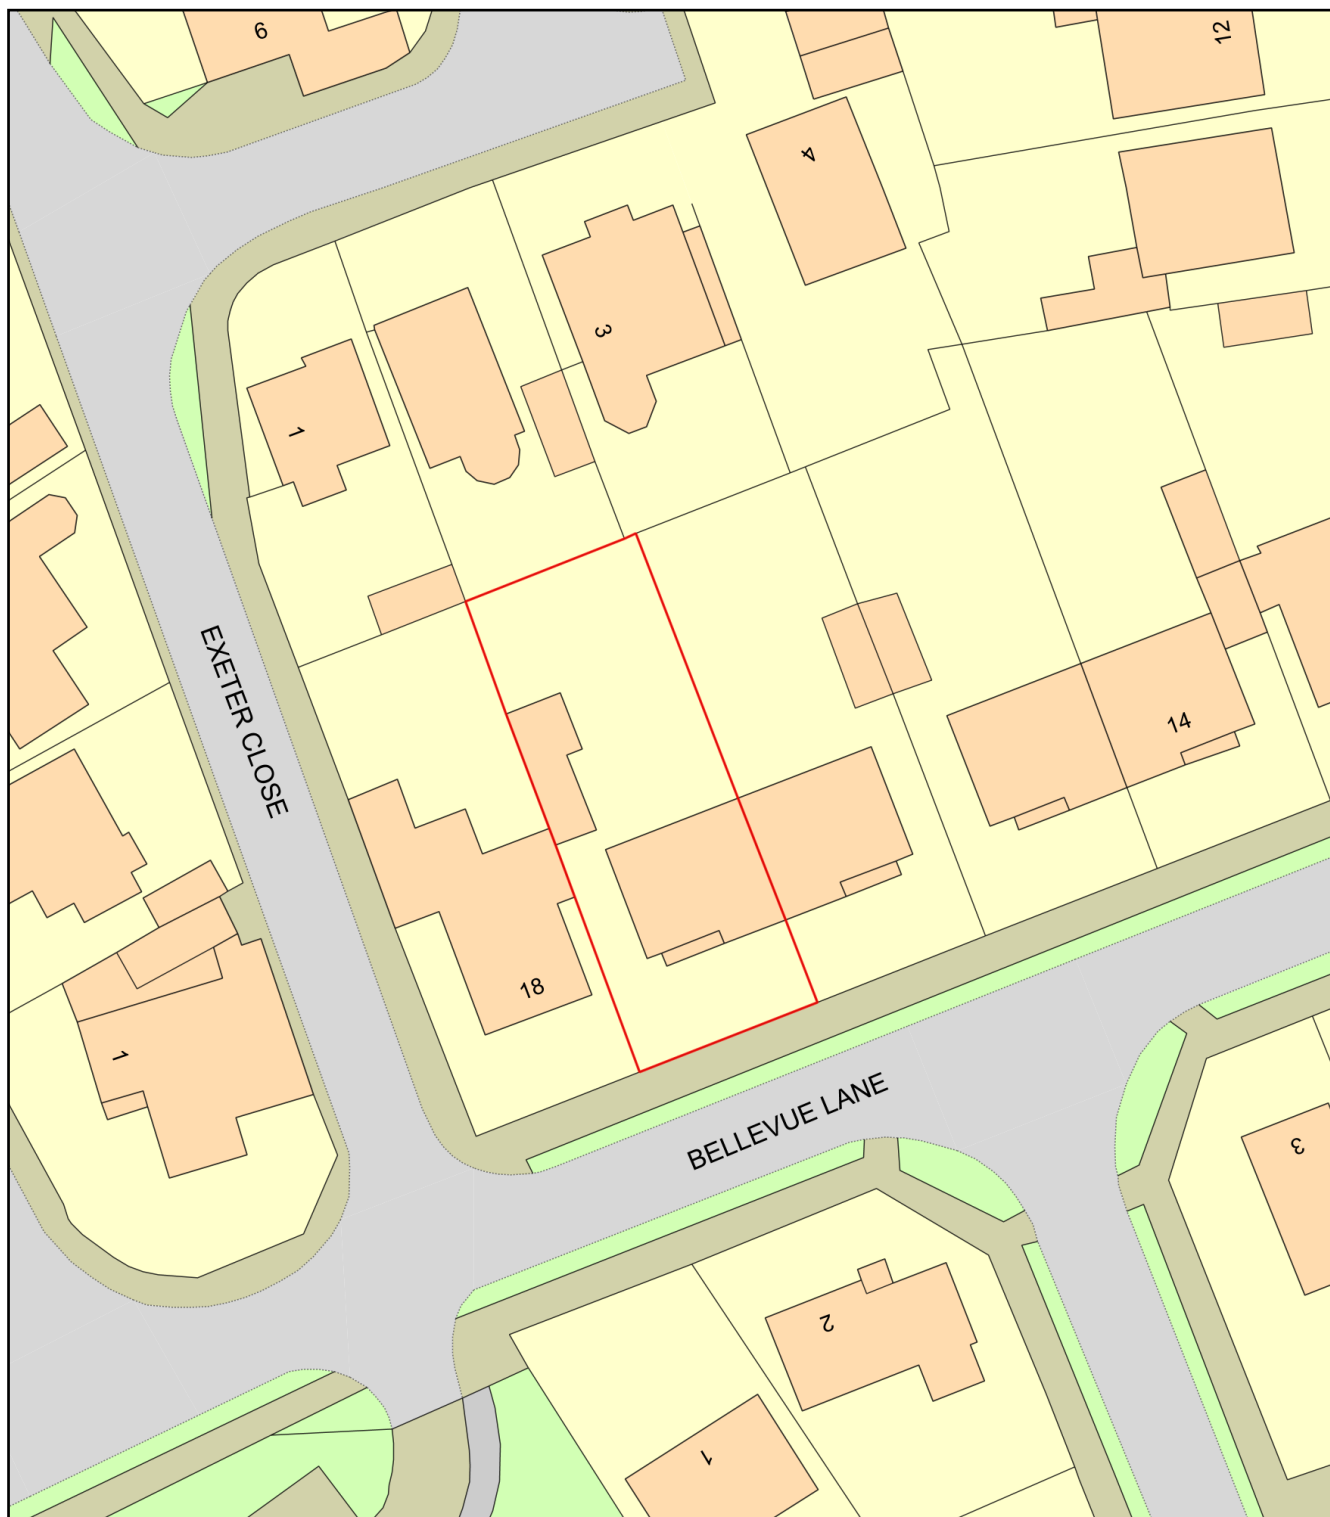

0 20
Metres



Plan Produced for: Mr David lord

Date Produced: 10 Apr 2022

Plan Reference Number: TQRQM22100135759341

Scale: 1:500 @ A4