





North (front) elevation



East (side) elevation



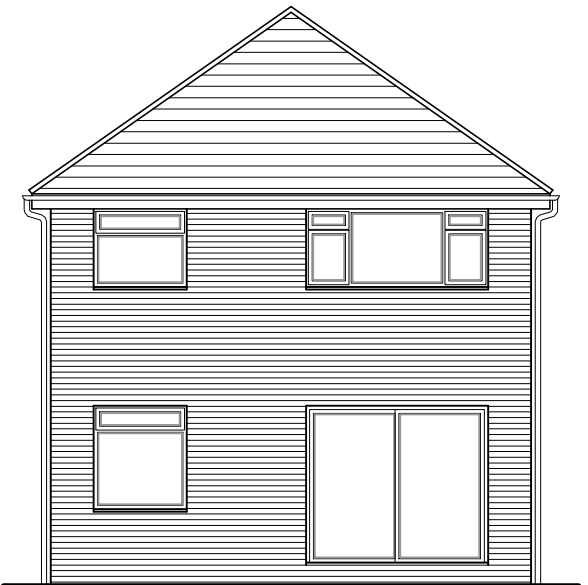


South (rear) elevation

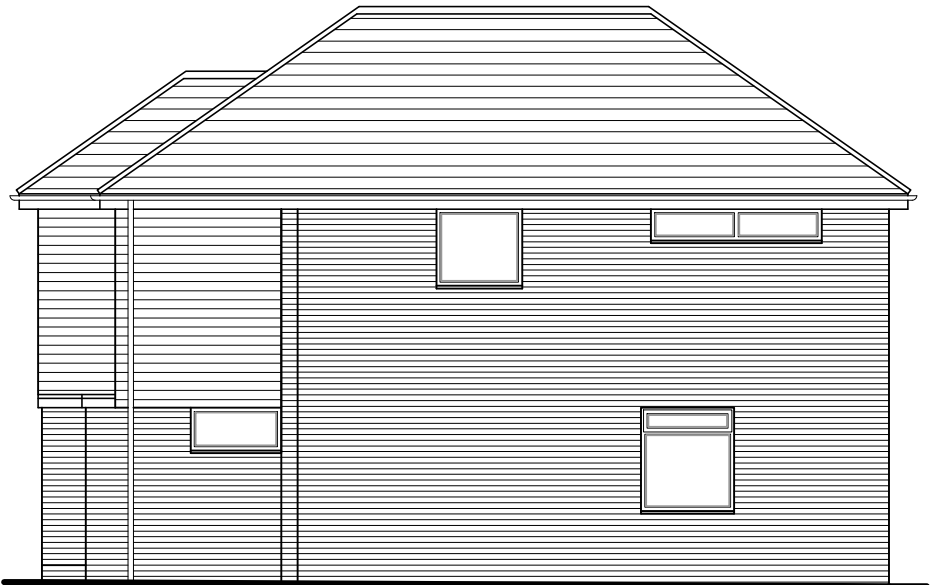

West (side) elevation

Existing floor plan & elevations scale 1:100

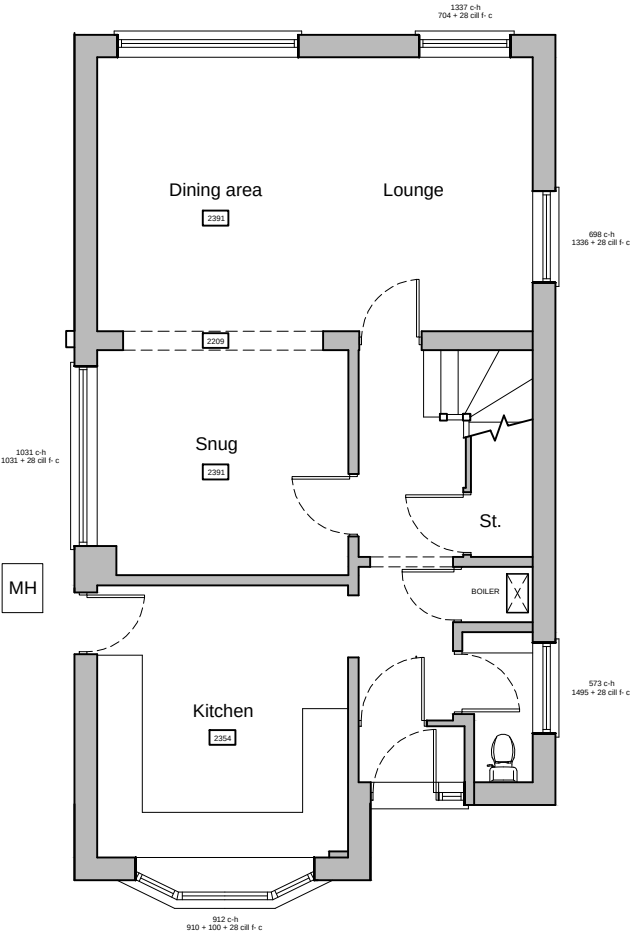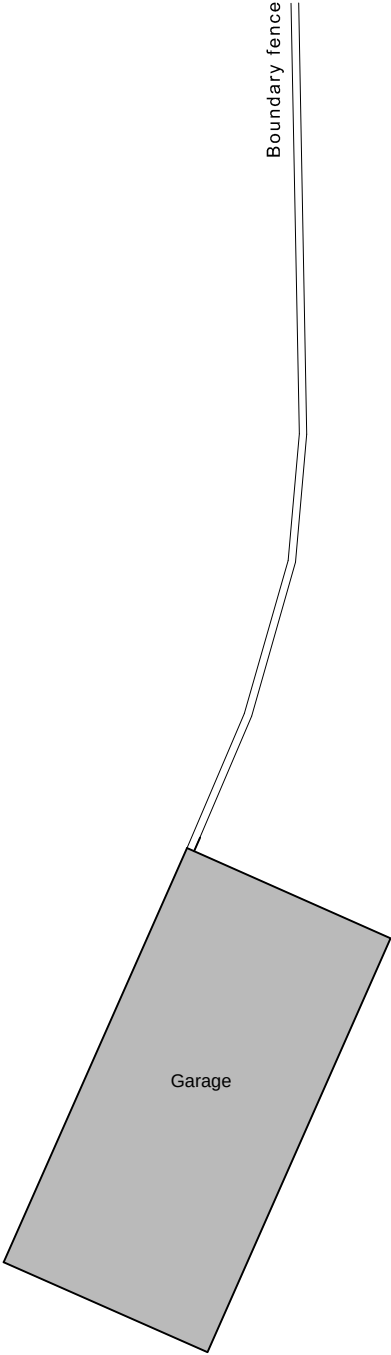 

Ground floor plan
(first floor unchanged in new proposal)

For MR & MRS FOSTER	Title EXISTING PLANS & ELEVATIONS	Office Tel: 01243 933732
Project PROPOSED SIDE EXTENSION AT 52 CHRISTOPHER WAY, EMSWORTH, PO10 7QZ	Date SEPT 2021	Email: admin@jb-architecturedesign.com
	Drawn JB	Web: www.jb-architecturedesign.com
	Scale 1:100 @ A3	
	Checked -	
	Job Number PL525.21	
	Drawing Number -02	
	Revision	

