




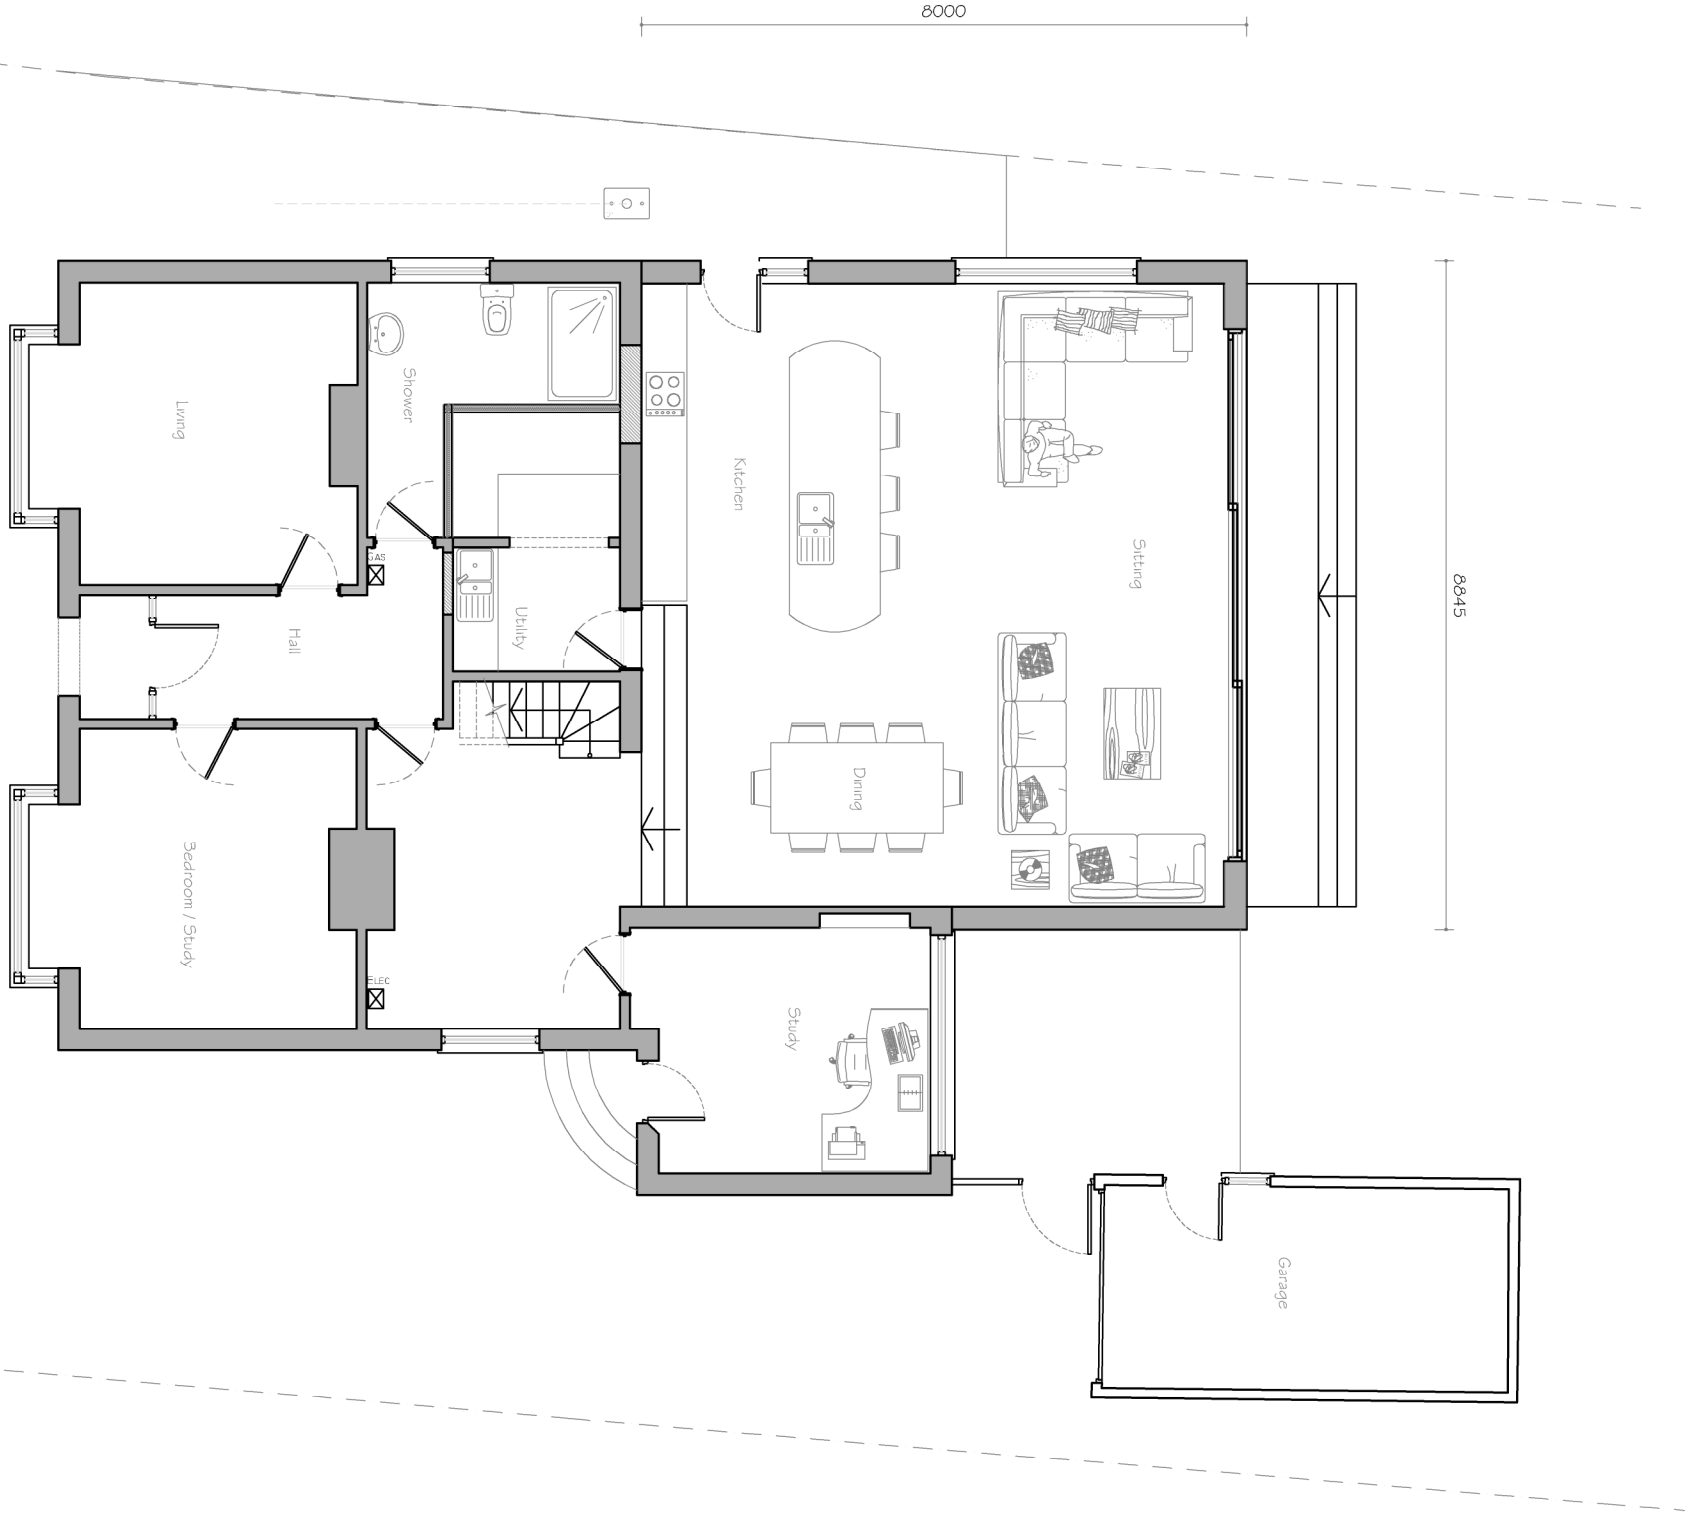

Proposed Ground Floor Plan
1:45 sq mtrs
Scale 1:100

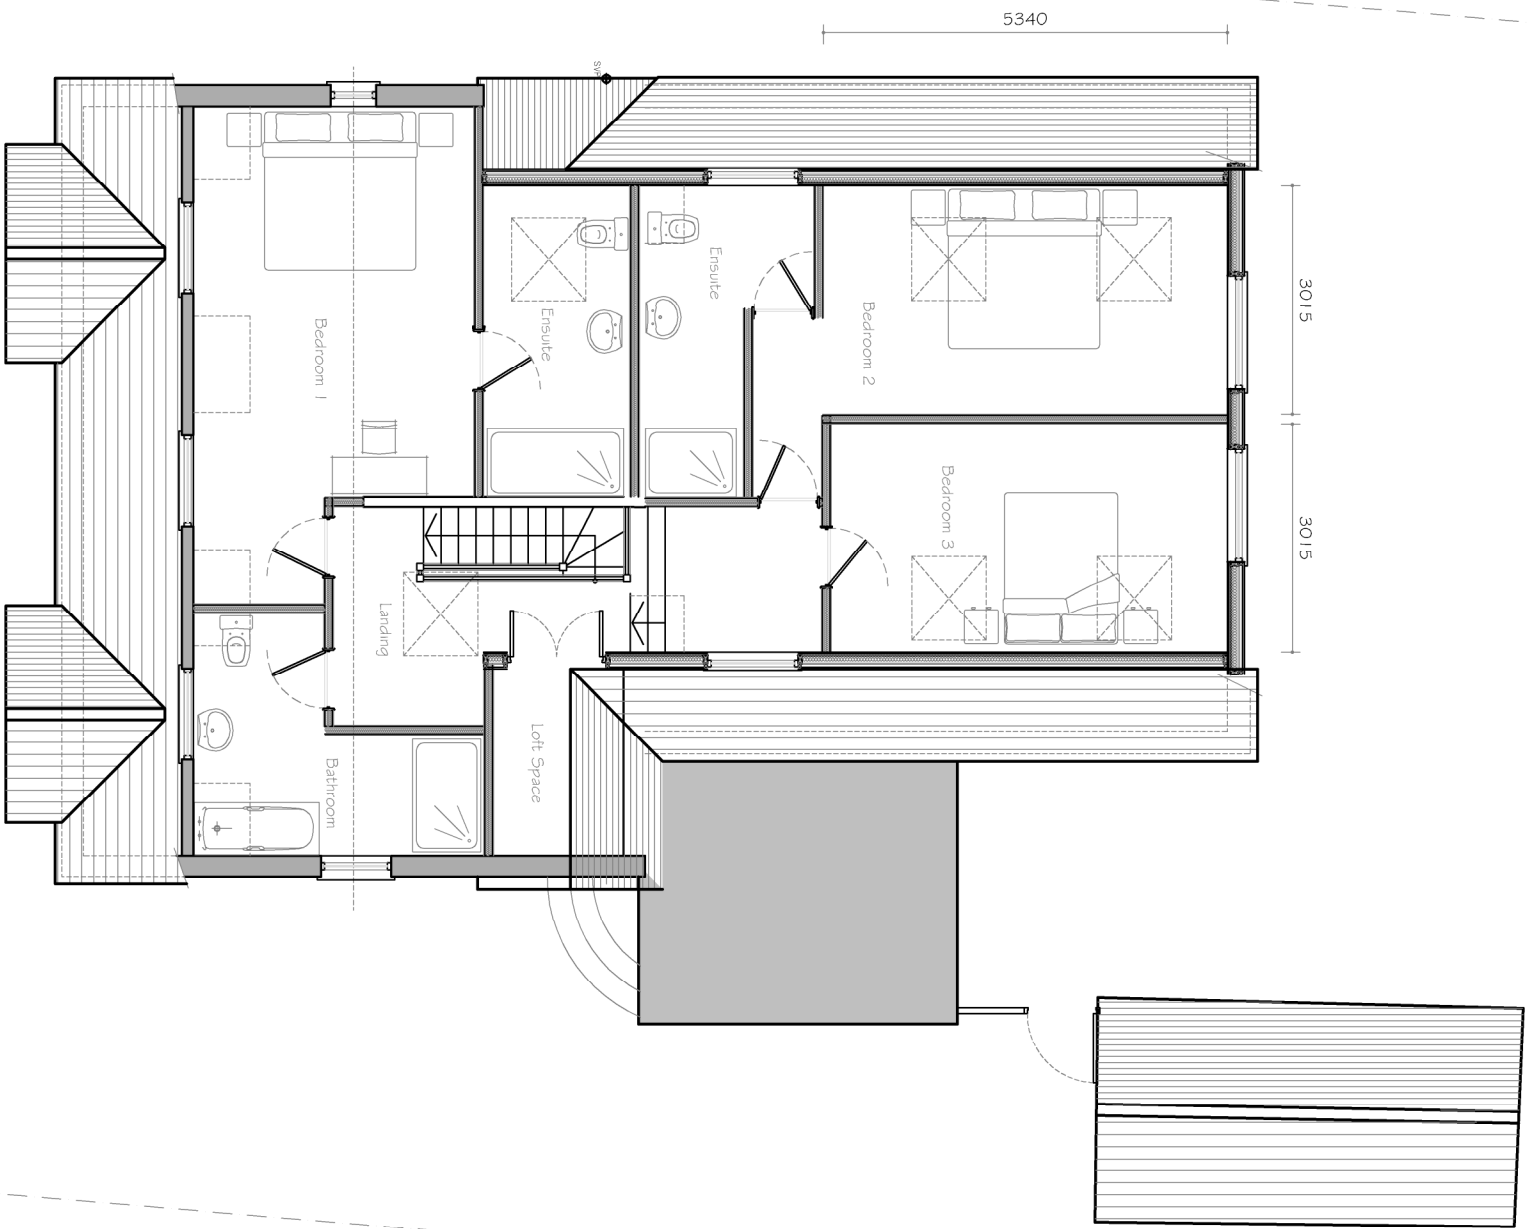


Proposed First Floor Plan
105 sq mtrs
Scale 1:100

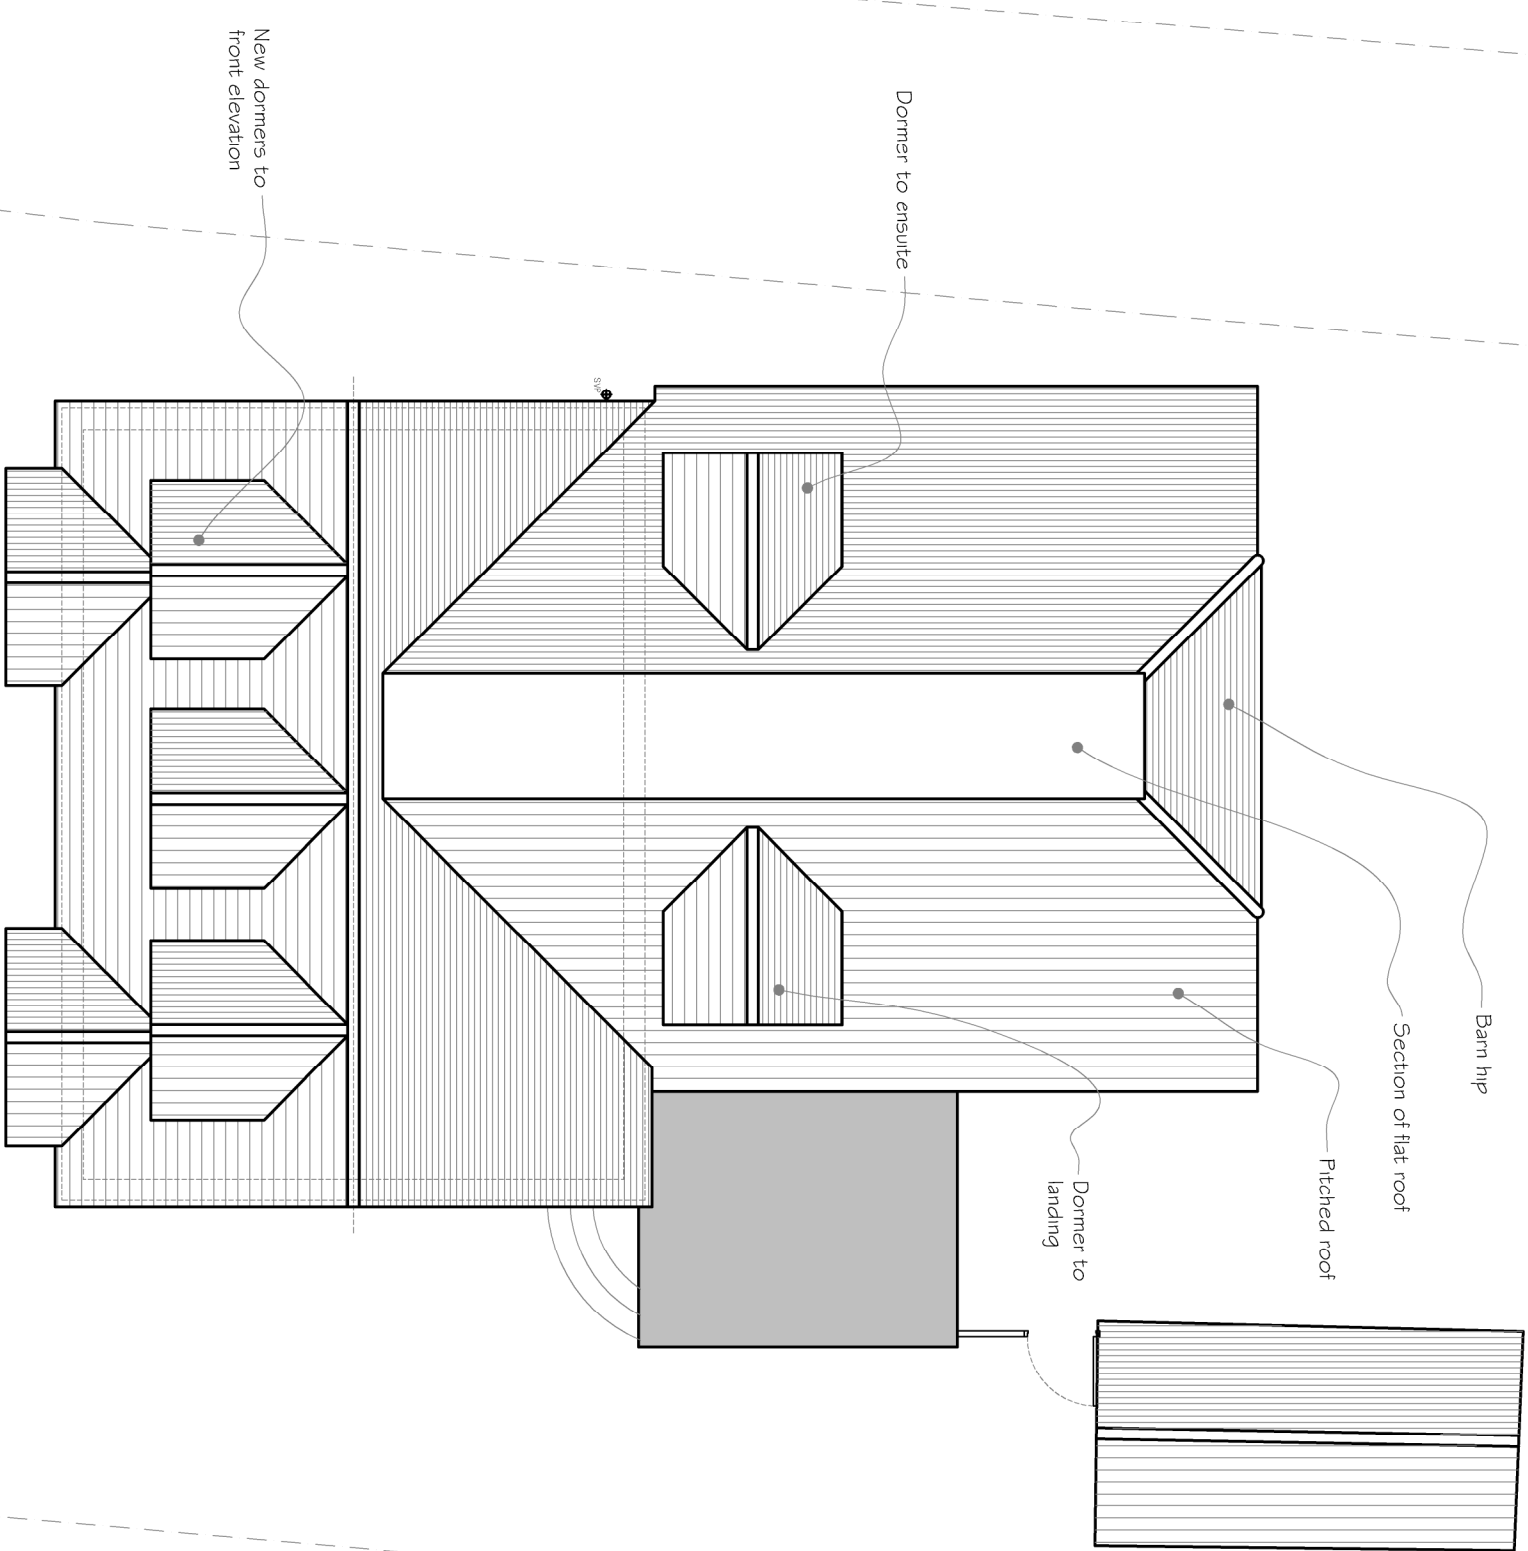


Proposed Roof Plan
Scale 1:100




Existing Location Plan
Scale 1:1250

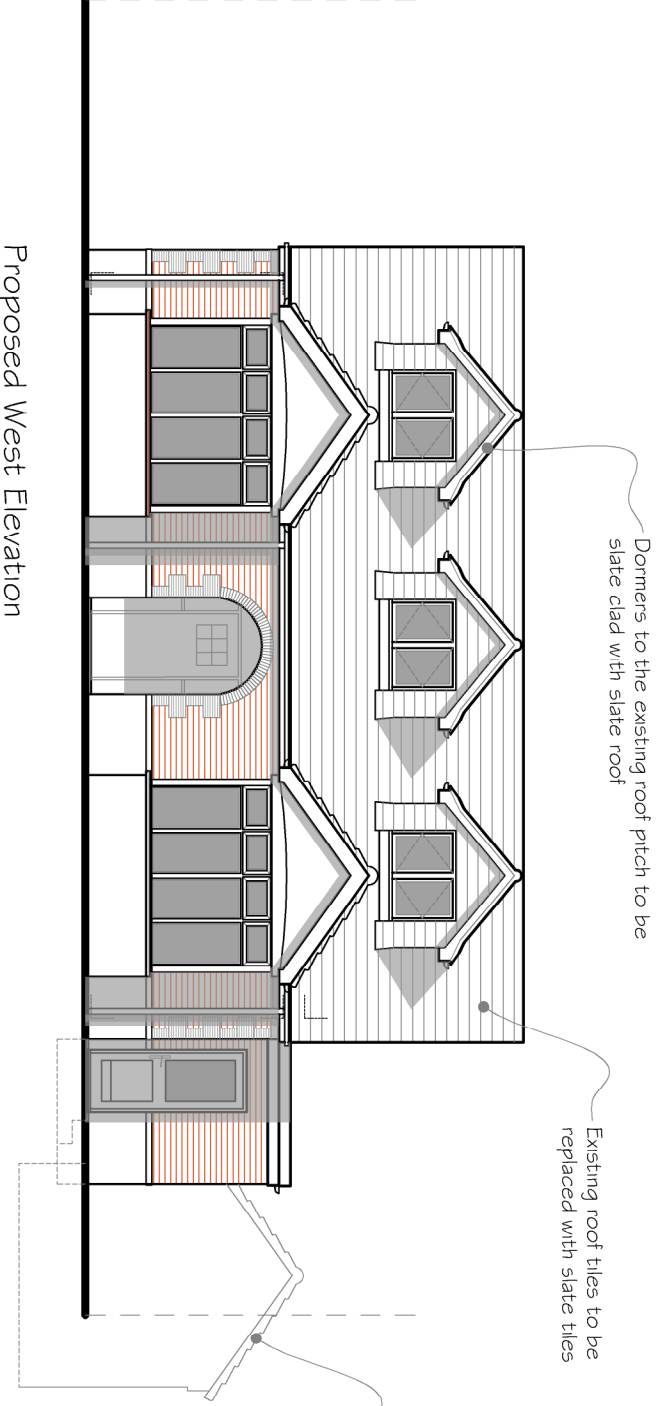


Proposed West Elevation
Scale 1:100

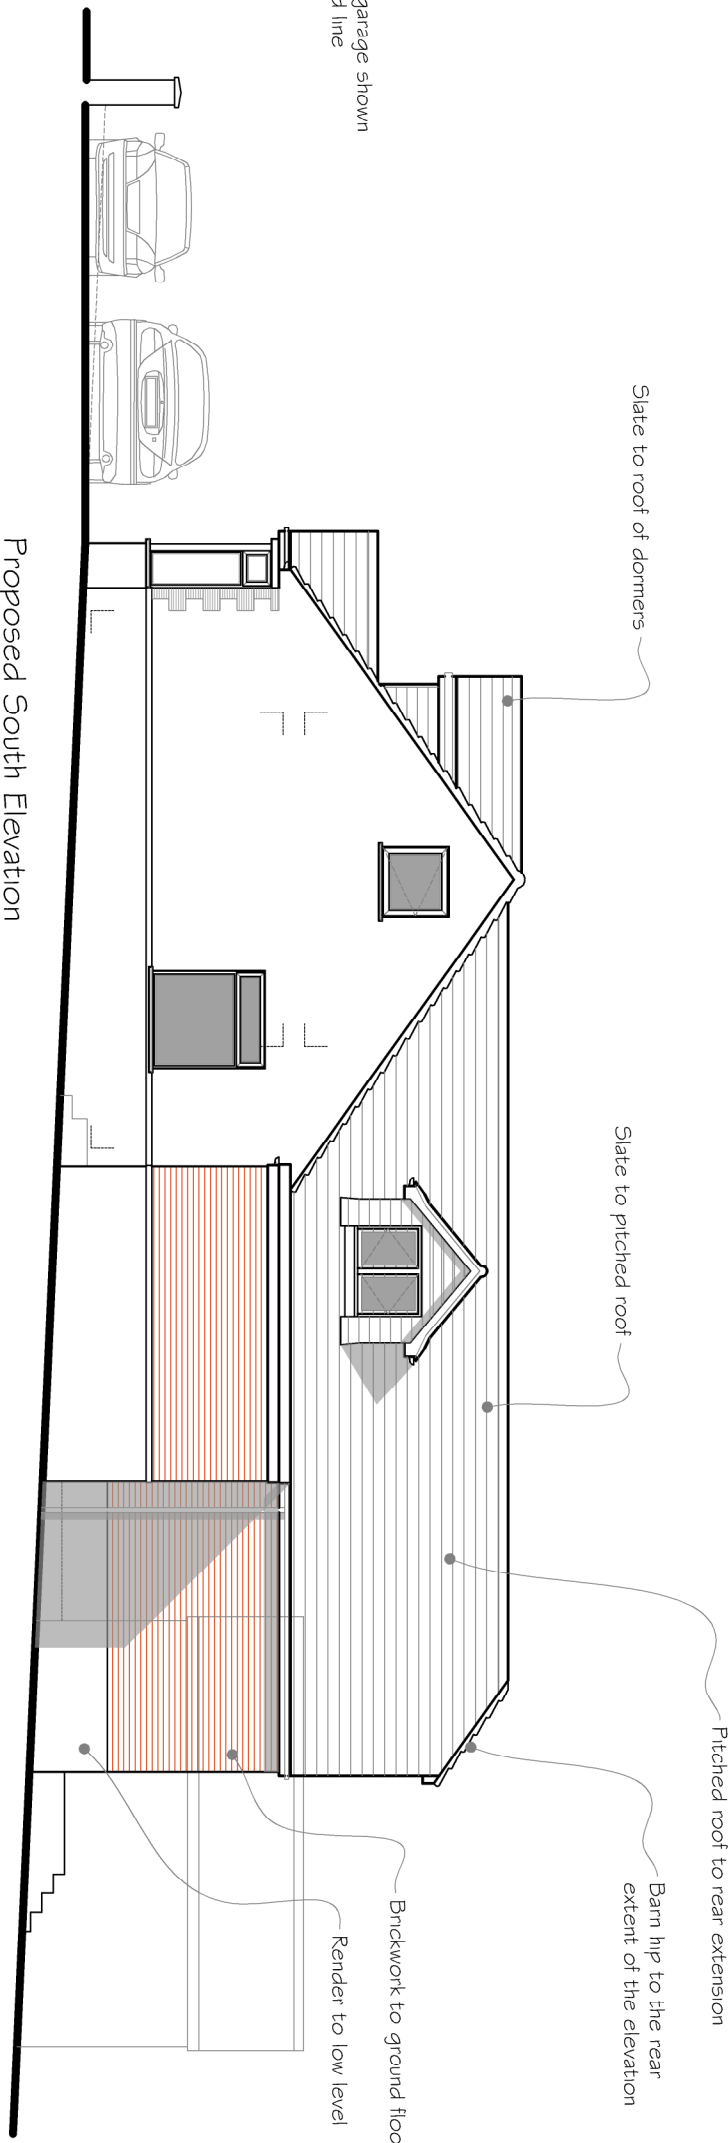

Proposed South Elevation
Scale 1:100

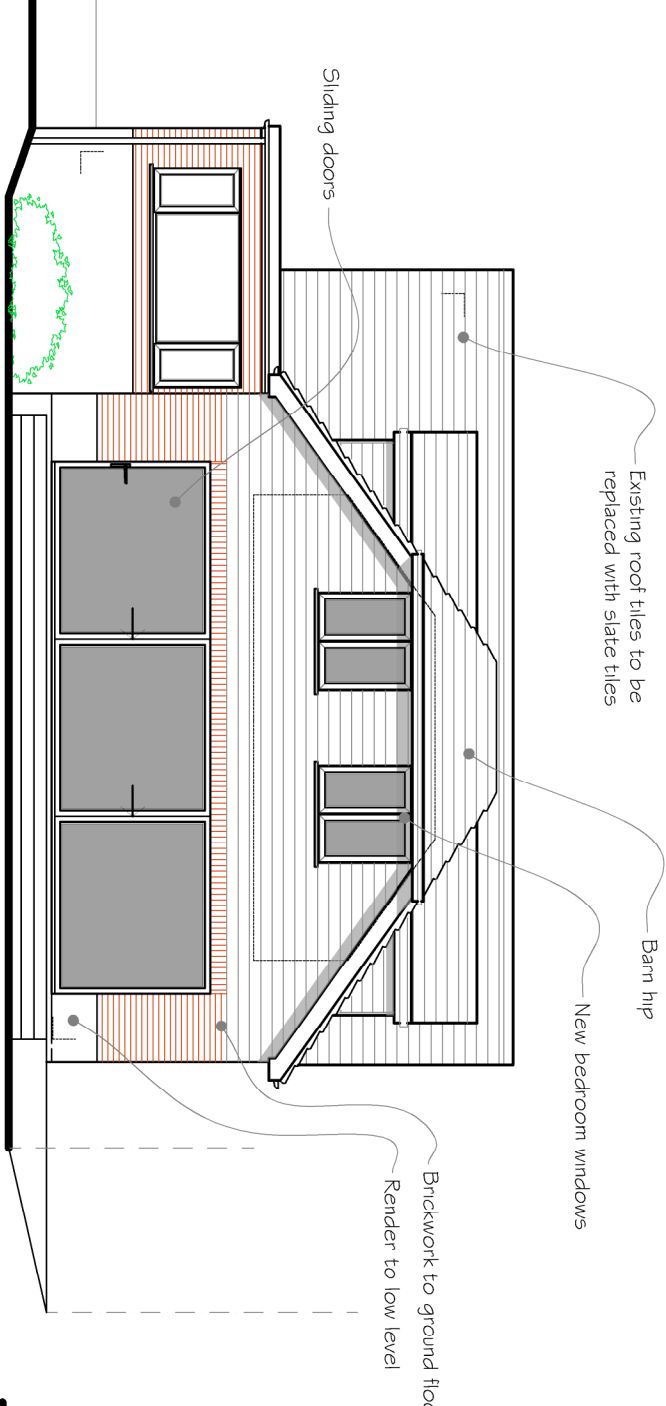


Proposed East Elevation
Scale 1:100

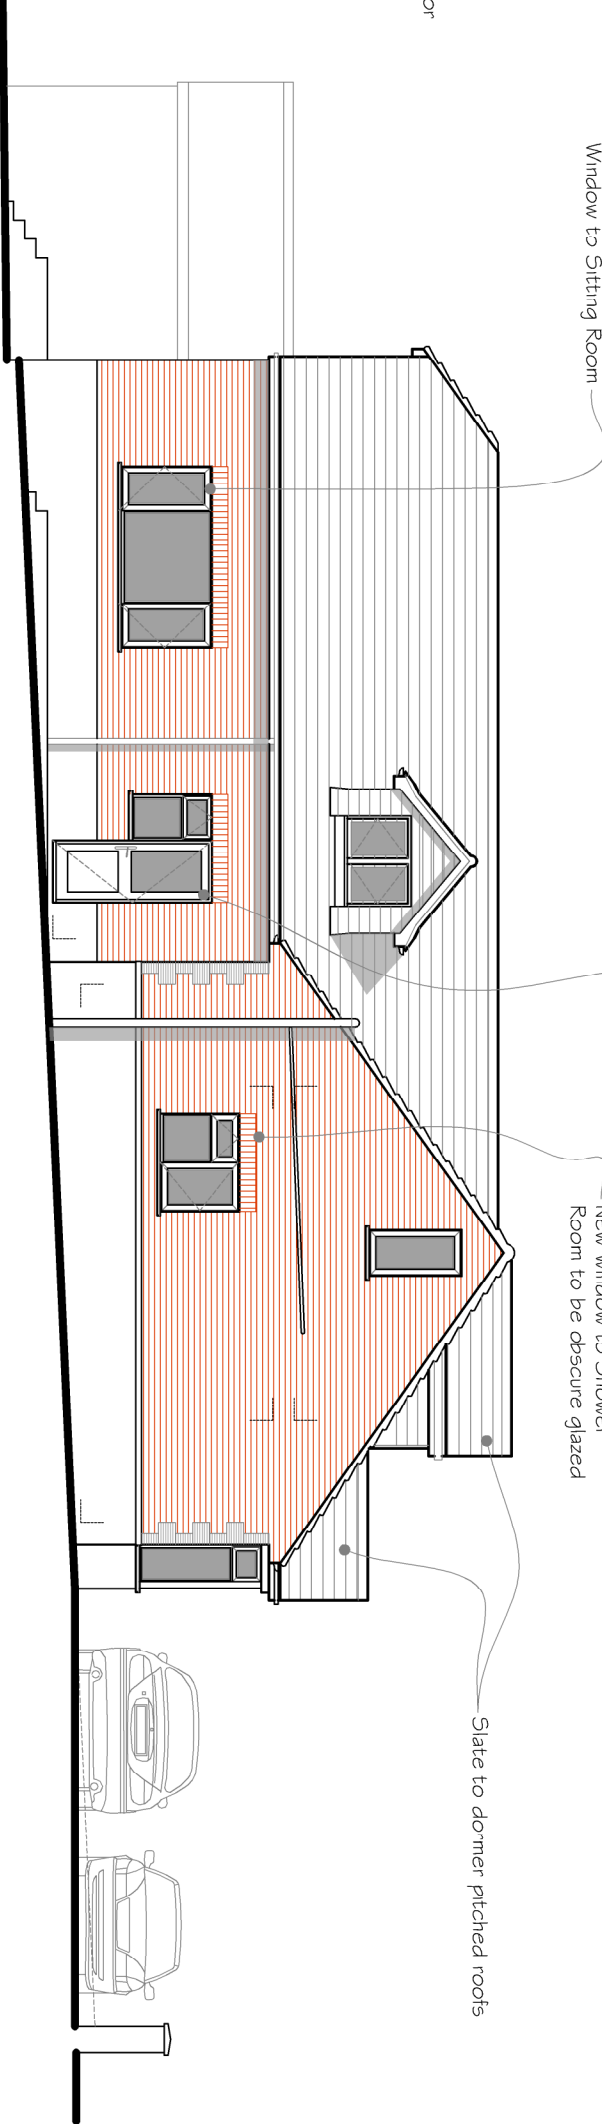


Proposed North Elevation
Scale 1:100



Proposed Block Plan
Scale 1:500

 

Proposed Block Plan
Scale 1:500

 

		CLIENT		PROJECT		TITLE	
		Mr & Mrs Payne		Alterations to 54 Gladys Avenue Covpiam Hampshire PO8 8HS		Proposed Plans and Elevations	
							
				Drawn Ltd, 26 Sandstone Road, Hordleham, Herington, PO8 8ET		Tel: 02382 096 406 Fax: 07810 518 633 Email: info@drawn.co.uk Web: www.drawn.co.uk	
A		Revised first floor elevation		02.05.22		MD	
Rev		Description		Date		Pn	
VERSIONS							