


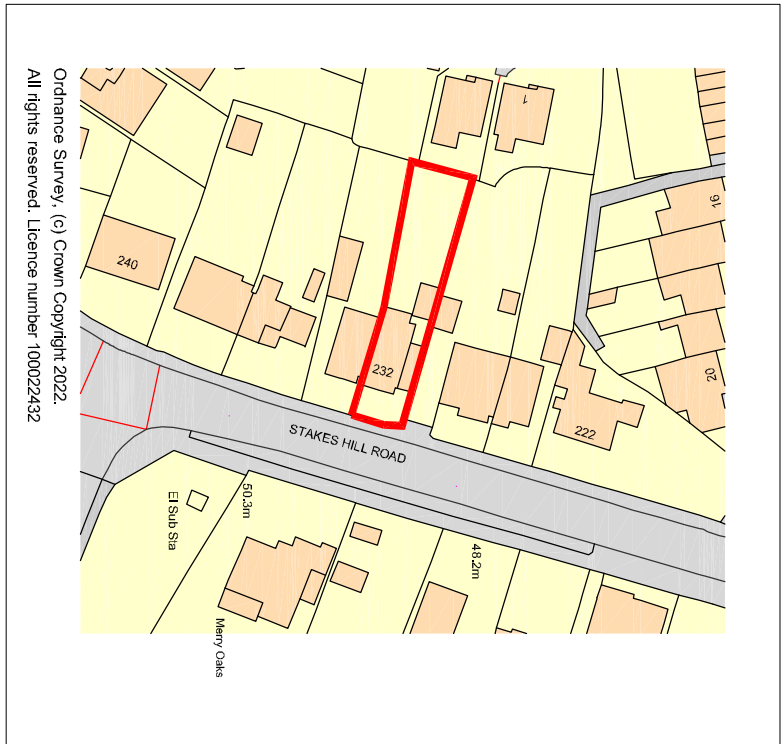
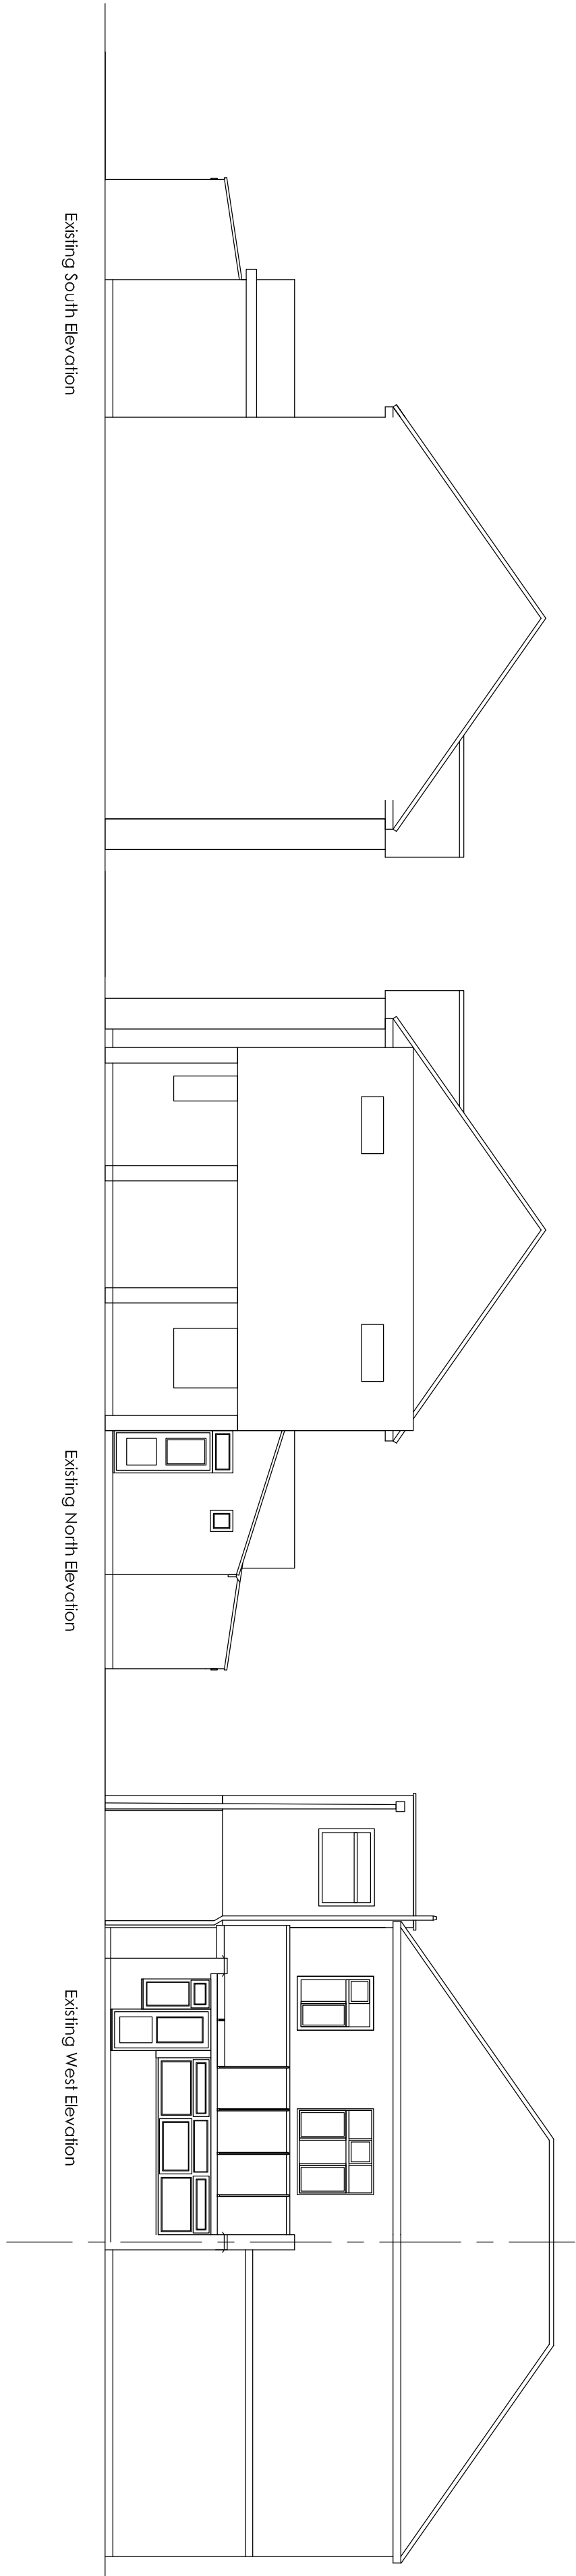


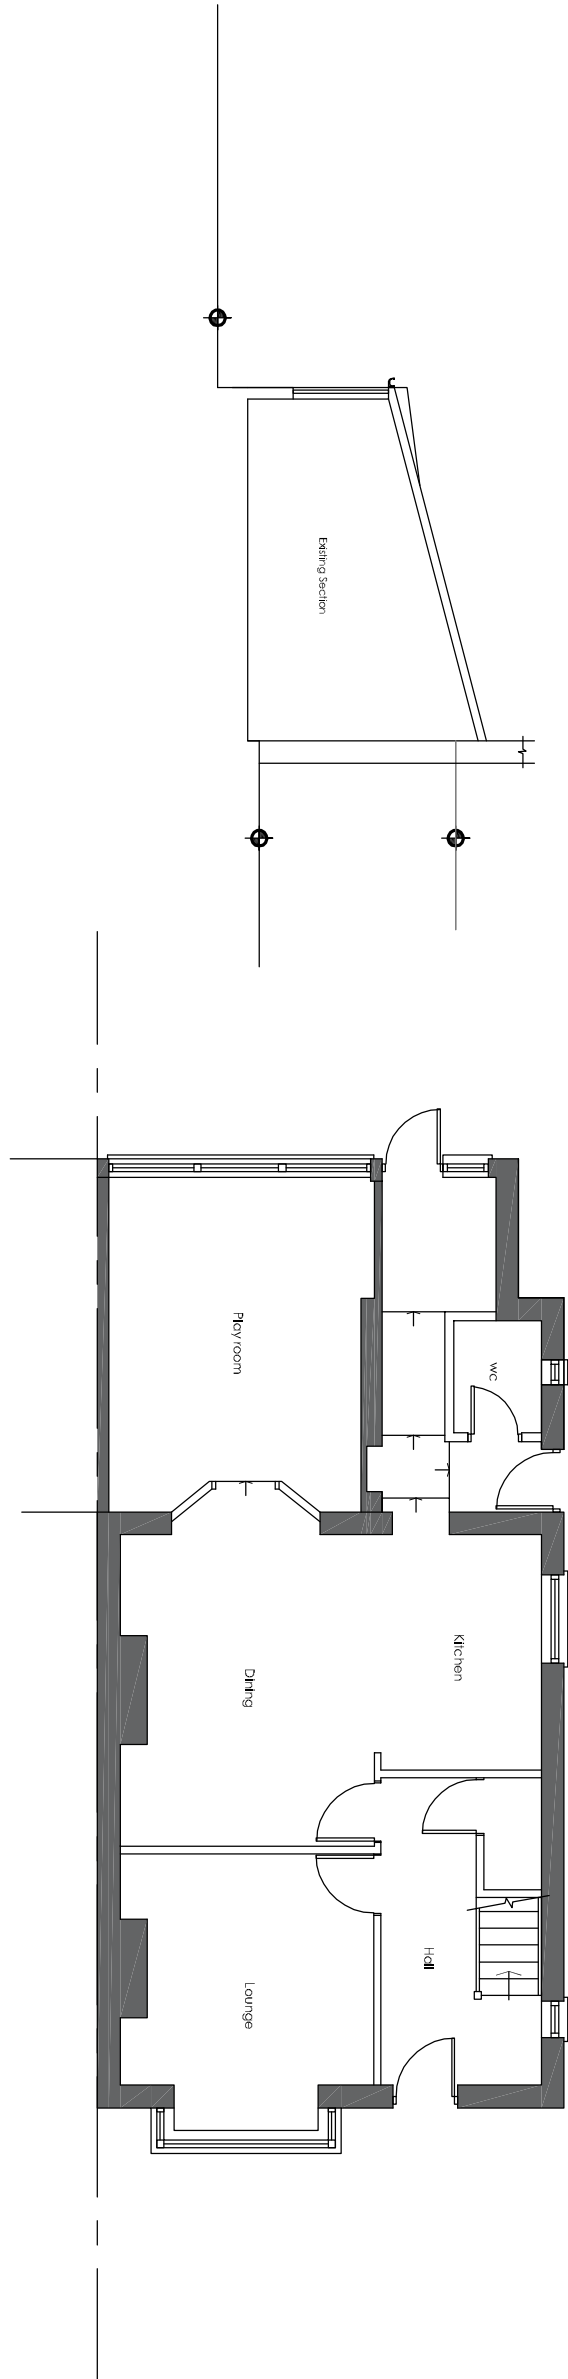



Scale in Metres
0 10 20 30 40 50 60
for 1:1250

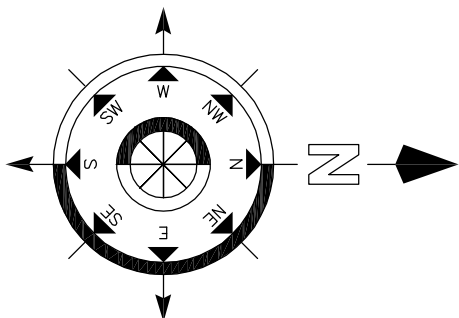

Existing Floor Plan

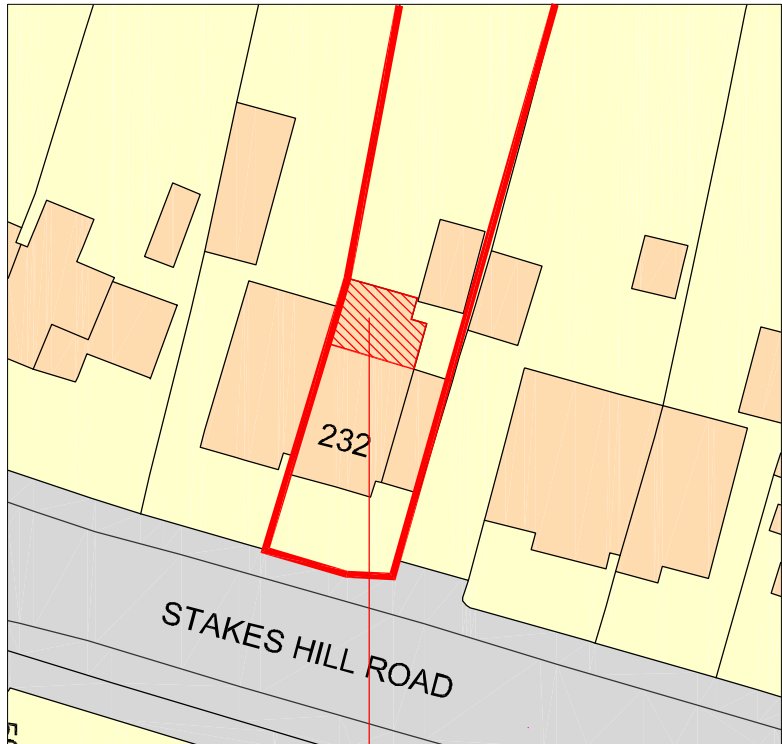

Scale in Metres
0 5 10 15 20 25
for 1:500

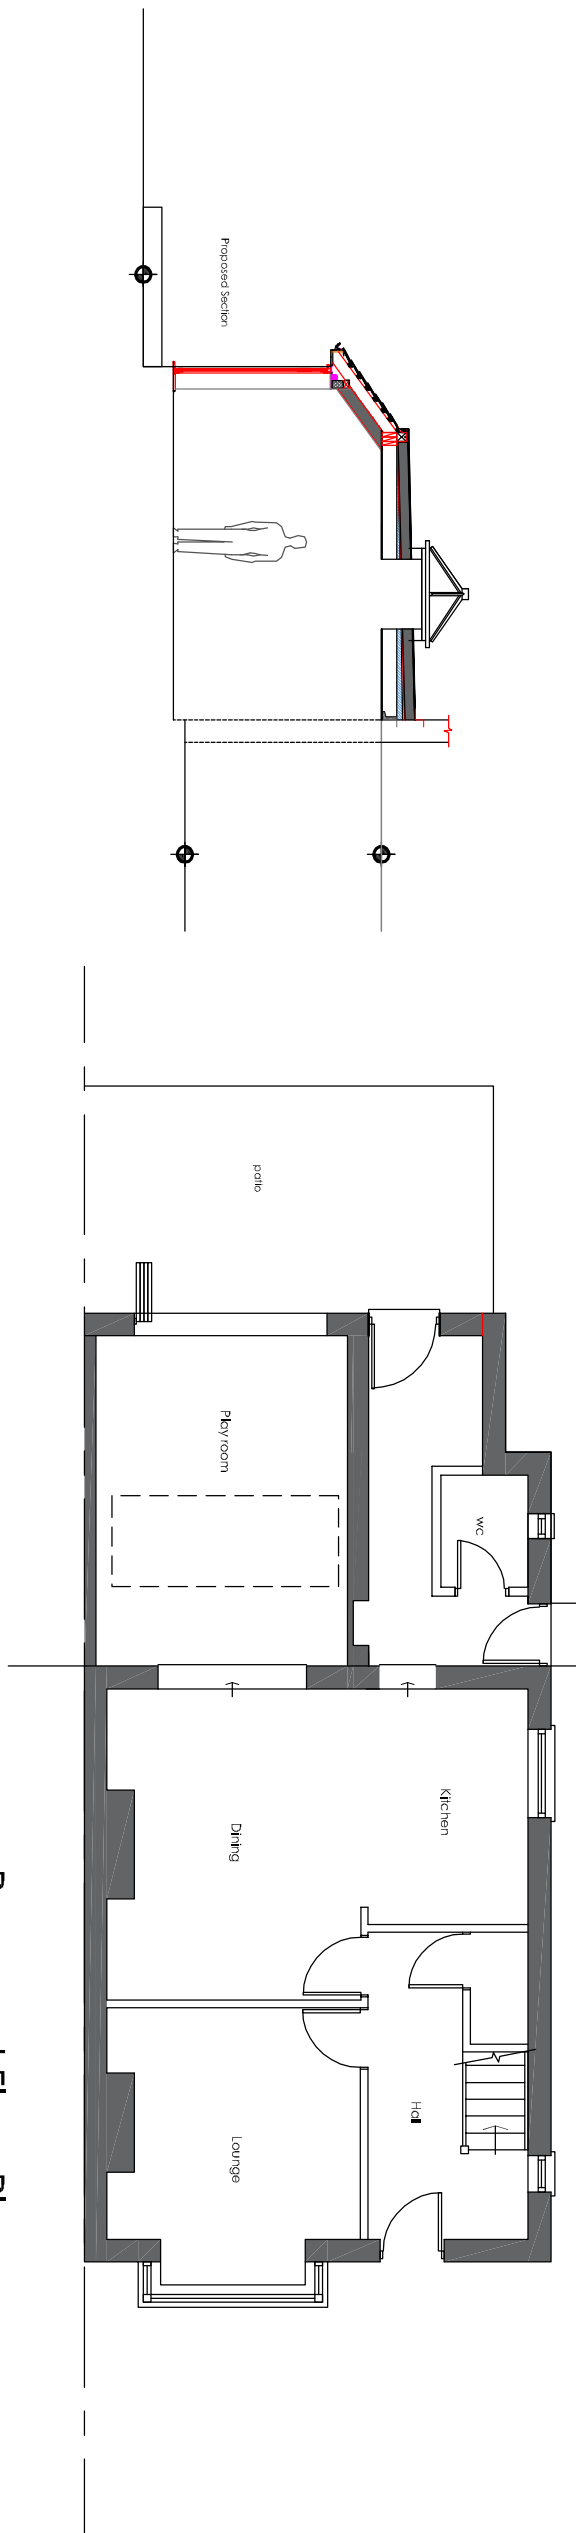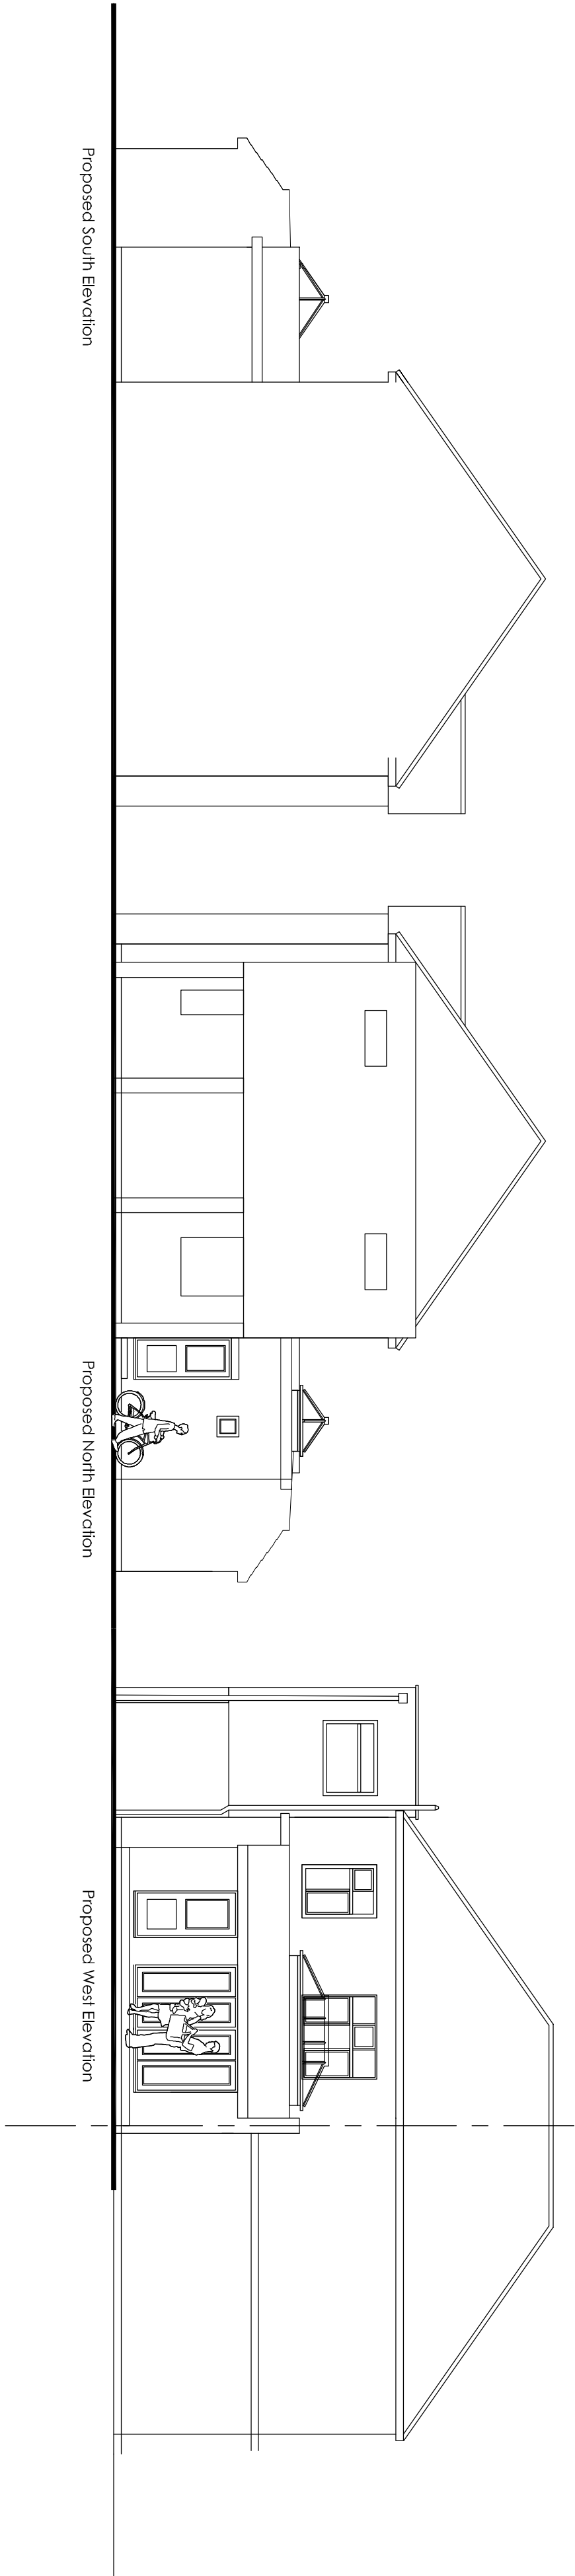

Proposed Floor Plan

Proposed Materials
Roof plain tile
Flat roof single ply
PVCu double glazed windows & doors
Smooth render colour to match existing

01	Revised elevations	May 22, 2022
Revision	Description	Date

Project:
Mr & Mrs R Parker
232 Stakes Hill Road
Waterlooville
PO7 5UF

Drawing Title:
Proposed Single Storey Rear Extension

Chris Flint Associates Ltd
CHARTERED SURVEYORS - PROJECT MANAGERS
DEVELOPMENT CONSULTANTS

Drawn By	Date	SHEET SIZE	Approved By	Date
CF	04/02/22	A1		

Drawn By	Date	SHEET SIZE	Approved By	Date
CFA	FULL	01	01	1-100

PLANNING

2 Emerald Close Waterlooville, Hampshire PO7 8NZ
Tel: 023 92 432484 Fax: 023 92 358554
Email: info@flintassociates.co.uk

Scale in Metres
0 1 2 3 4 5
for 1:100