


PARK PARADE

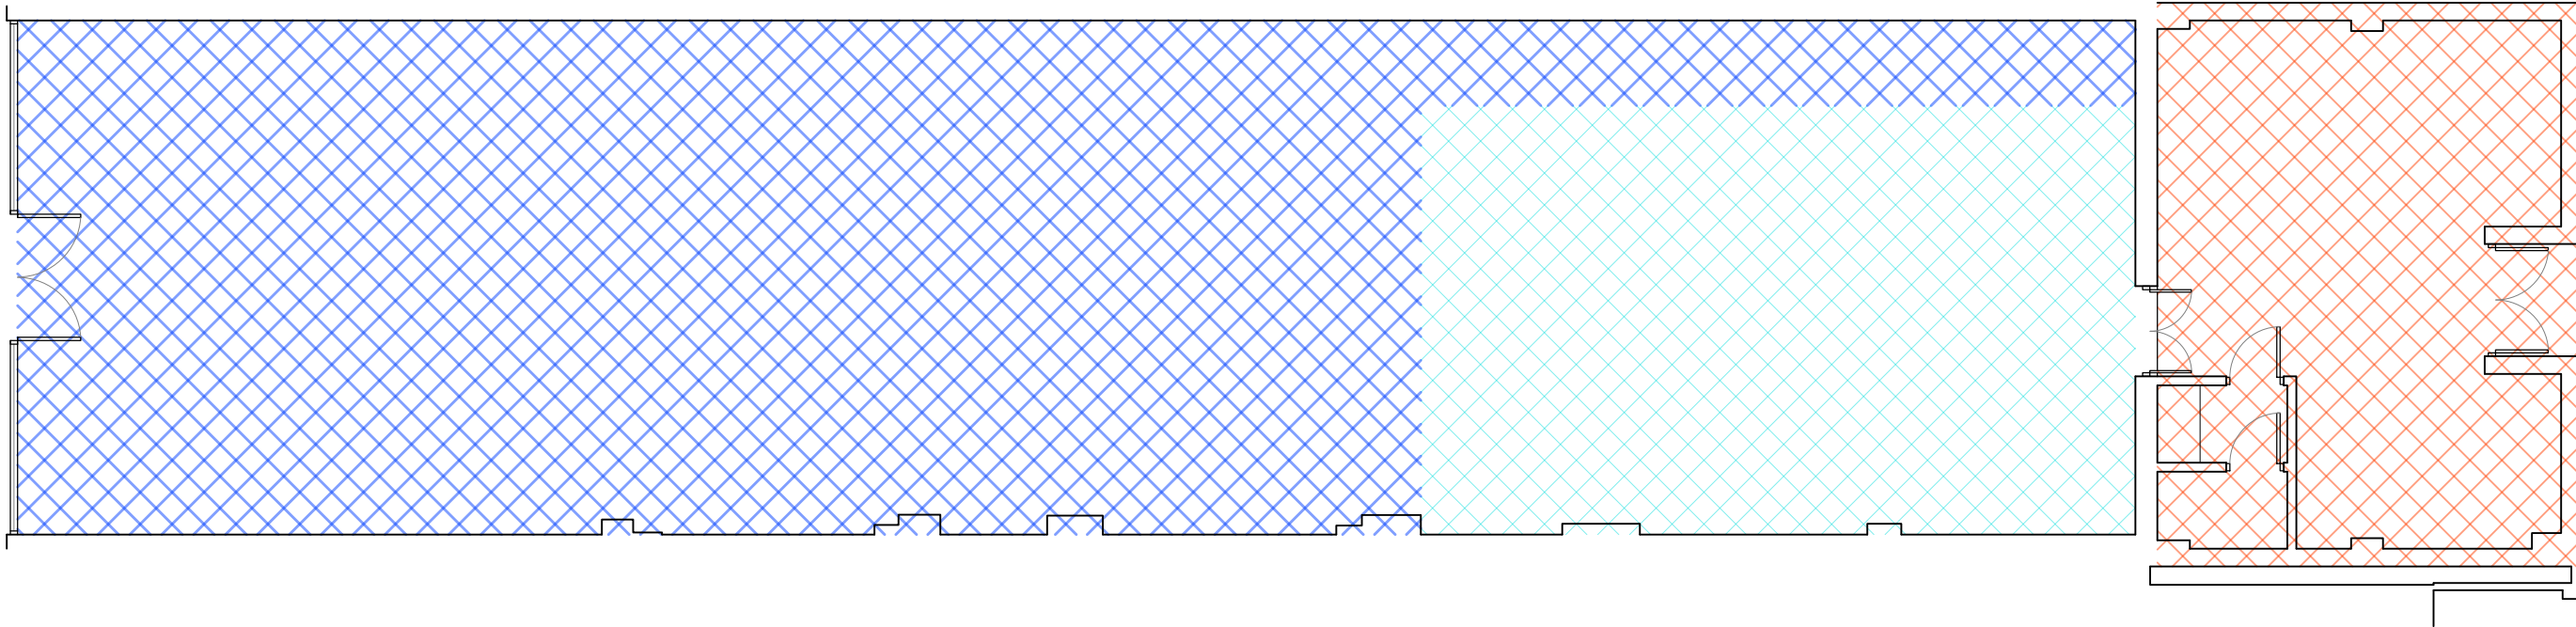

Ground Floor Plan

Existing
Scale 1:100

TIDWORTH ROAD




Location Plan

Scale 1:1250

© Crown copyright 2022 Ordnance Survey 100053143


PARK PARADE

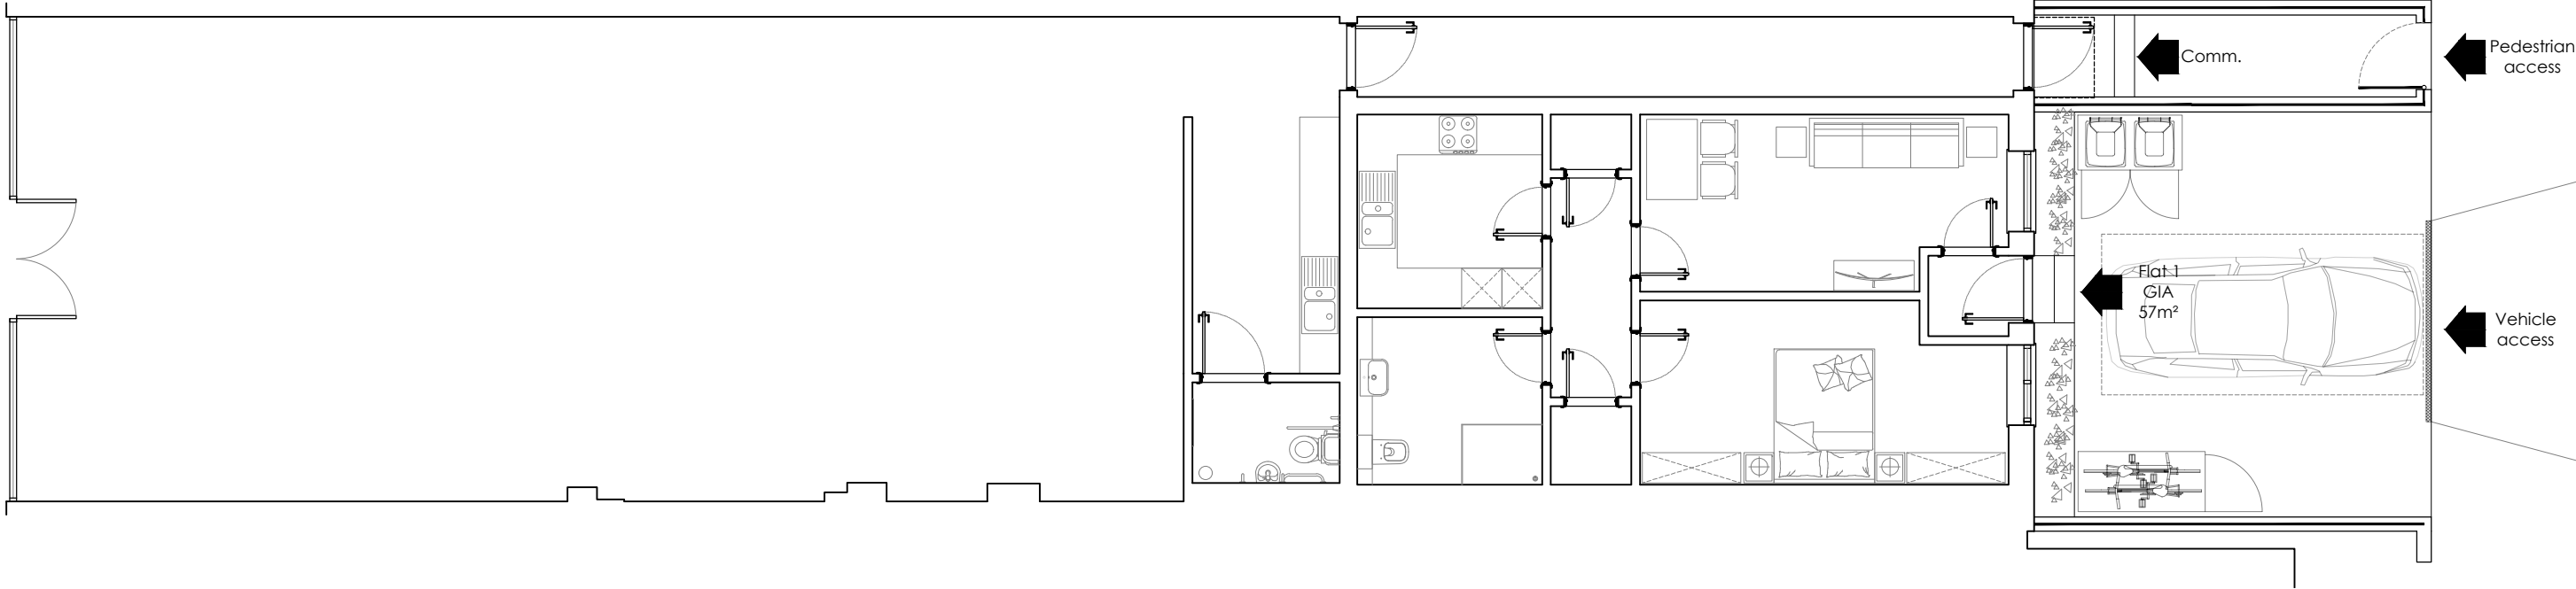

Ground Floor Plan

Proposed
Scale 1:100


TIDWORTH ROAD

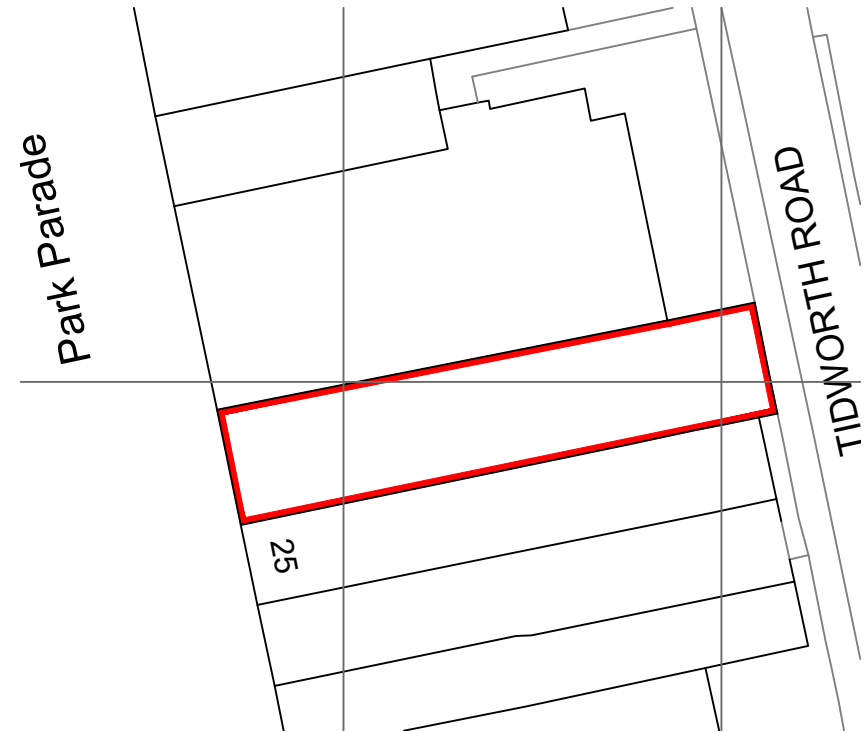

Block Plan


Scale 1:500

0 10 20
metres

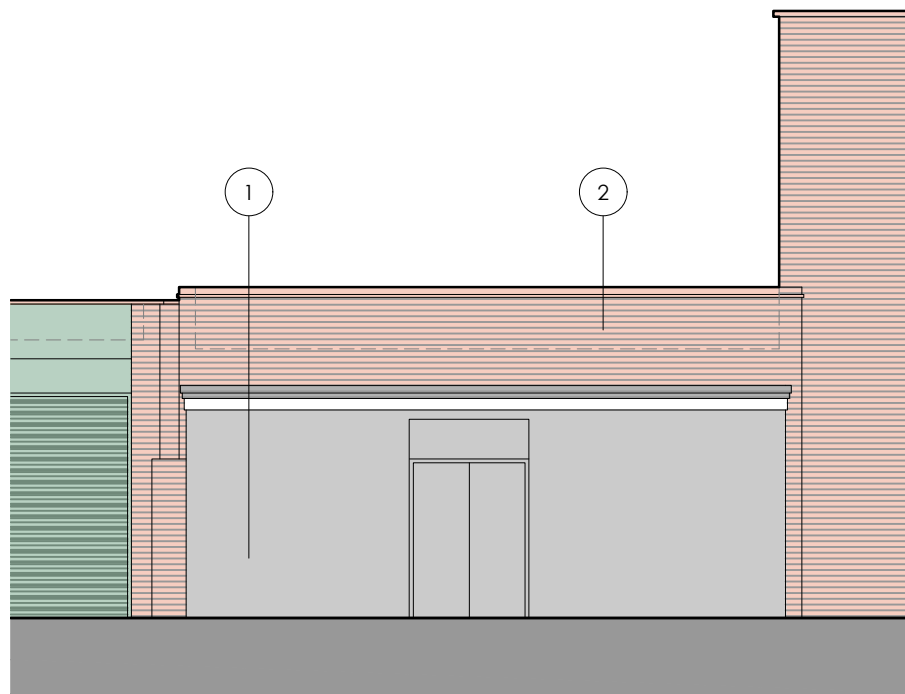

Rear Elevation

Existing
Scale 1:100

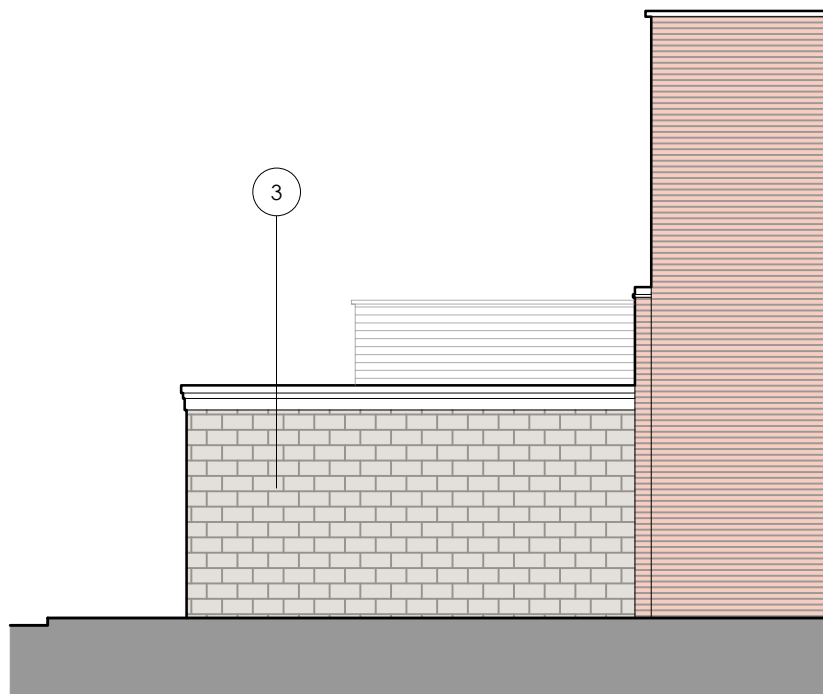


Side Elevation

Existing
Scale 1:100



Rear Elevation

Proposed
Scale 1:100

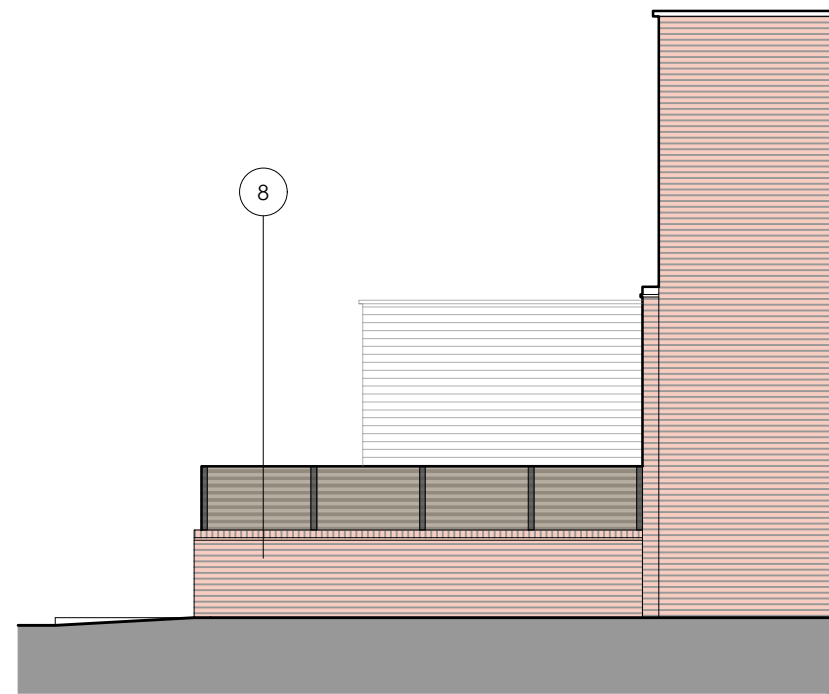

Side Elevation

Proposed
Scale 1:100

Key & material schedule


1. Grey painted render
2. Facing brick
3. Bare block
4. Facing brick
5. White PVCu windows, mid bars, obscured bottom panes, soldier course to head and creasing tile sill
6. 1160mm high brick wall with header and tile course and inset fencing panels to 2000mm high
7. Blue GRP door with dark grey box canopy above
8. 1160mm high brick wall with header and tile course and inset fencing panels to 2000mm high

Demolition - 47m²

Retained - 155m²

Conversion - 60m²

1:100
2m 0 2m 4m 6m 8m 10m

 

Revision

A Layout revised at client request.

Date
01/03/2022

Project
23 Park Parade, Havant PO5 5AA

Drawing
Existing & Proposed Plans/Elevations

Client
Kingfisher Property Group Limited

Drawing No.
A101

Scale
As shown @ A2

Job No.
ATP22123

Date
01/03/2022

Status
Planning


Revision
A

ATP Architectural Design
24 Bridgemary Grove
Gosport
Hampshire
PO13 0UG

T 07590 762966

E tom@atpdesignltd.co.uk

W www.atpdesignltd.co.uk

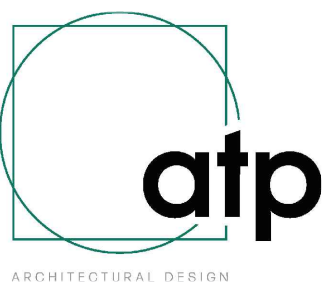

This drawing is the copyright of ATP Architectural Design and is not to be reproduced without prior written consent. Use given dimensions over scaling, do not scale from this drawing unless for planning purposes. ATP Architectural Design is the trading name of ATP Design Ltd (12131949) a private limited company in England and Wales, whose registered office is 1st Floor Hill House, 23-25 Spur Road, Cosham, Hampshire, United Kingdom, PO6 3DY.