

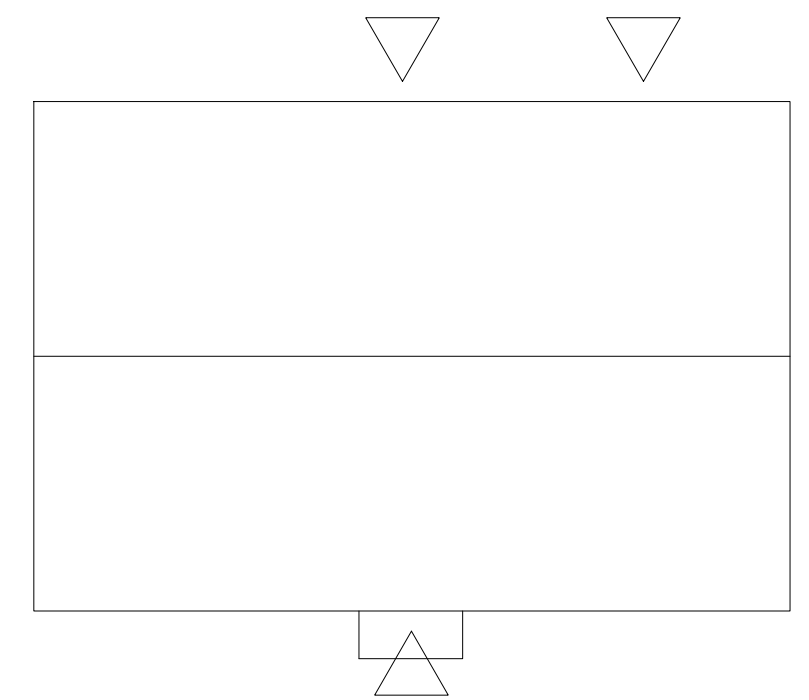
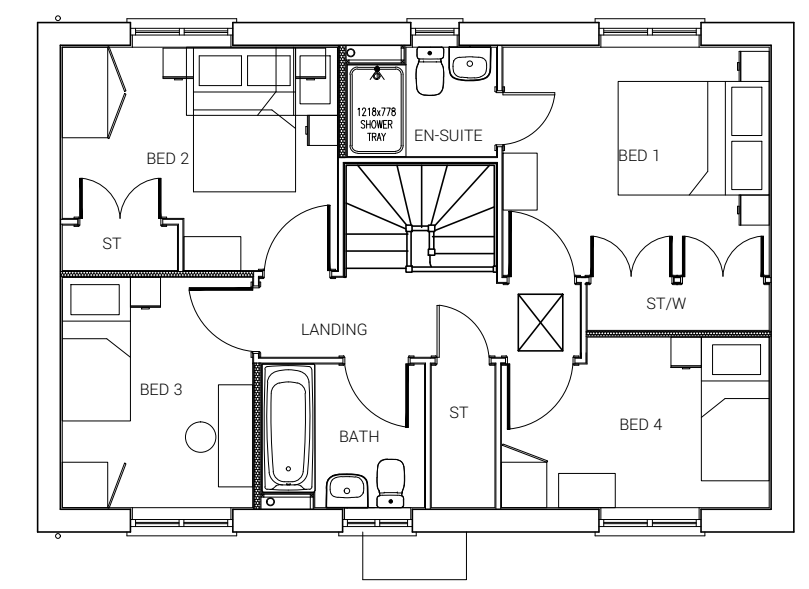


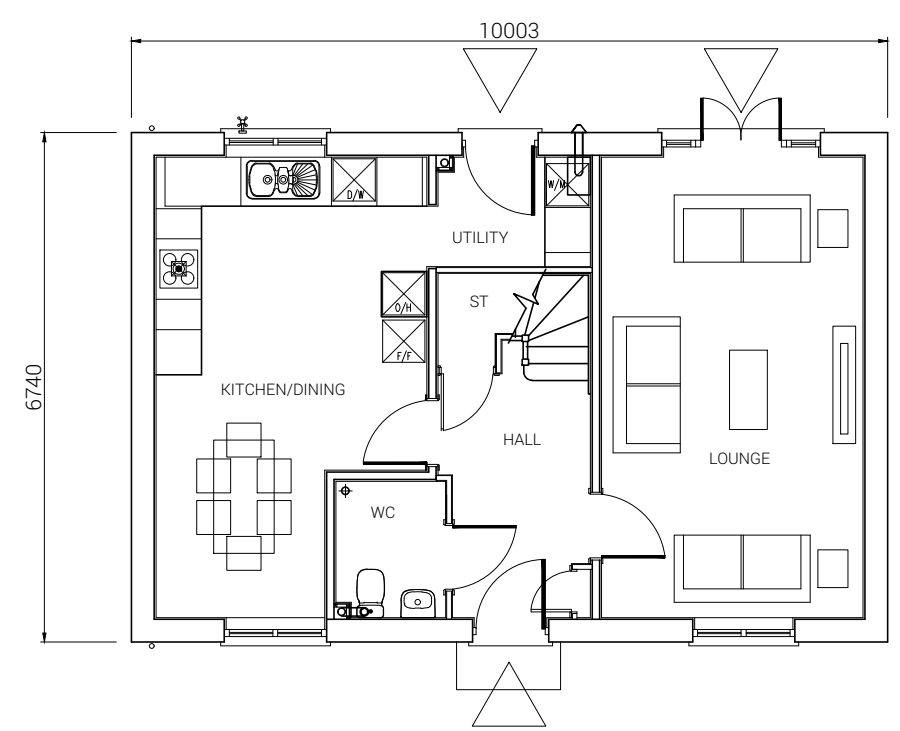

Plot 1
4 BED HOUSE - NT40.
115.46 sq.m. / 1243 sq.ft.
Private

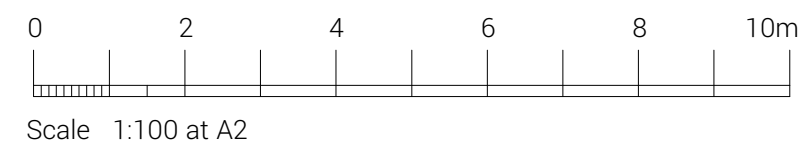

FATHOM'S REACH
HAYLING ISLAND

TAYLOR WIMPEY SOUTHERN COUNTIES

DRAWING TITLE
PLOT 1 HOUSE TYPE
NT40 FLOOR PLANS
& ELEVATIONS

+(44) 1962 589 030
designs@sdadesigngroup.com
Ground Floor Studio, Unit 2,
East Horton Business Park,
Knowle Lane, Fair Oak,
Hampshire, SO50 7HN

SDA
DESIGN
GROUP

SCALE 1:100	SHEET SIZE A2	DRAWN ML	CHEKED	DATE 05/10/2021
----------------	------------------	-------------	--------	--------------------

DETAIL PLANNING

19-1105-020-1ST