

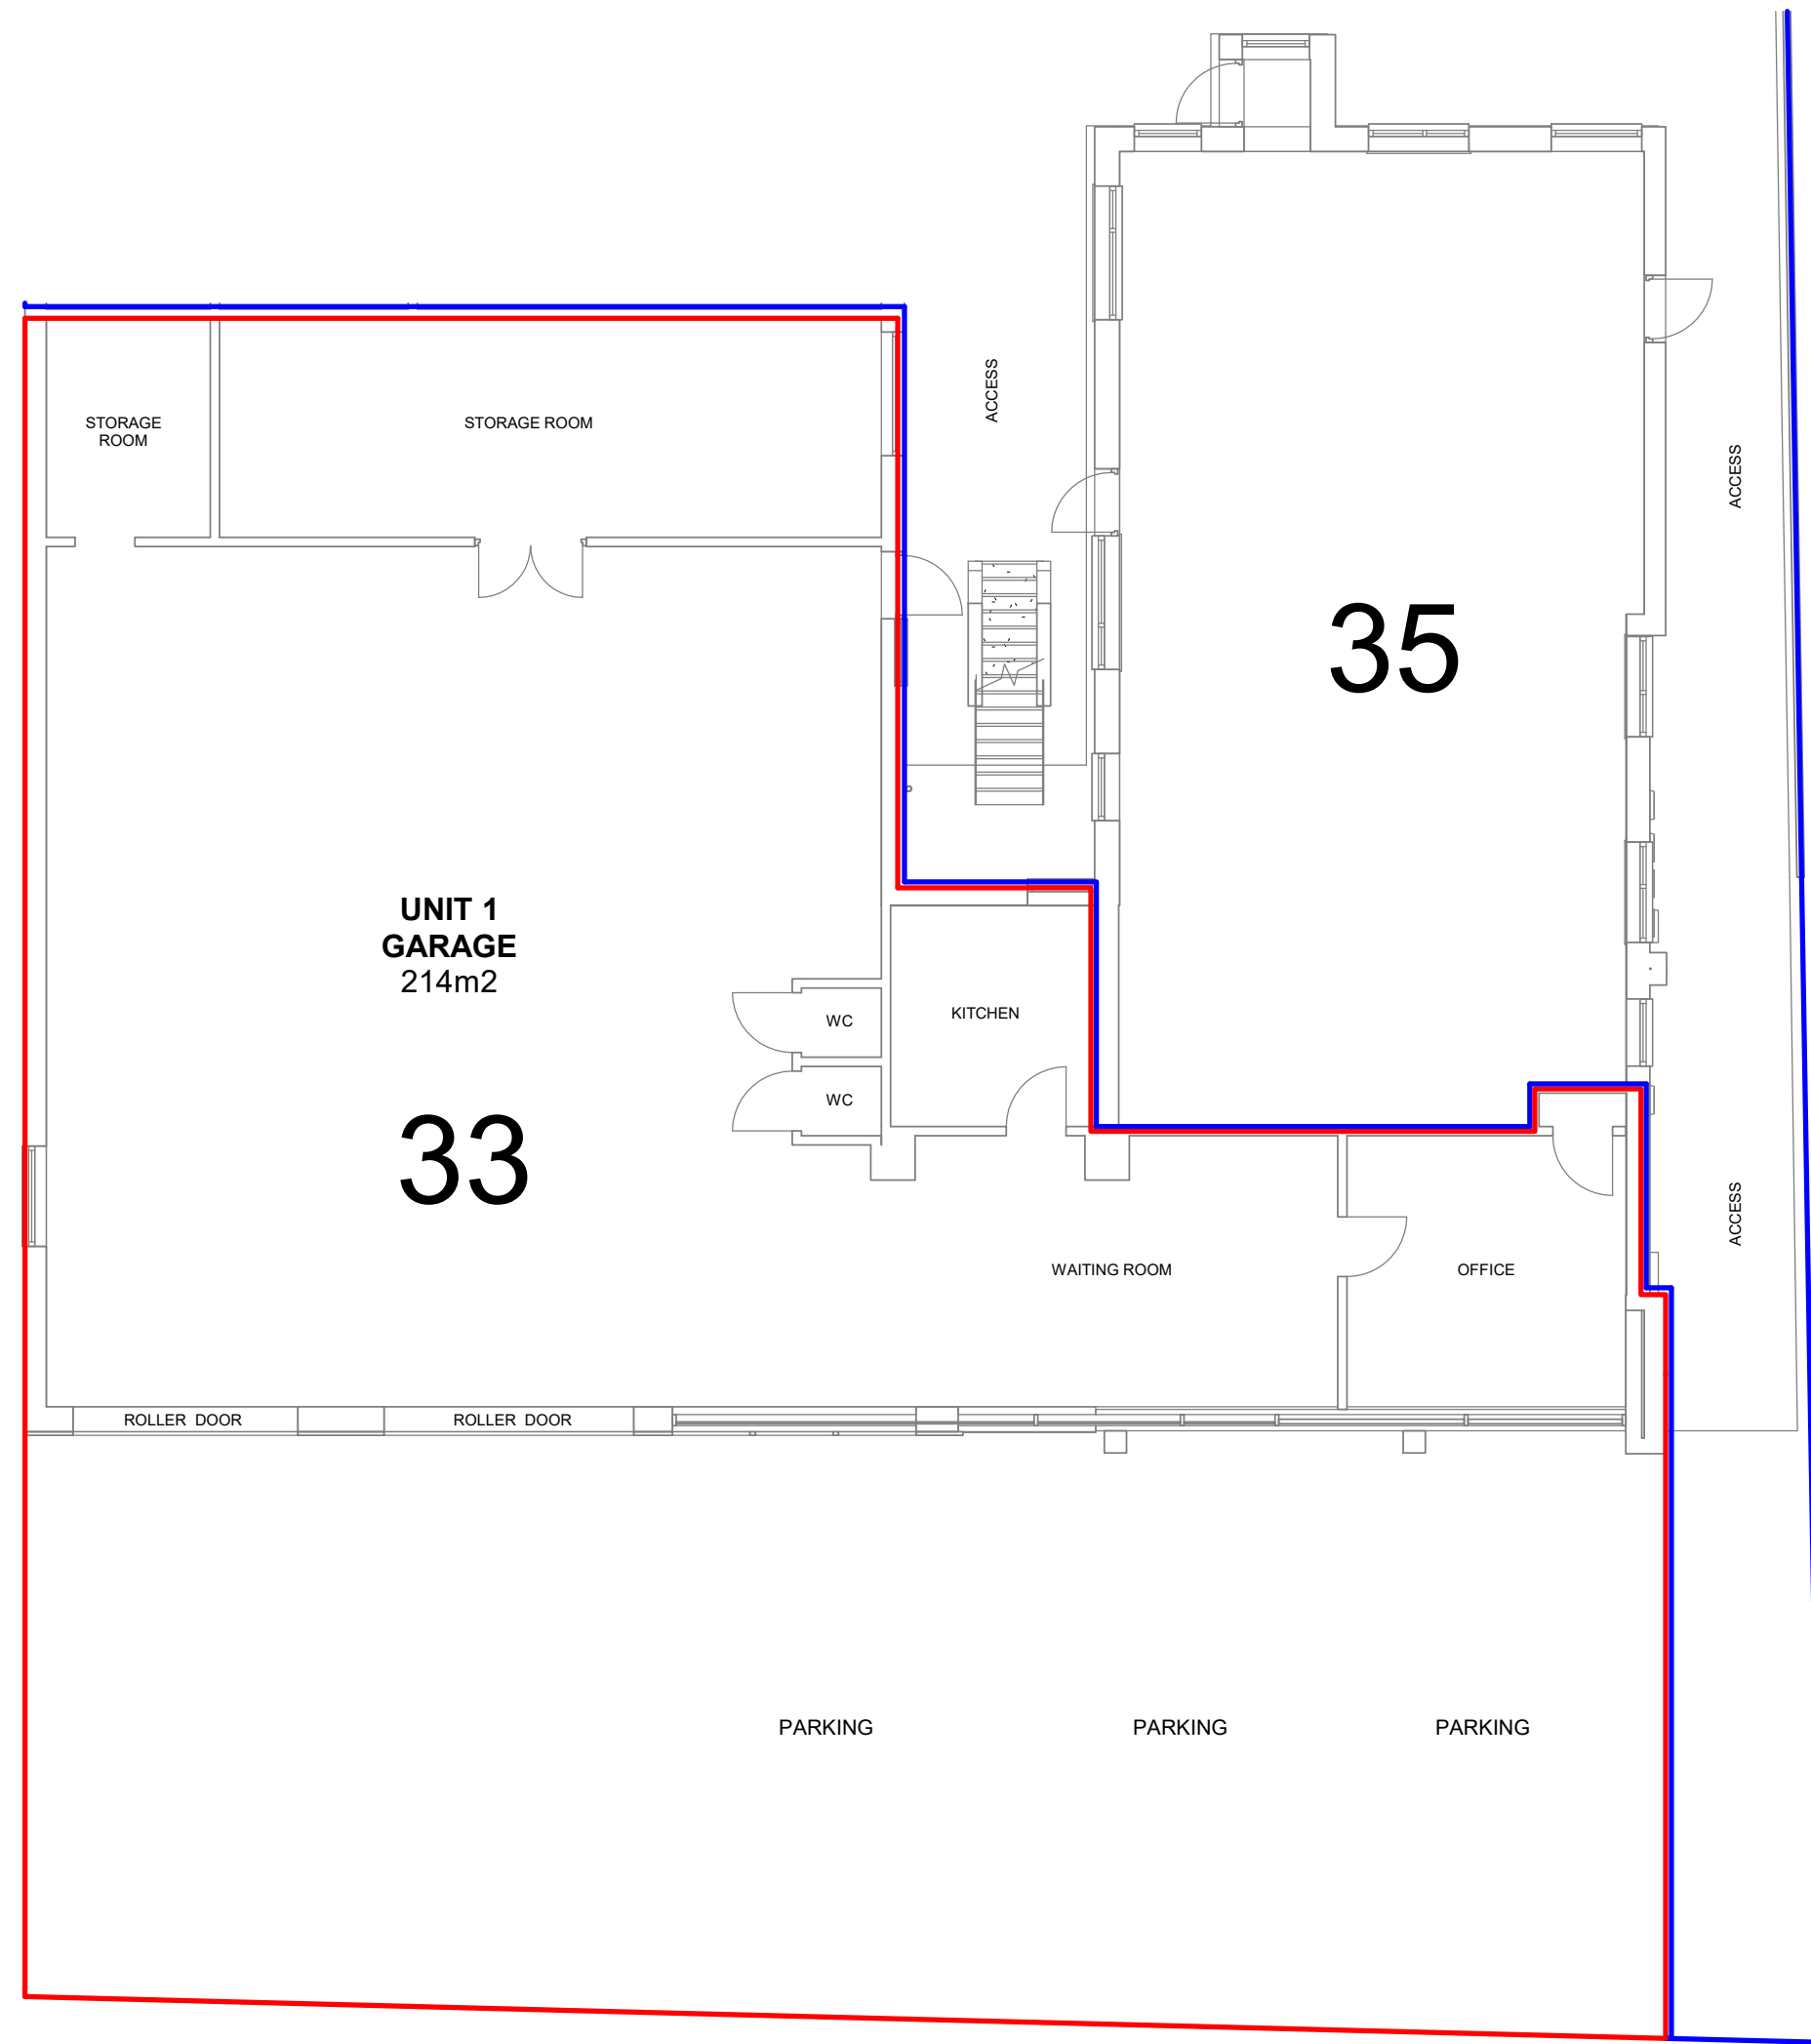


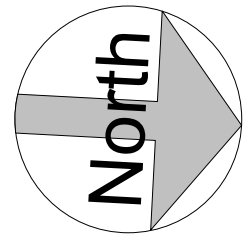


FLOOR PLAN
1 : 100


0m 1m 2m 3m 4m 5m
VISUAL SCALE 1:100 @ A1

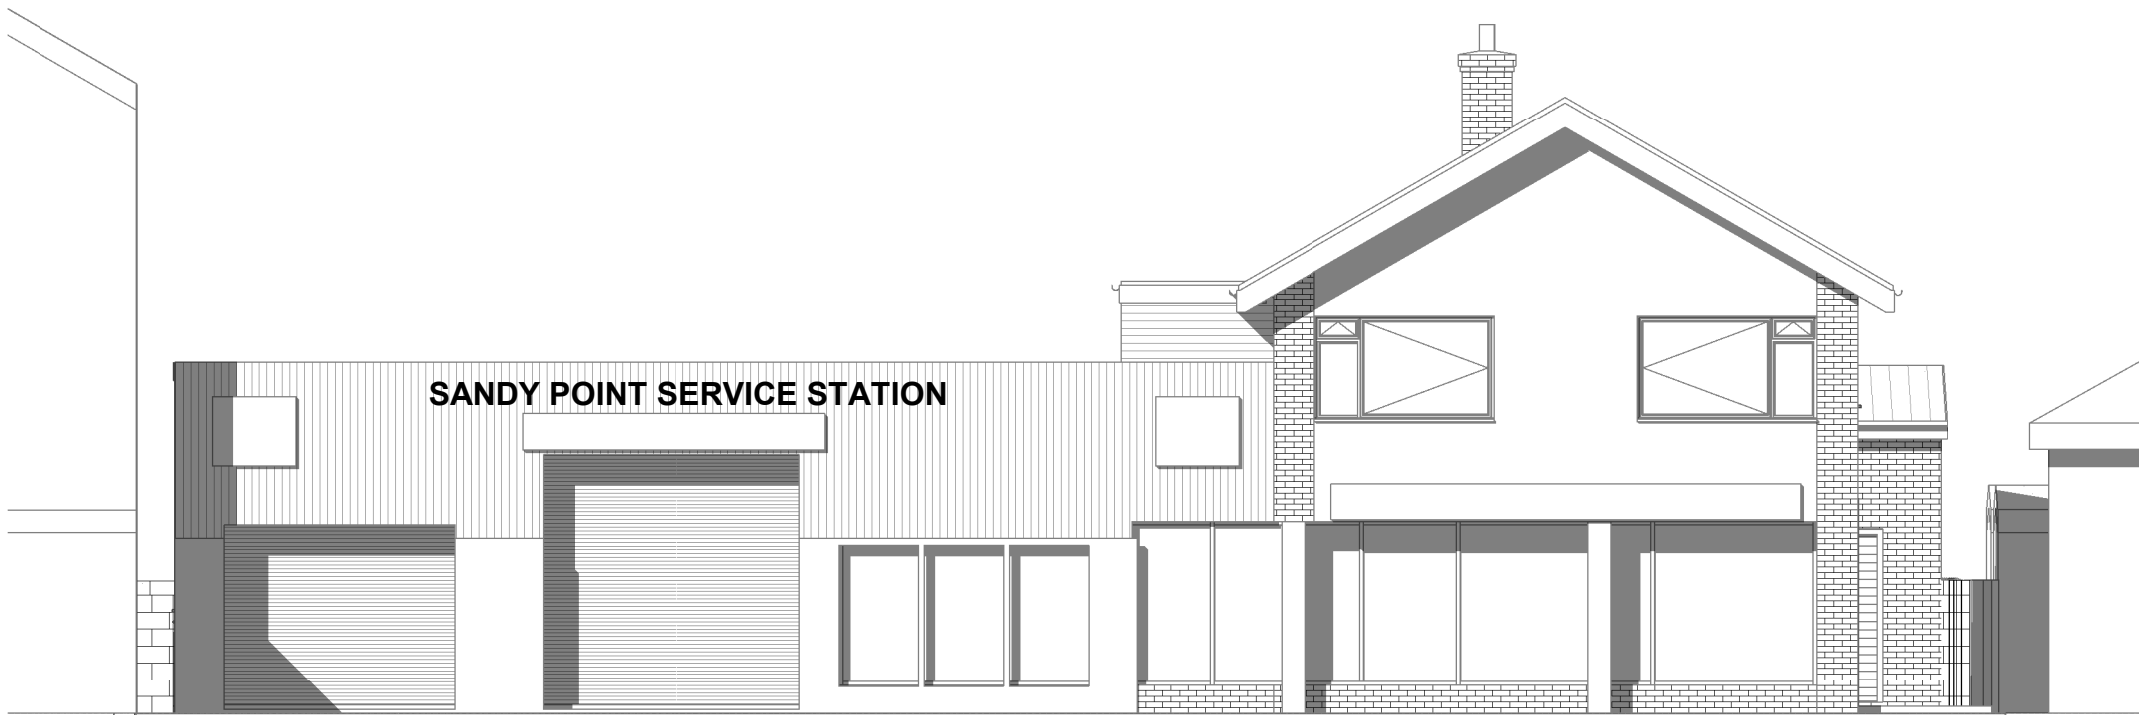


EAST ELEVATION & STREET SCENE
1 : 100

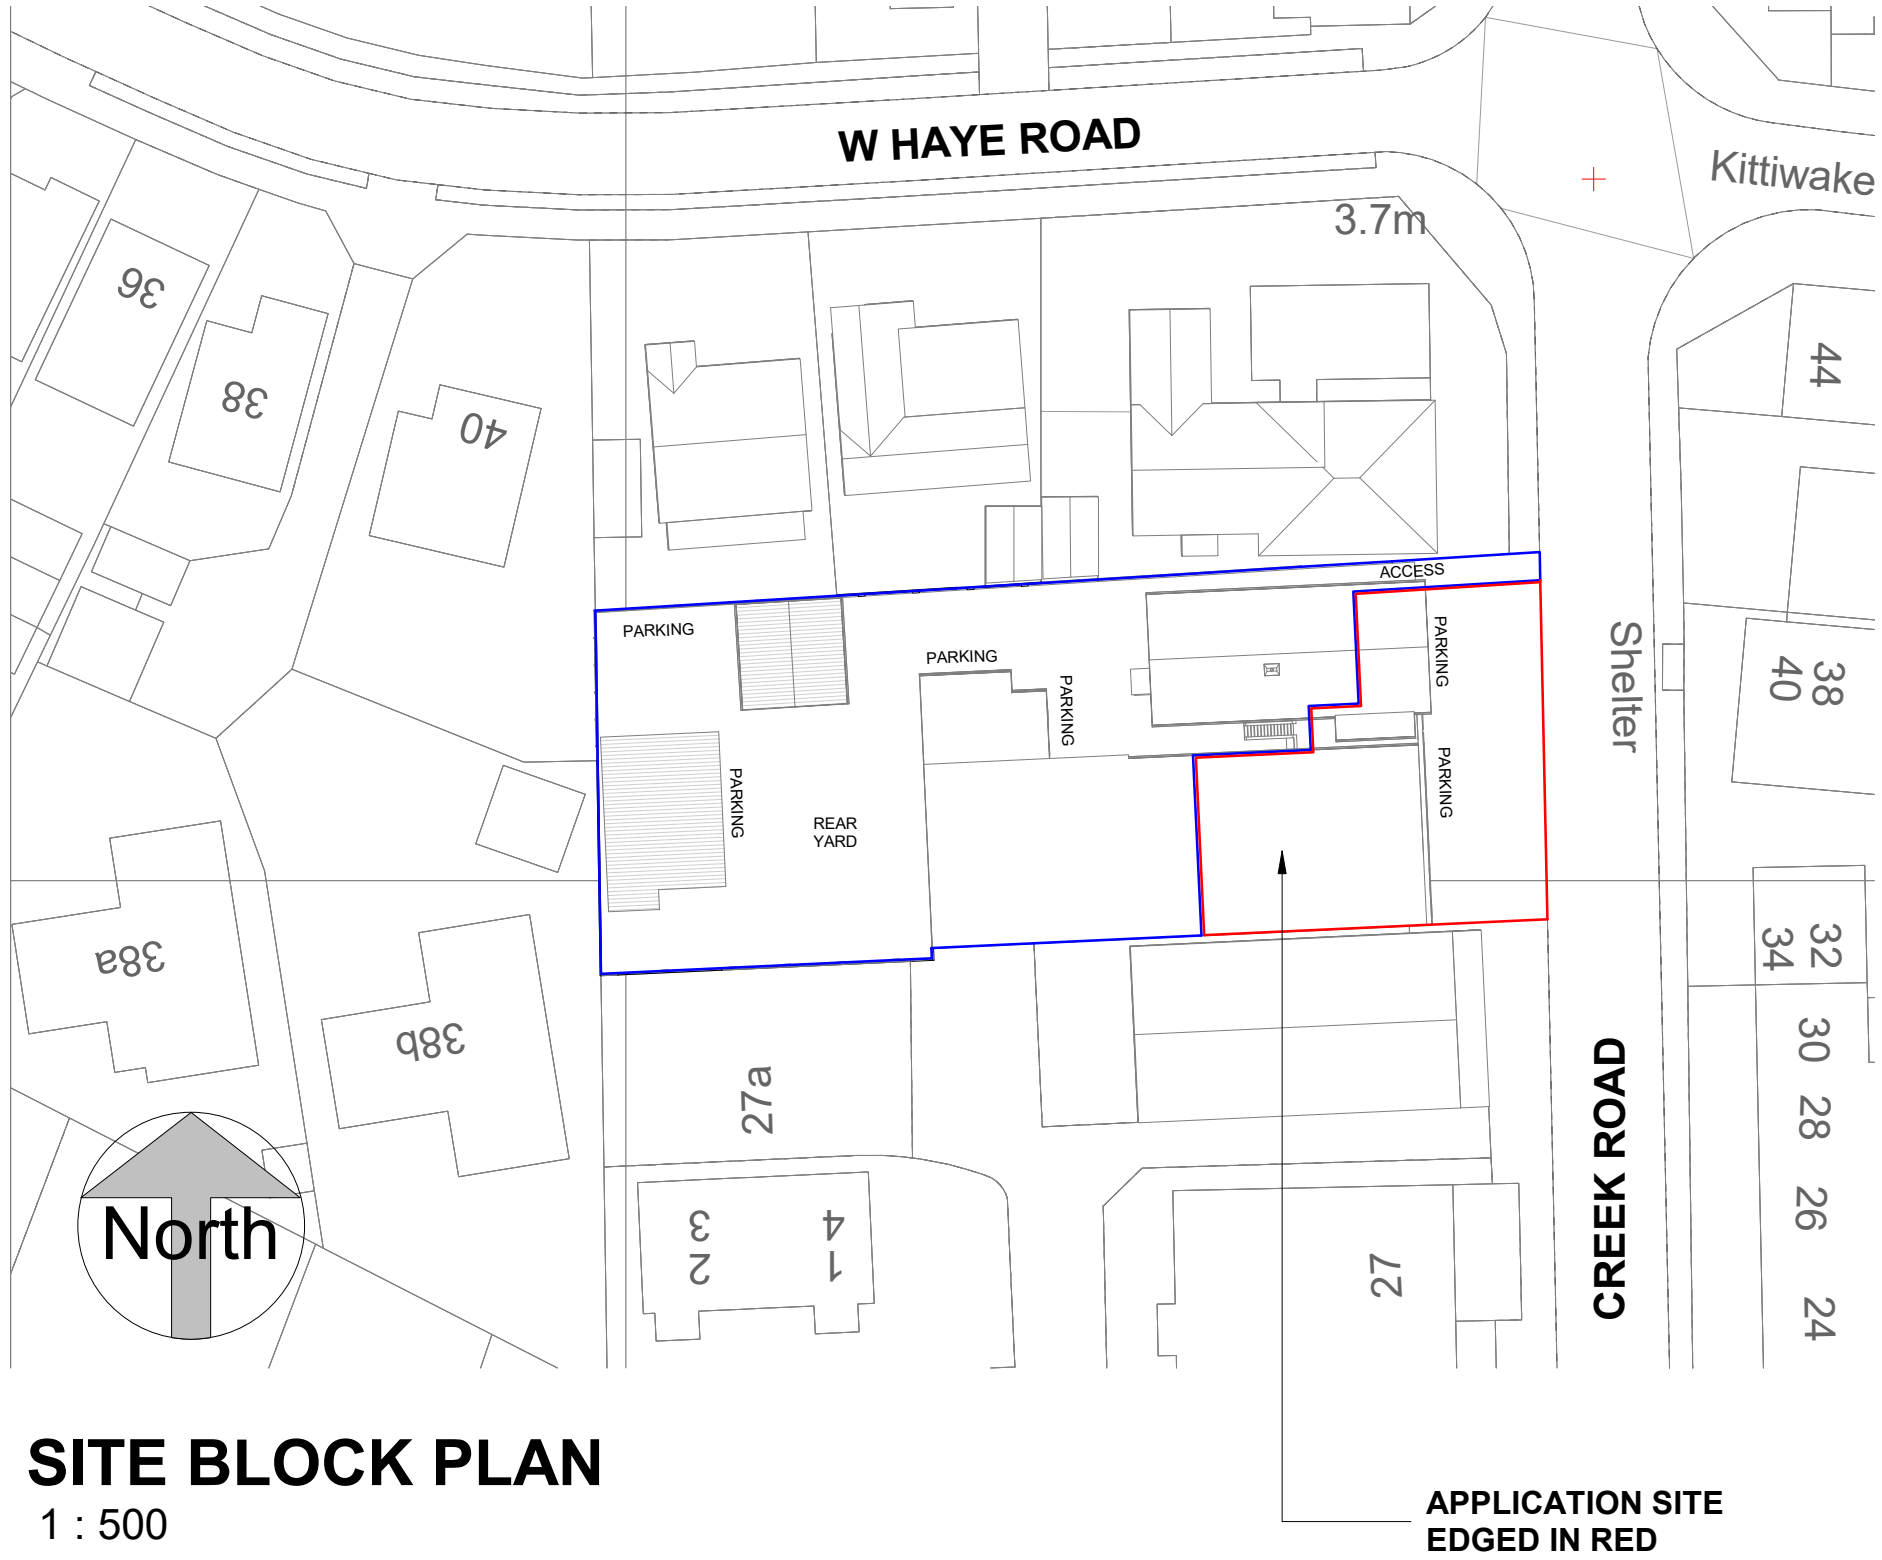

SITE BLOCK PLAN
1 : 500

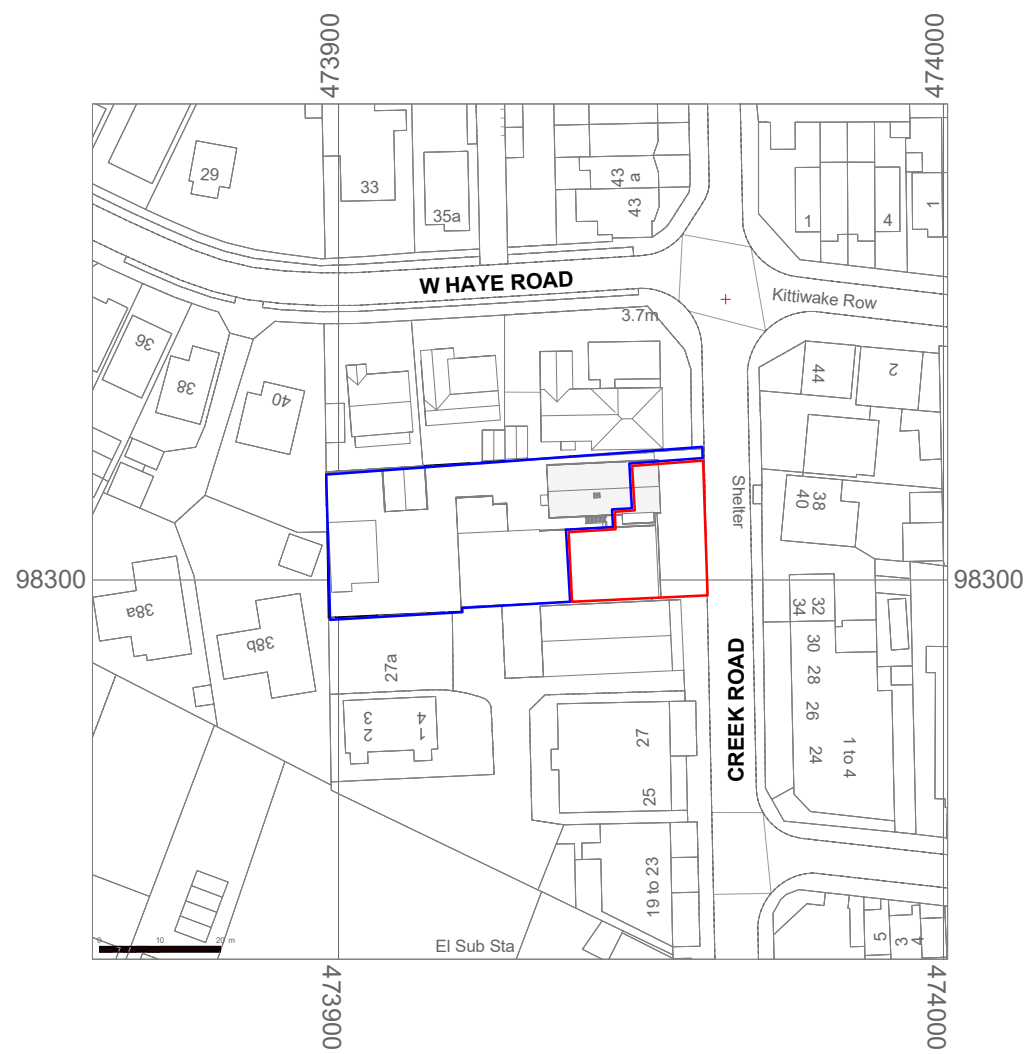

LOCATION PLAN
1 : 1250

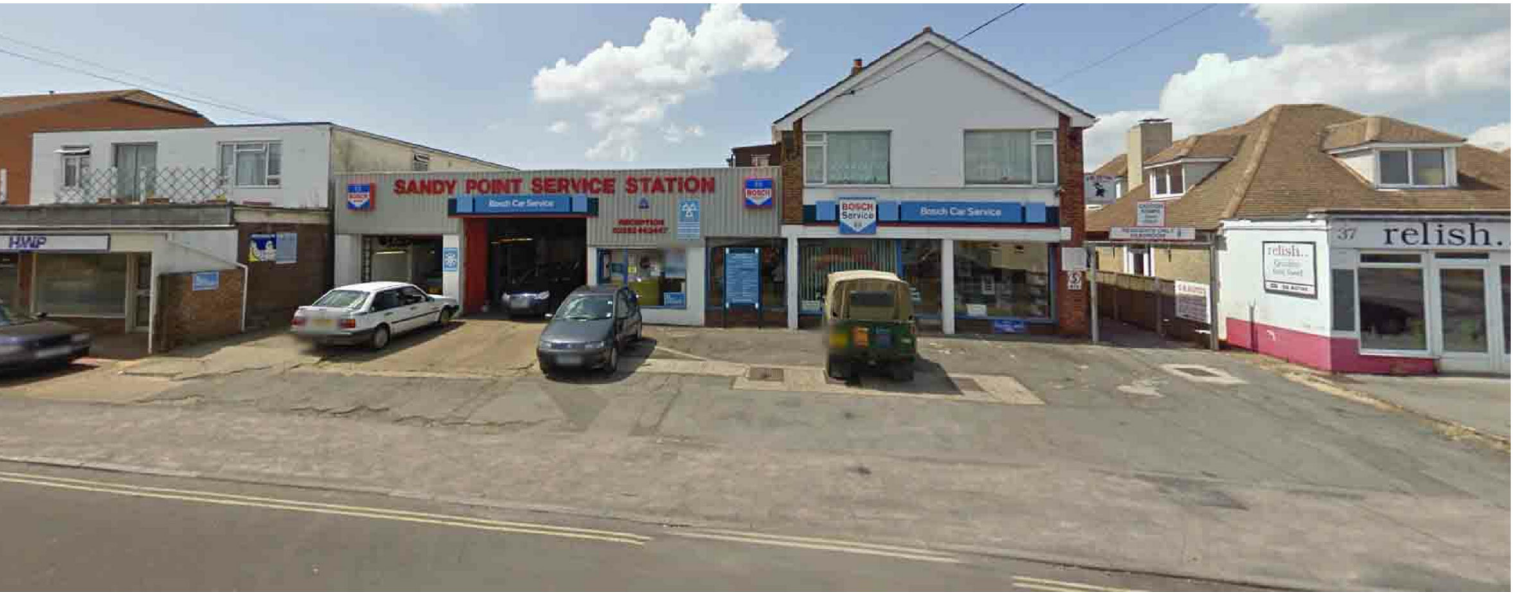

STREET SCENE & EAST ELEVATION, JUNE 2009

Property Address:
33 Creek Road, Hayling Island PO11 9QZ
OS Grid Ref: SZ 73953 98300
Latitude: 50° 46' 46" N
Longitude: 0° 57' 6" W
Local Authority: Havant Borough Council

0m 5m 10m 15m 20m 25m
VISUAL SCALE 1:500 @ A1

0m 12.5m 25m 37.5m 50m 62.5m
VISUAL SCALE 1:1250 @ A1

Produced 22 September 2021 from the Ordnance Survey National Geographic Database and incorporating surveyed revision available at this date.
Reproduction in whole or part is prohibited without the prior permission of the Ordnance Survey. © Crown Copyright 2021.
The representation of a road, track or path is no evidence of a right of way.
The representation of features as line is no evidence of a property boundary.



The Planning Service

Architectural Design & Technical Drawing
Building Survey & Planning Services

www.theplanningservice.co.uk

The Planning Service
Office, 135 North Lane
Clanfield, nr Waterlooville
Hampshire PO8 0RL

T: 023 92 597364
F: 0845 519 1103
E: info@theplanningservice.co.uk

Scale is correct when printed to the stated ISO size. Figured dimensions are to be used in preference to scaled sizes and all dimensions must be checked on site by the contractor before ordering materials and or commencing work. All dimensions in mm (millimetres) unless otherwise stated. The contractor is to ensure the works are inspected and completed to the satisfaction of the local authority. Compliance with building regulations or a party wall award / agreement is not to be assumed.

No deviation from this drawing will be permitted without the prior written consent of the designer. Under the provisions of the copyright act 1988, the copyright of this drawing and the work contained therein remains the property of the designer (the planning service), and may not be reproduced in any form whatsoever without prior written consent.

Under the construction (design and management) regulations 2015 (CDM2015) all design work for both domestic and commercial development(s) are to conform to those regulations. E&EO.

Client(s):
Steven Bakovljev

Project:
**33 Creek Road,
Hayling Island
Hampshire PO11 9QZ**

Drawing Title:
**EXISTING SITE
PLANS**

Project number: 0287.1

Date: 16/12/2021

Revision:

Drawn by: JJ

Project Status: Planning

E005

Scale 100% @ A1 As indicated