



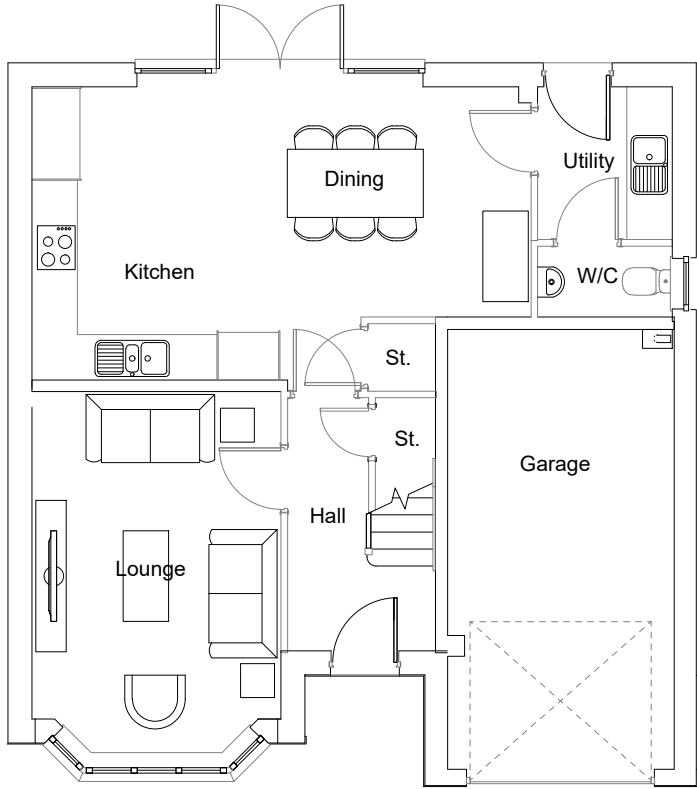

Ground Floor Plan

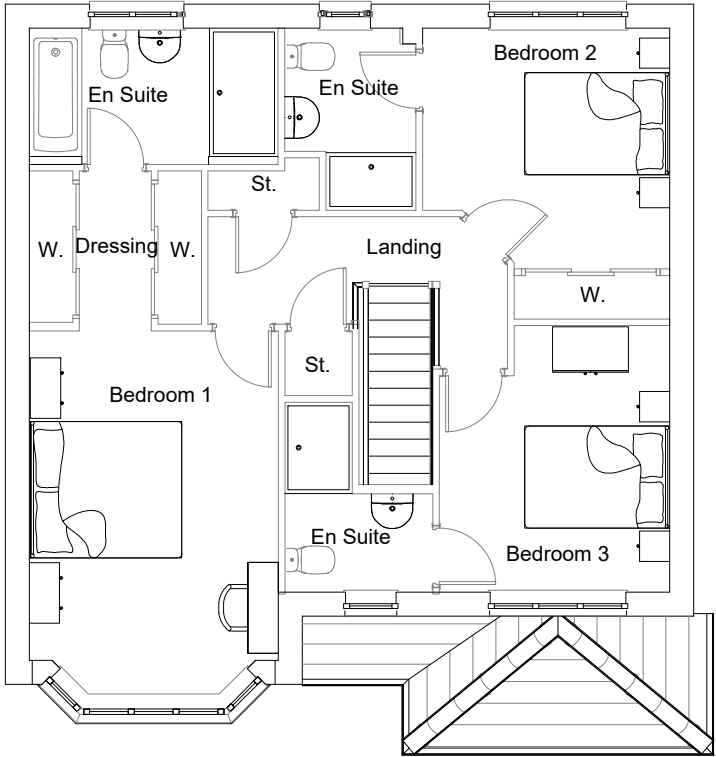

First Floor Plan

Housetype	Oxford	Variation	Option	LS	PLOT No. As Drawn - 4, 10, 21, 42 Handed - 1, 48, 51, 53
Bedrooms	3	Persons		6	
Sq.ft	1318	Sq.m		122.43	



Romsey Office Building 300, The Grange, Romsey Road, Michelmersh, Romsey, Hampshire, SO51 0AE T:01794 367703 F:01794 367276	Portishead Office Unit 5, Middle Bridge Business Park, Bristol Road, Portishead, Bristol, BS20 6PN T:01275 407000 F:01794 367276	Rev A B	Description Planning Issue. Planning Issue.	Date 31.03.21 02.11.21	Au JF NC	Ch
---	--	----------------------	--	-------------------------------------	-----------------------	-----------

Project	Camps Field, Barton Road		
Drawing	House Type: Oxford Lifestyle Floor Plans		
Client	Redrow Homes Southern Counties		
Job no.	REDR200818	Date	11.01.21
Dwg no.	HT.OXF-LS.p	Rev.	B
Author	AY	Checker	Scale 1:100 at A3
Status	PLANNING	Office	Romsey
Client ref.			

The logo for thrive. architects features the word "thrive." in a white, lowercase, handwritten-style font on an orange square background. Below the square, the word "architects" is written in a bold, orange, lowercase sans-serif font.

