



EXTERNAL AREA : 1824 sq.m.
INTERNAL AREA : 1720 sq.m.

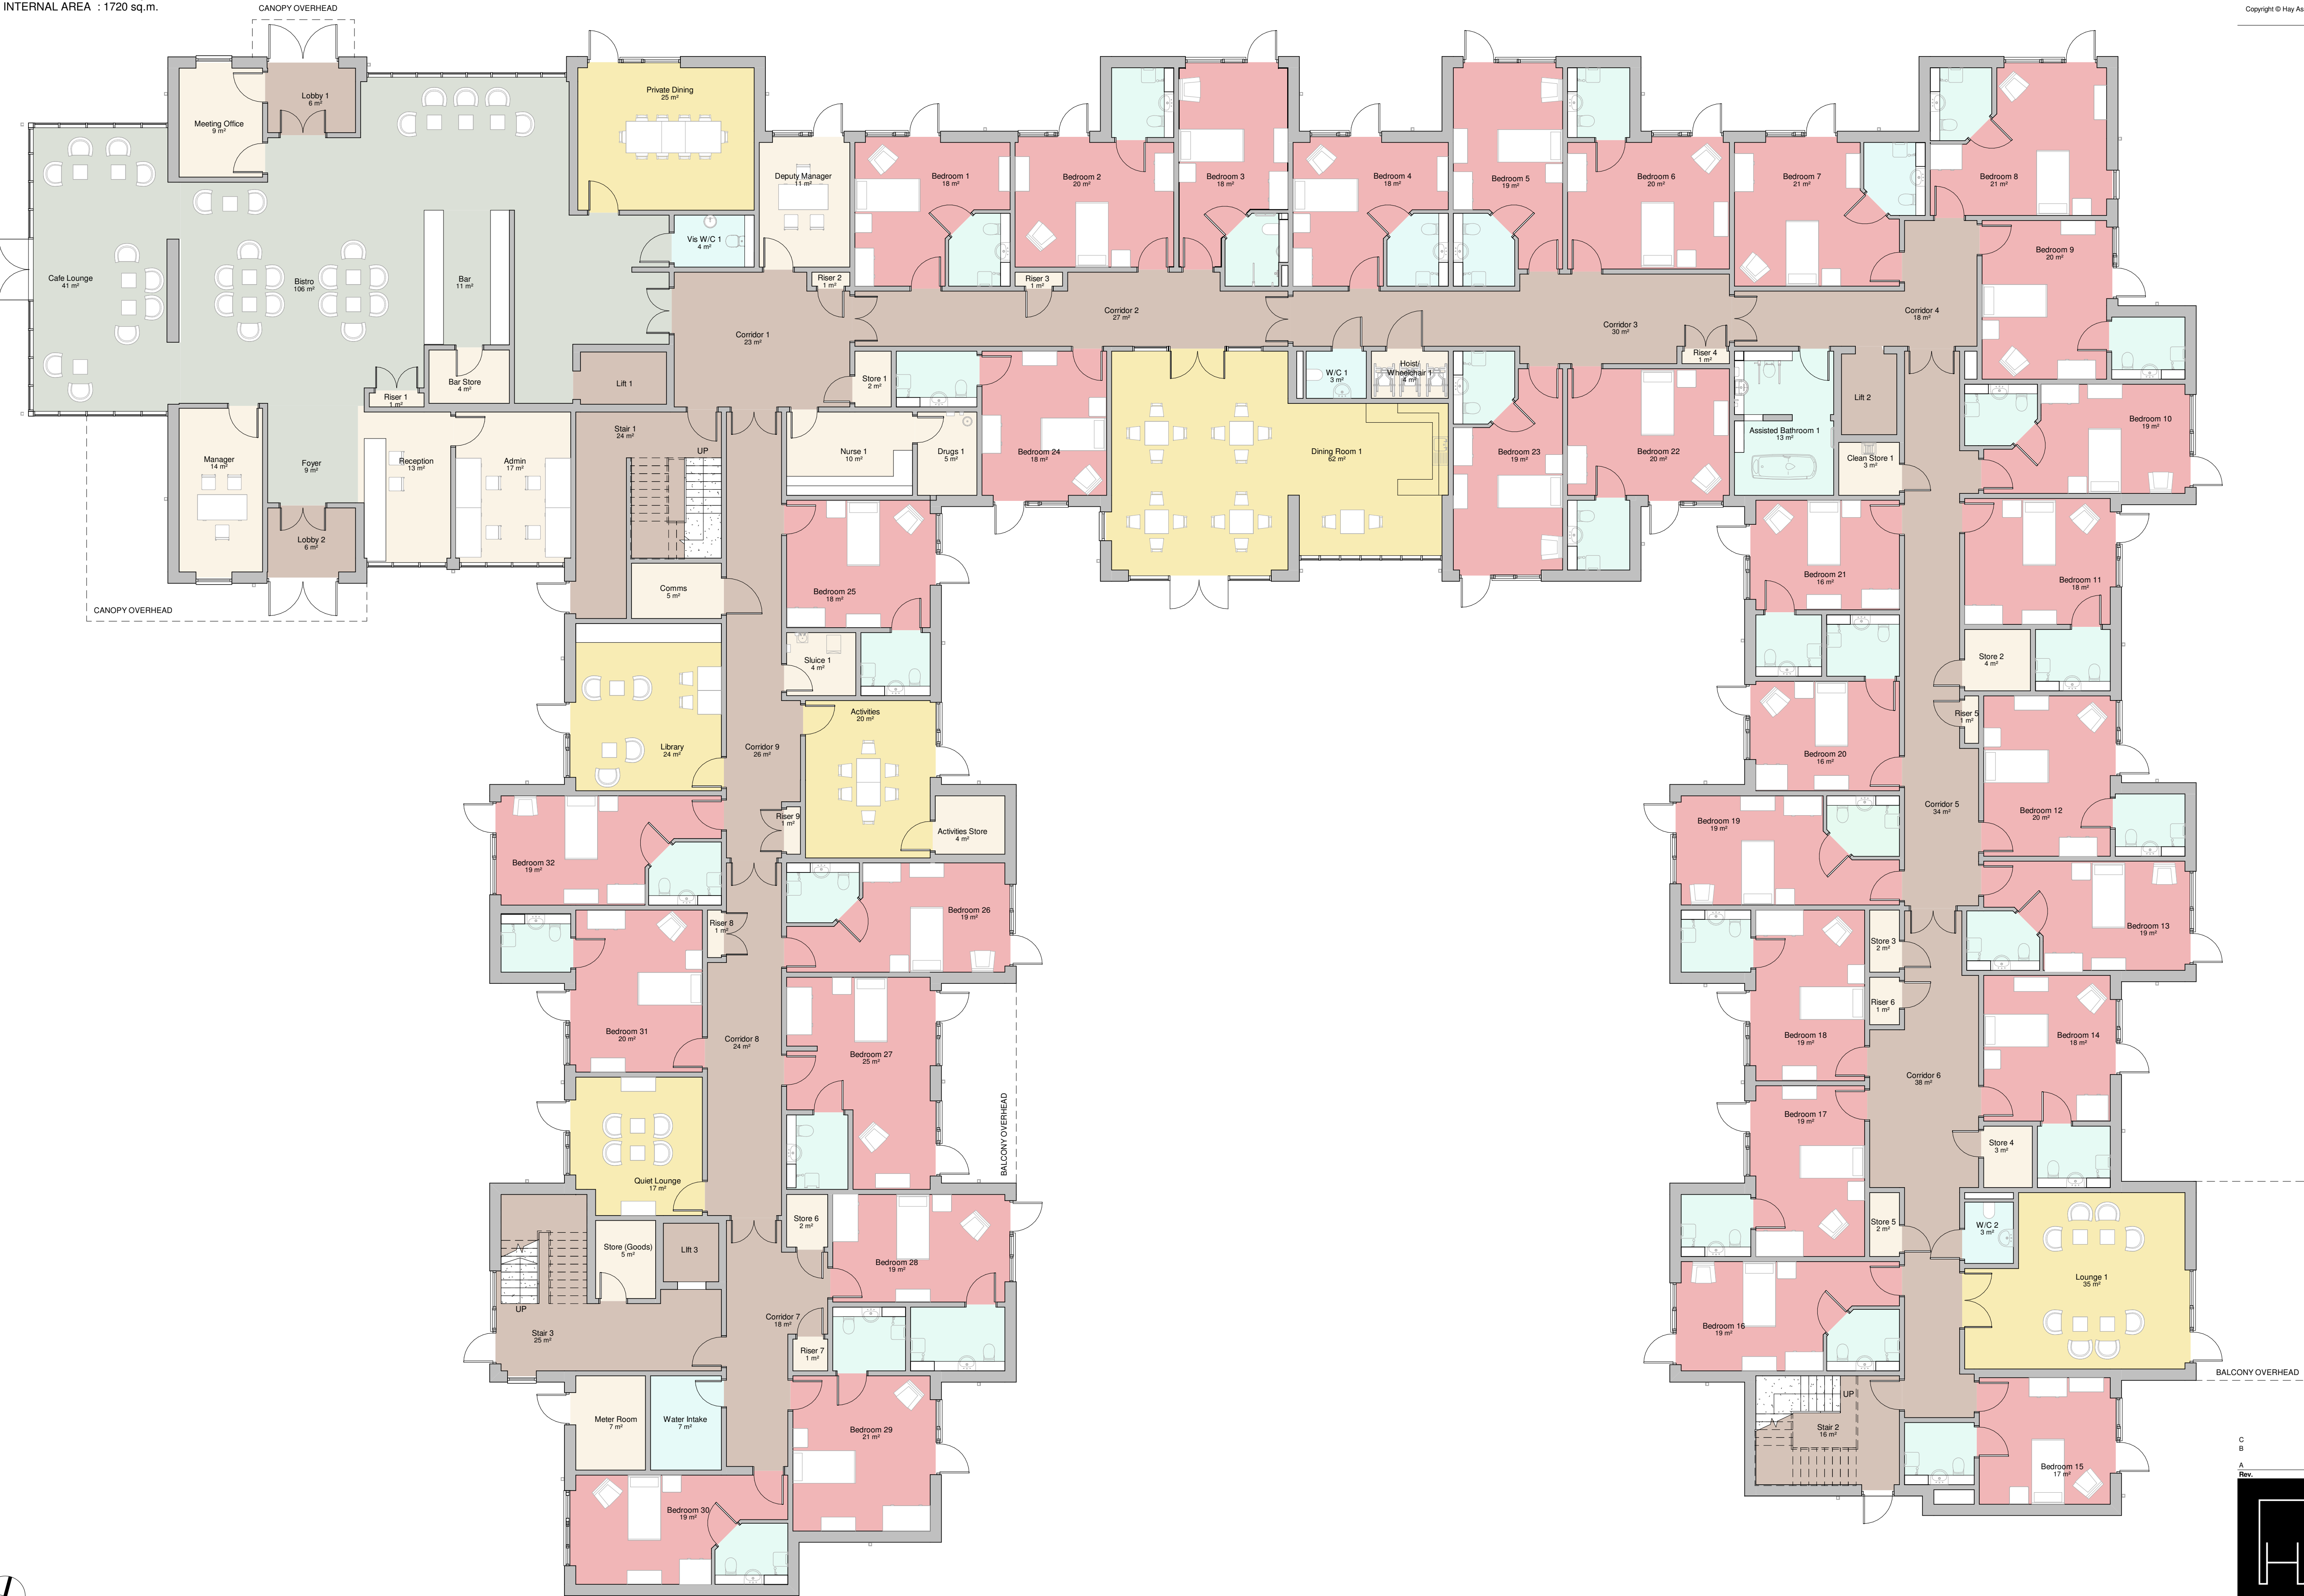

Notes:
This drawing is to be read in conjunction with all other relevant architectural drawings.
Drawing not to be scaled, use figured dimensions only. All dimensions to be checked on site by the contractor prior to the commencement of any work or specialist production drawing. Any discrepancies to be notified to Hay Associates and further instructions obtained before work is commenced.
Copyright © Hay Associates Limited

 

CARE HOME - Ground Floor Plan.
1 : 100

C	Colour scheme added: bedrooms numbered	04.02.2022
B	Planning Issue following minor alterations to Floor	07.12.2021
A	Plans and Elevations	26.06.2020
Rev.	Planning Issue	Date:
Note:		
Hay Associates Limited		
4100 Park Approach		
Thorpe Park		
Leeds		
LS15 8GB		
0113 880 5500		
info@thehayassociates.co.uk		
www.thehayassociates.co.uk		
Client Halebourne Group		
Project Land at Bedhampton		
Title CARE HOME- Ground Floor Plan		
Scale @ A1 1 : 100	Date June 2020	Drawn by LH
Project No. H213	Drawing No. 596A.01	Revision C
Status Planning		